


15 Edward Road

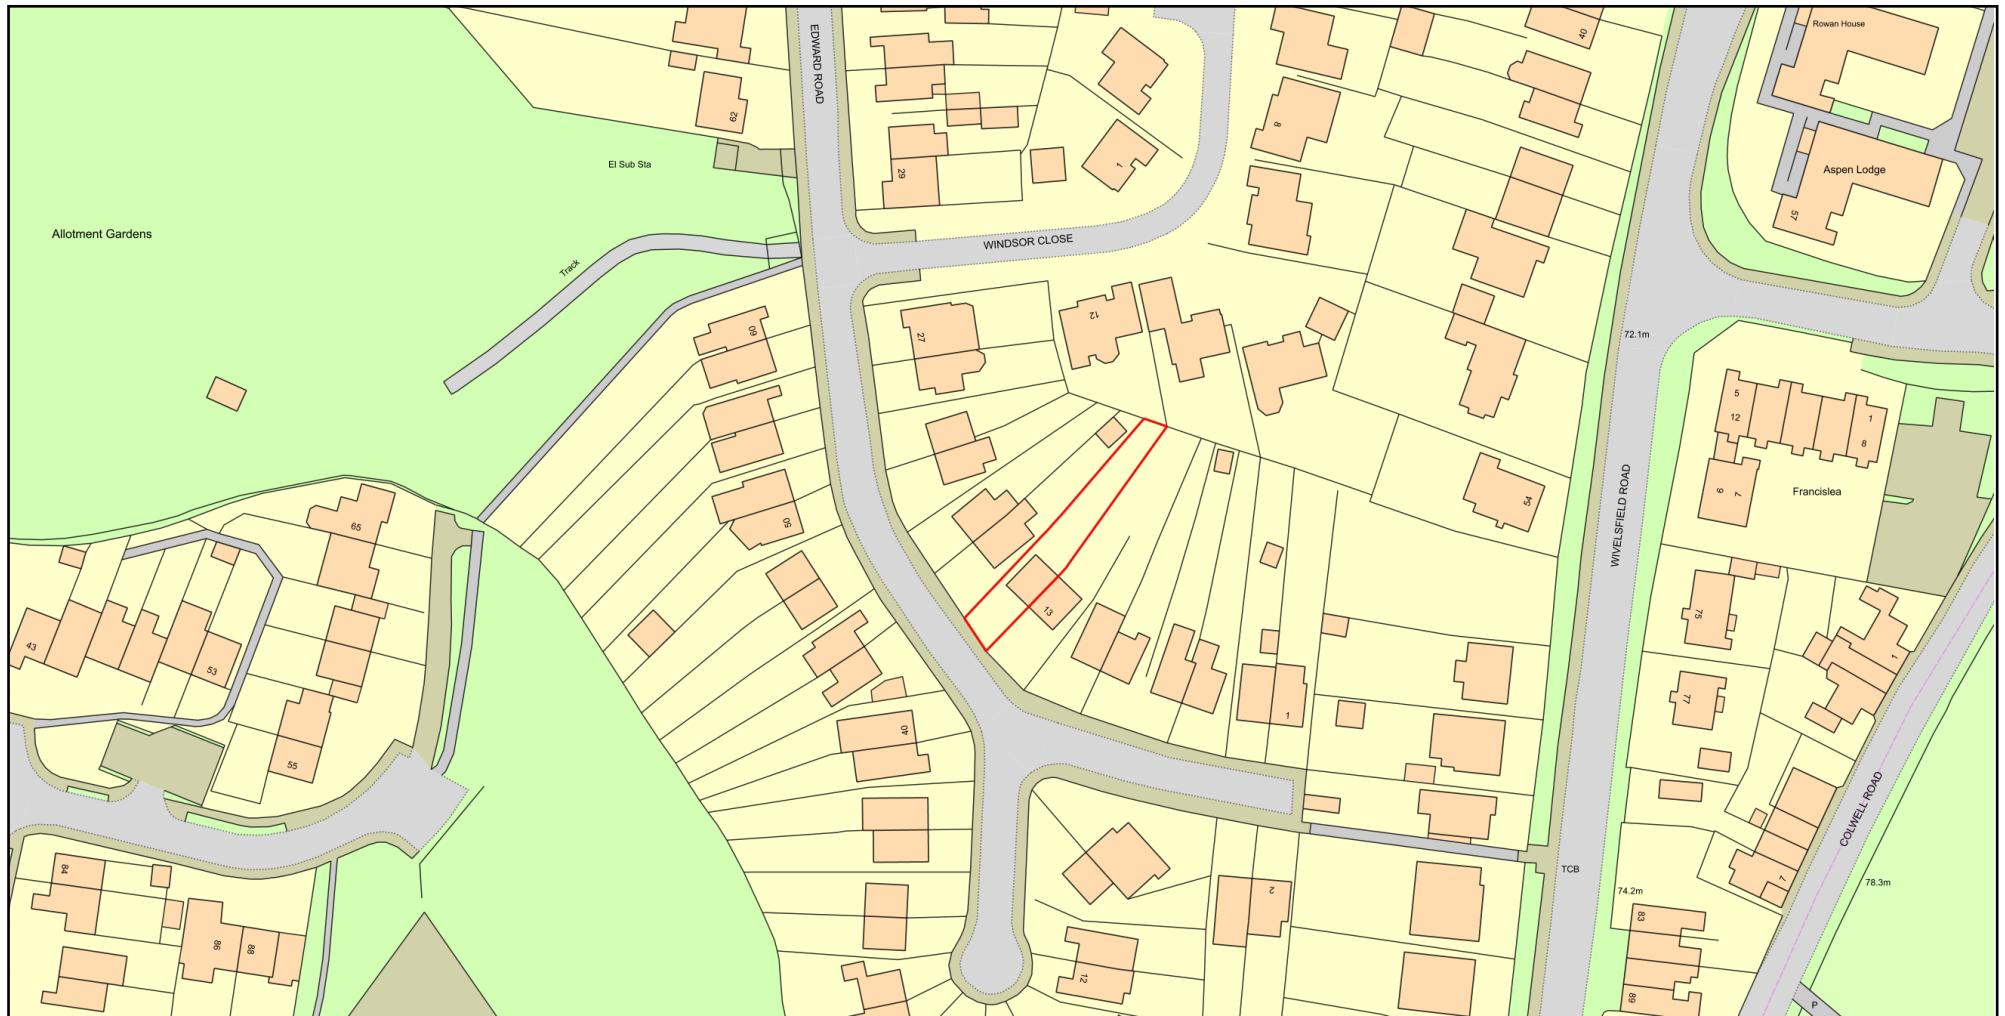

Plan Produced for: Lucy Stagg
Date Produced: 14 Nov 2025
Plan Reference Number: TQRQM25318125136264
Scale: 1:1250 @ A4
© Crown copyright and database rights 2025 OS 100042766