




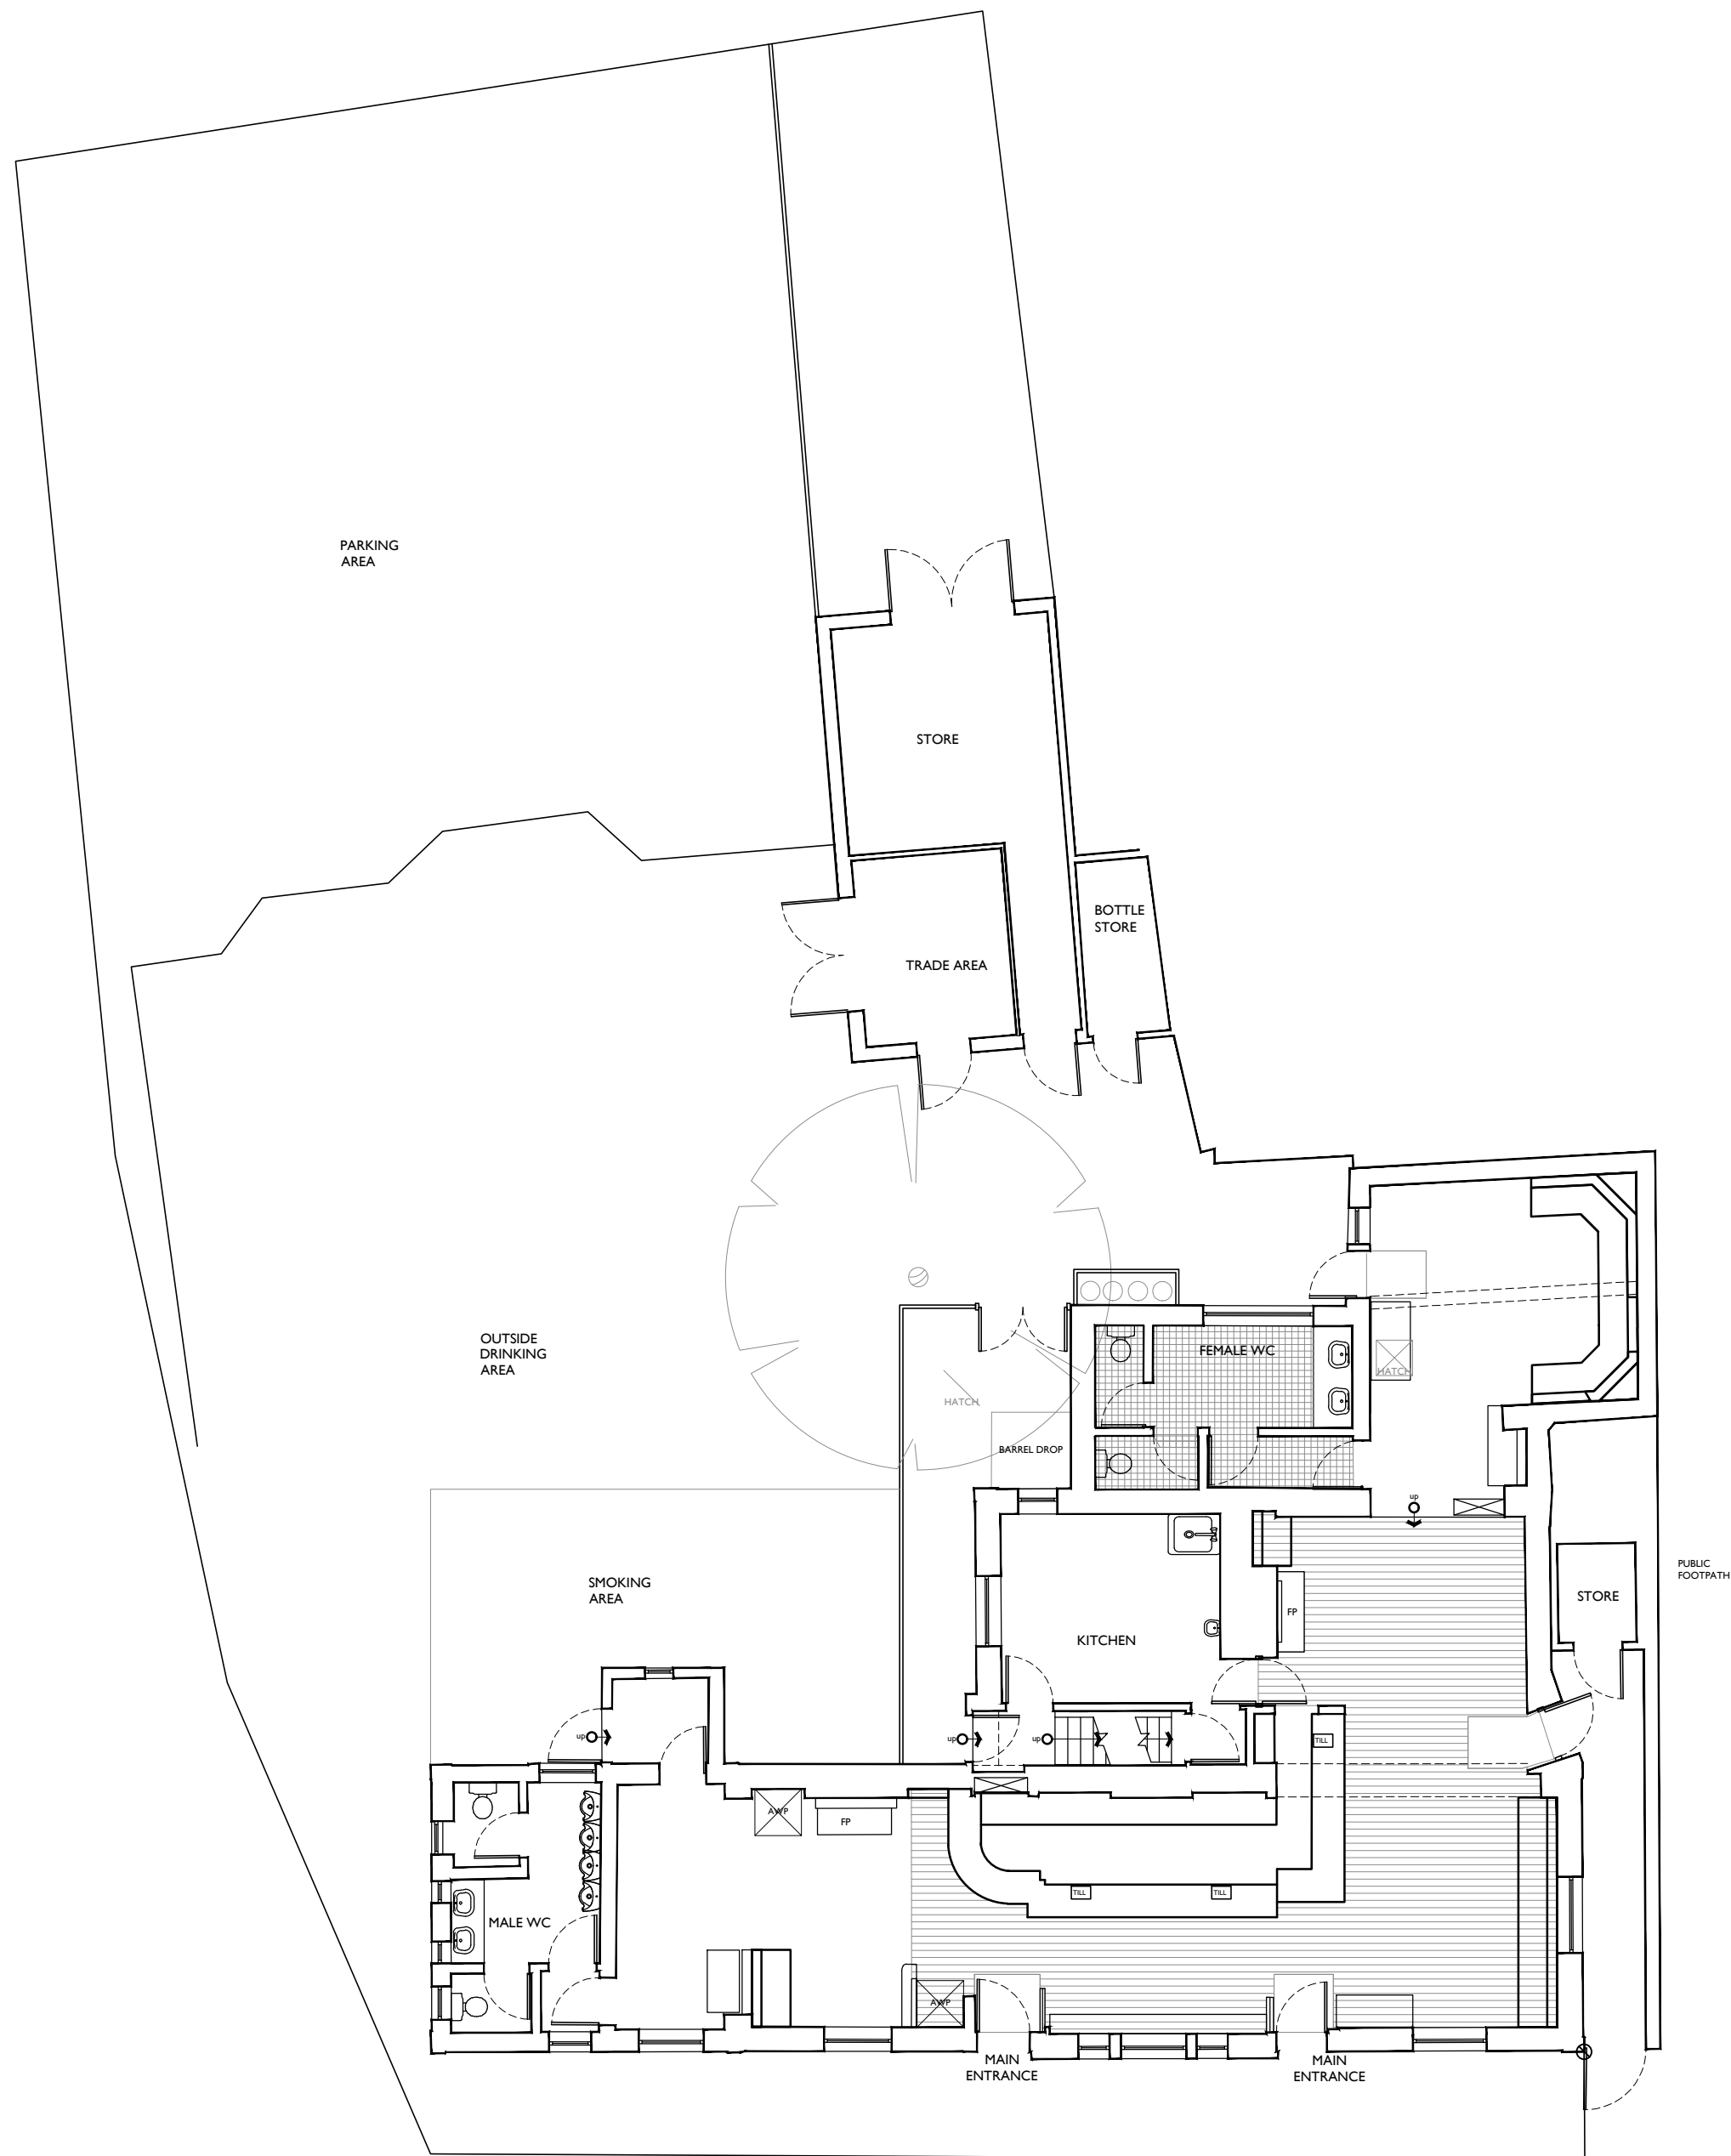


existing ground floor plan

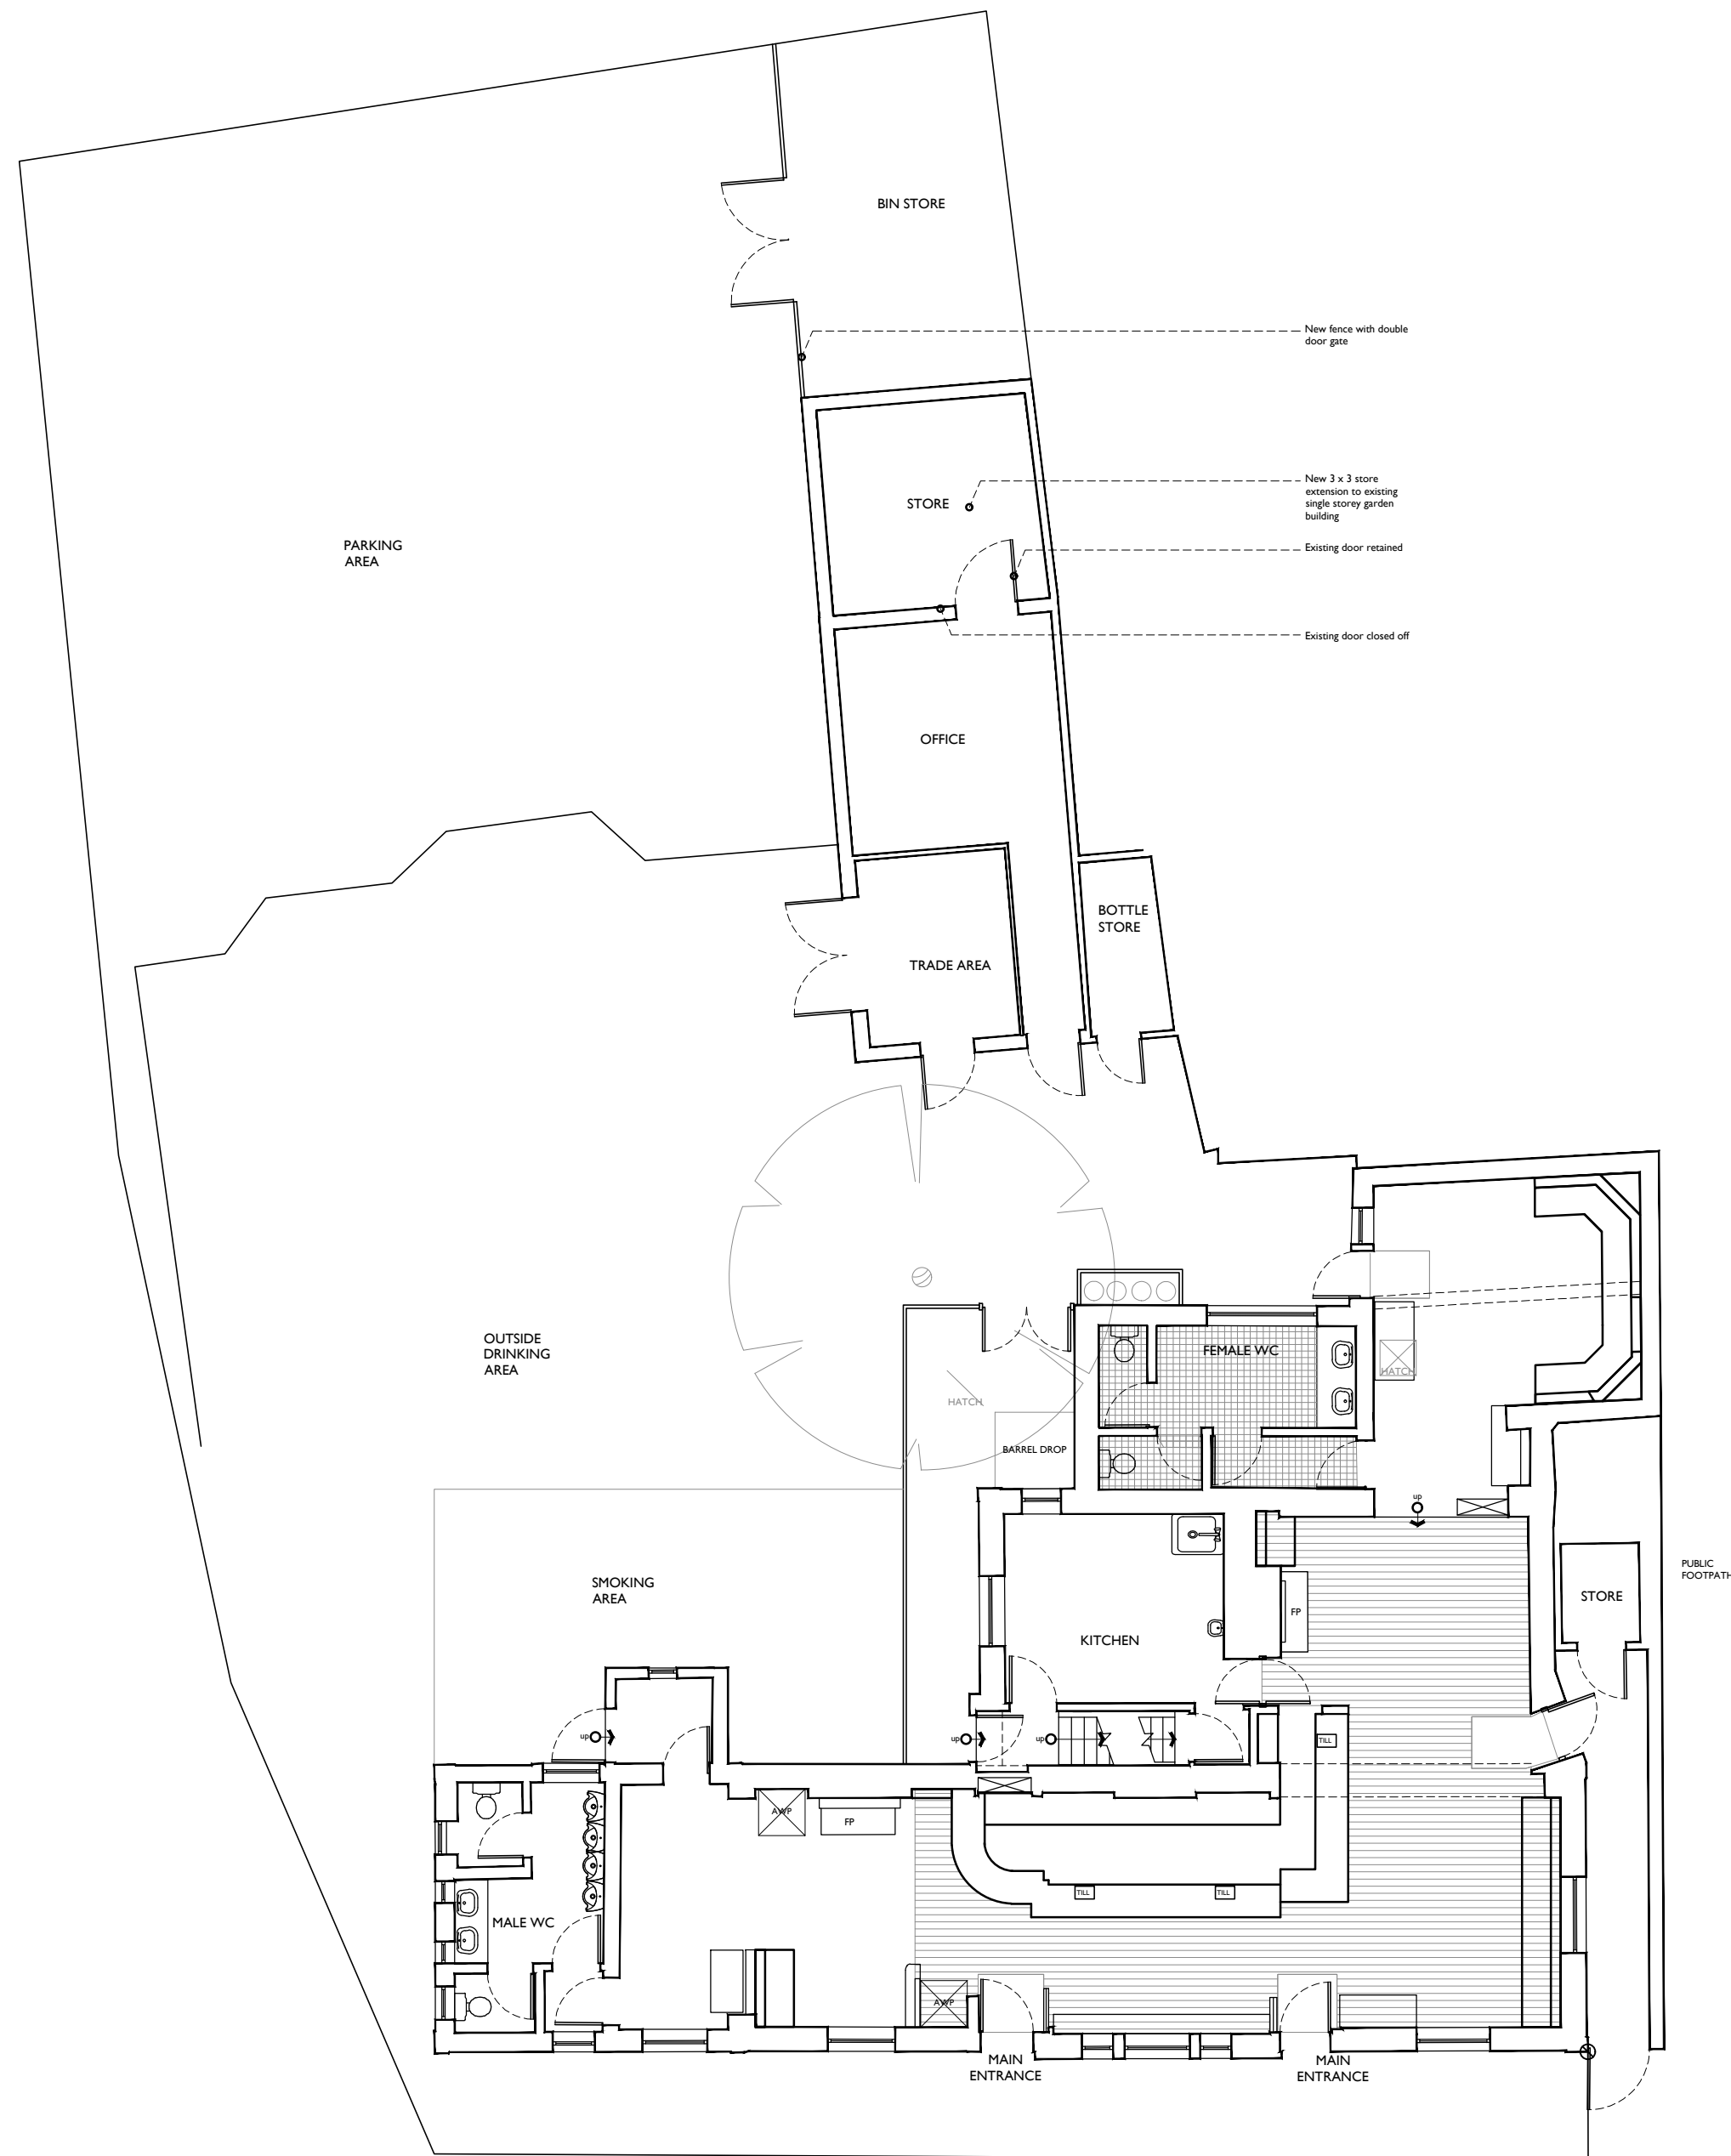


proposed ground floor plan

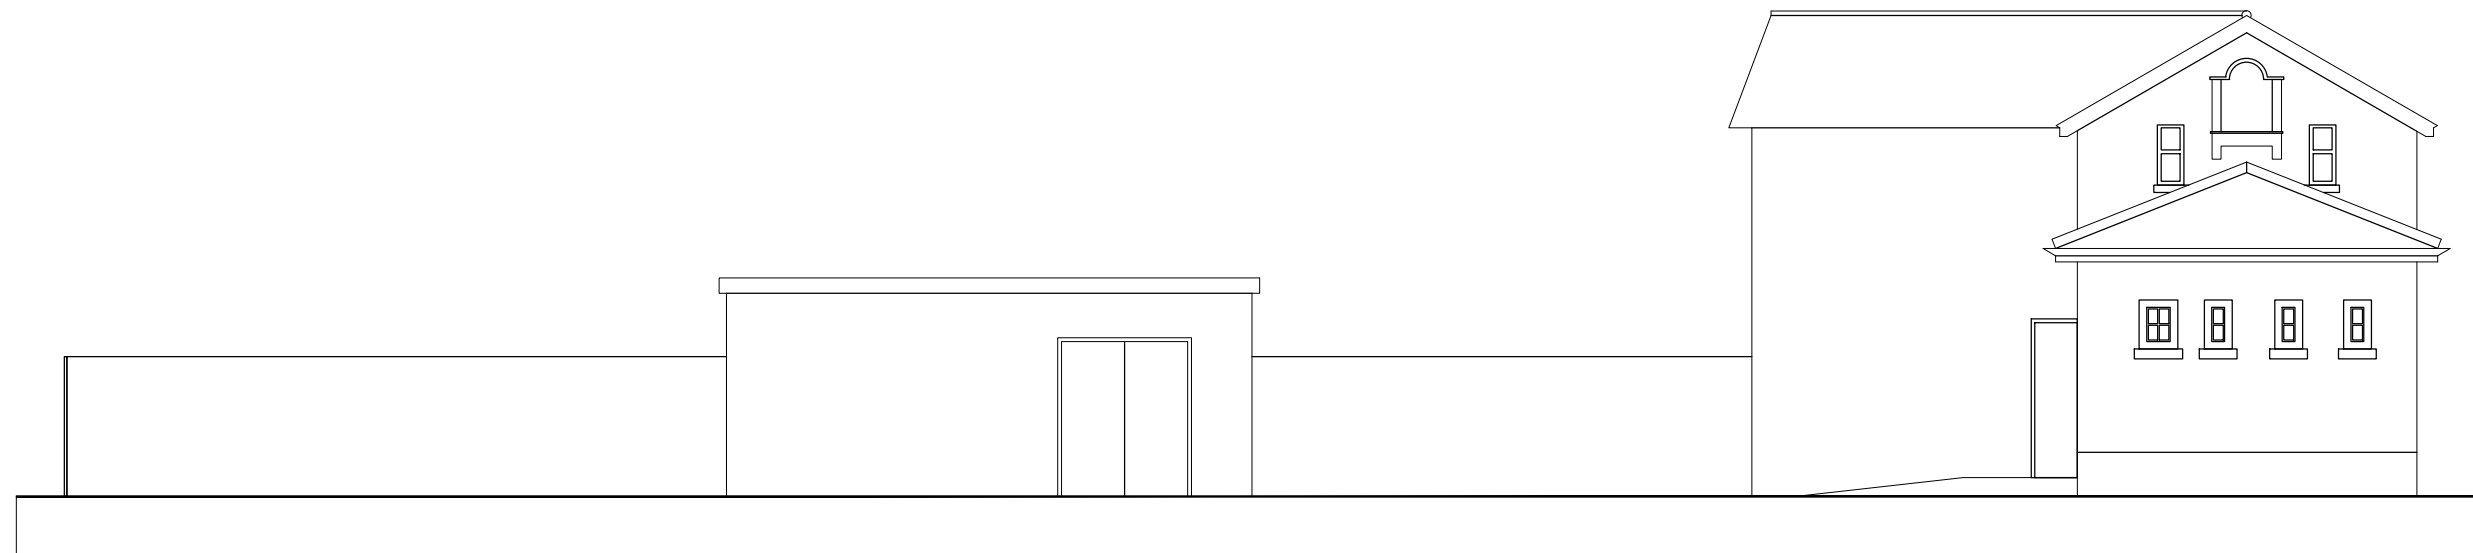


existing side elevation

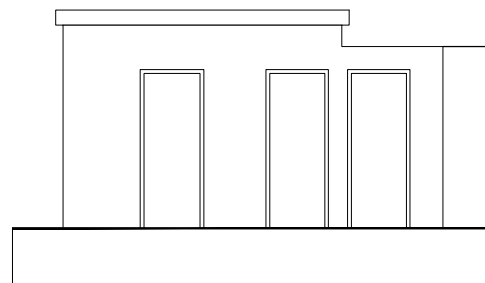


existing front elevation

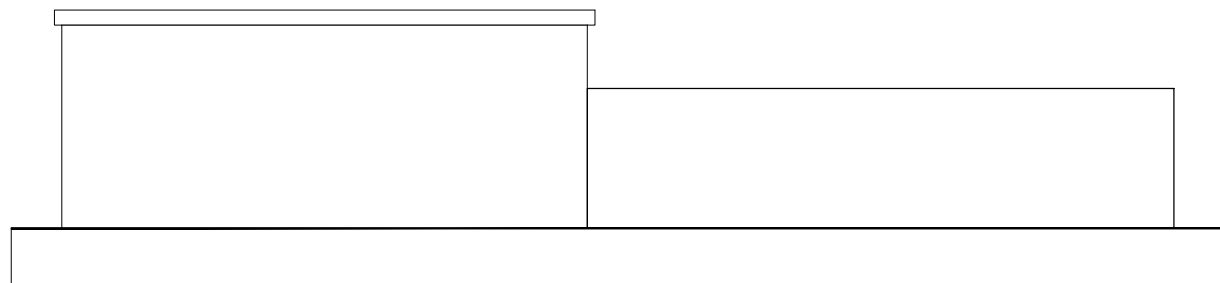


existing side elevation

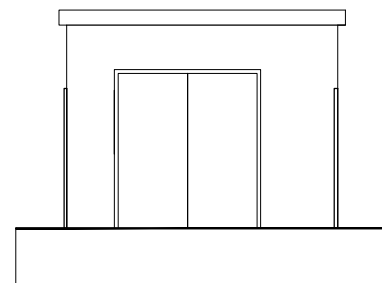


existing rear elevation

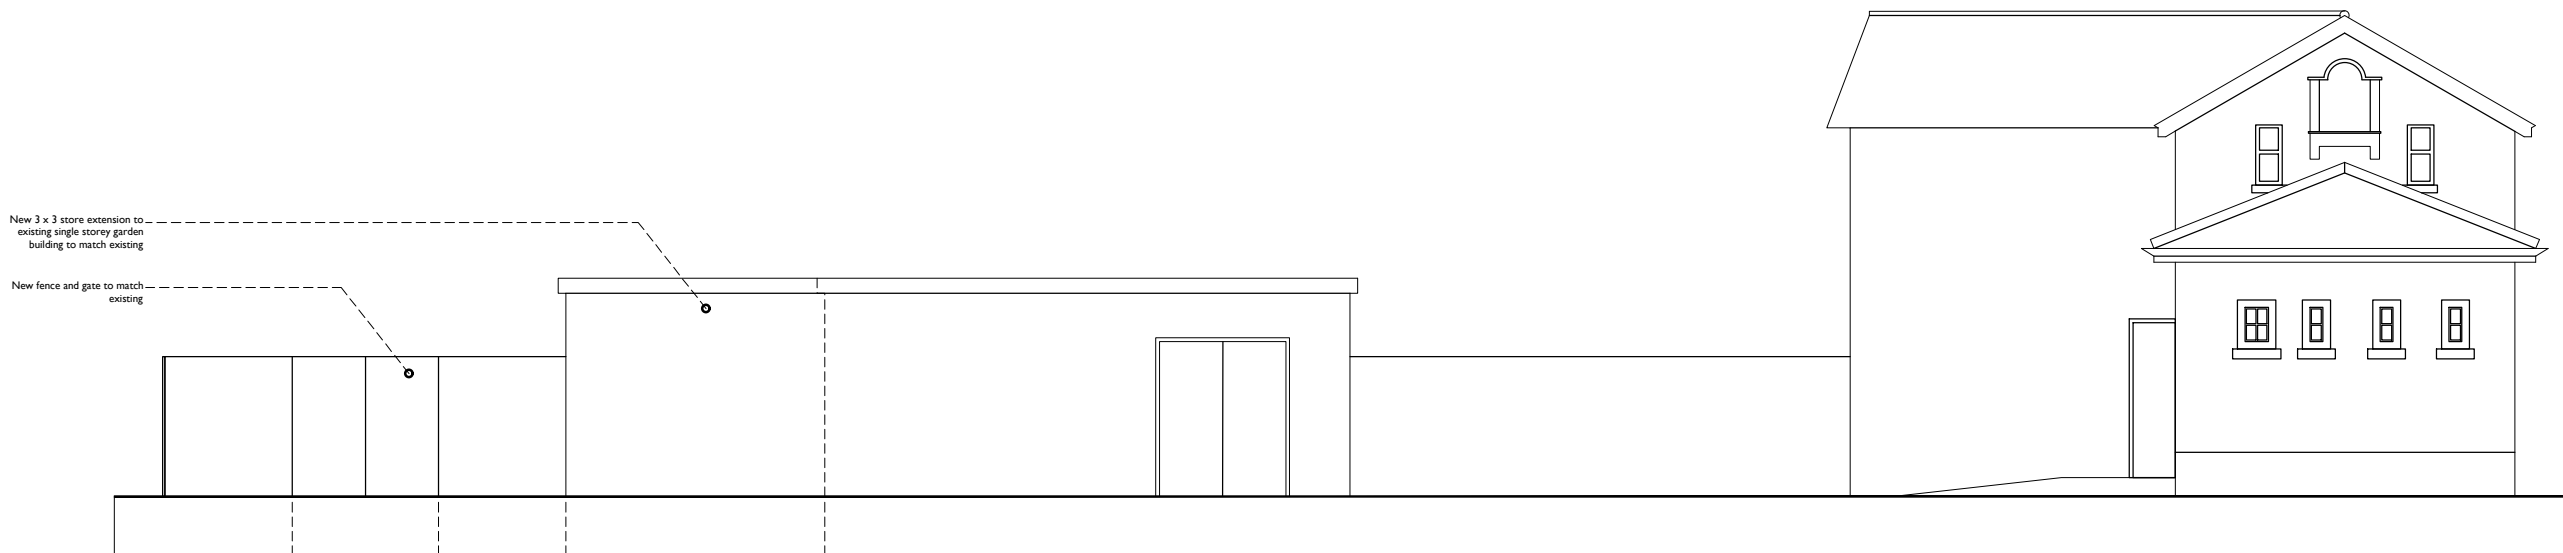


proposed side elevation

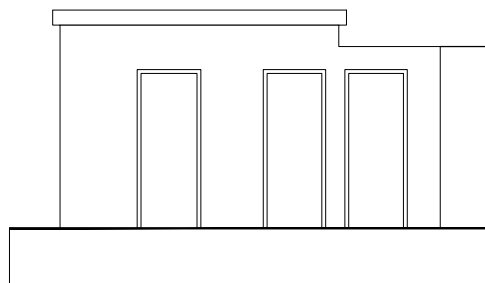


proposed front elevation

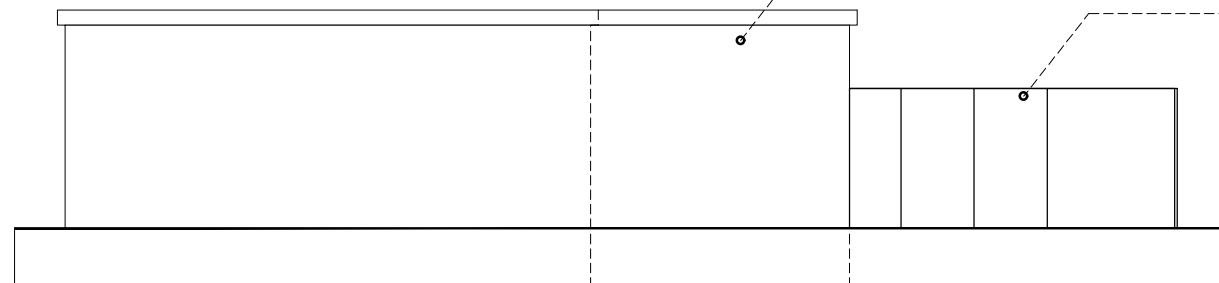

proposed side elevation

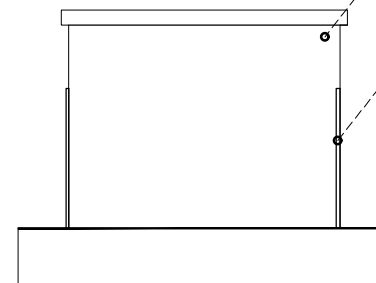

proposed rear elevation

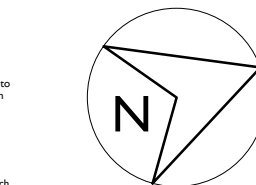

Greene King

The Star
1 The Broadway
Haywards Heath RH16 3AQ

EXISTING & PROPOSED
Ground Floor & Elevations
PLANNING