


0 0.5 1 1.5 2 2.5 3 3.5 4 4.5 5 5.5 6 6.5 7 7.5 8 8.5 9 9.5 10
 Paper size A1
 Scale 1:100

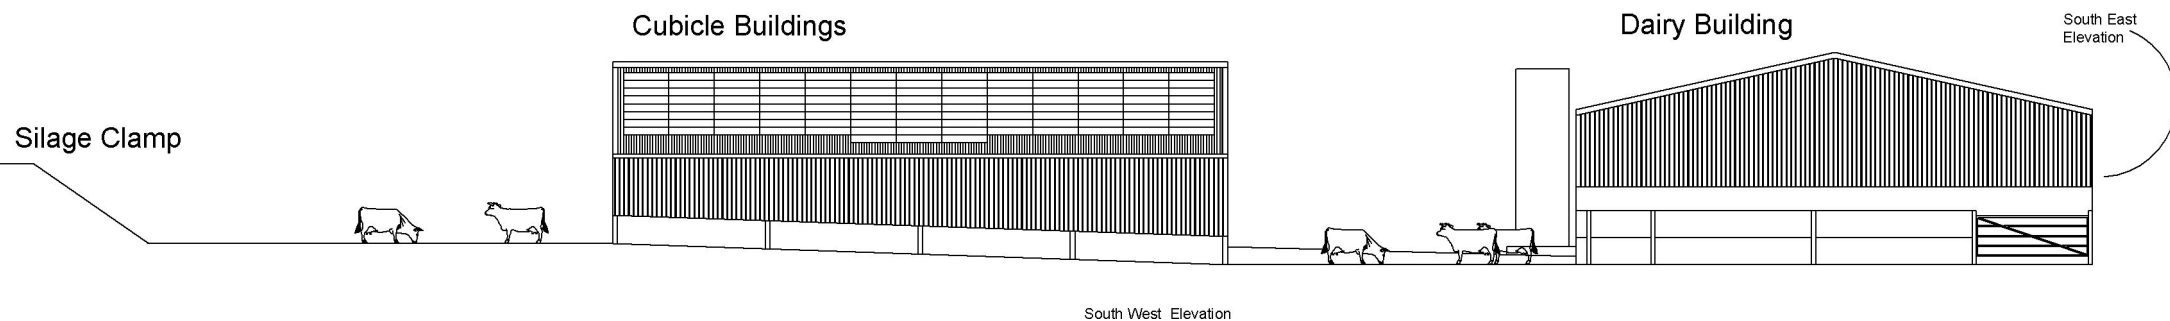

Robin Stevenson Ltd

Date - 05/08/25

Project - Lodgelands Farm - New Covered Yards

Existing Buildings - SE Elevation of Dairy Building not shown to make arrangement of new buildings clearer

Scale 1:100

Paper Size A1

Drawing Number RS/Llands/06/EXISTING
 BUILDINGS/Rev -

Existing Buildings