


Silage Clamp




Dished Channel Drain

Open Feed Yard

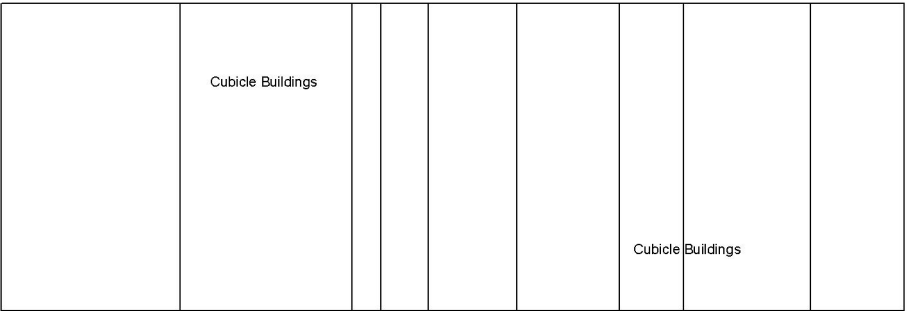

Open Feed Yard

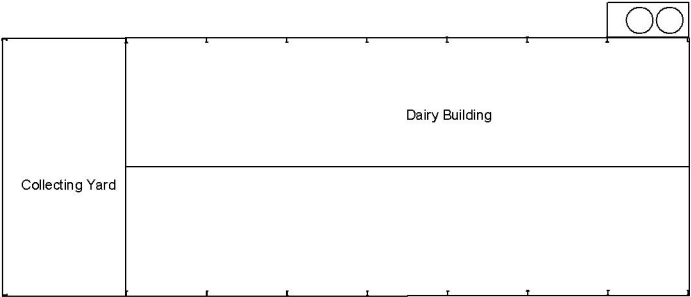

Robin Stevenson Ltd
Date - 05/08/25
Project - Lodgelands Farm - New Covered Yards
Existing Buildings
Scale 1:200
Paper Size A1
Drawing Number RS/Lands/07/EXISTING
BUILDINGS/Rev -

Existing Buildings