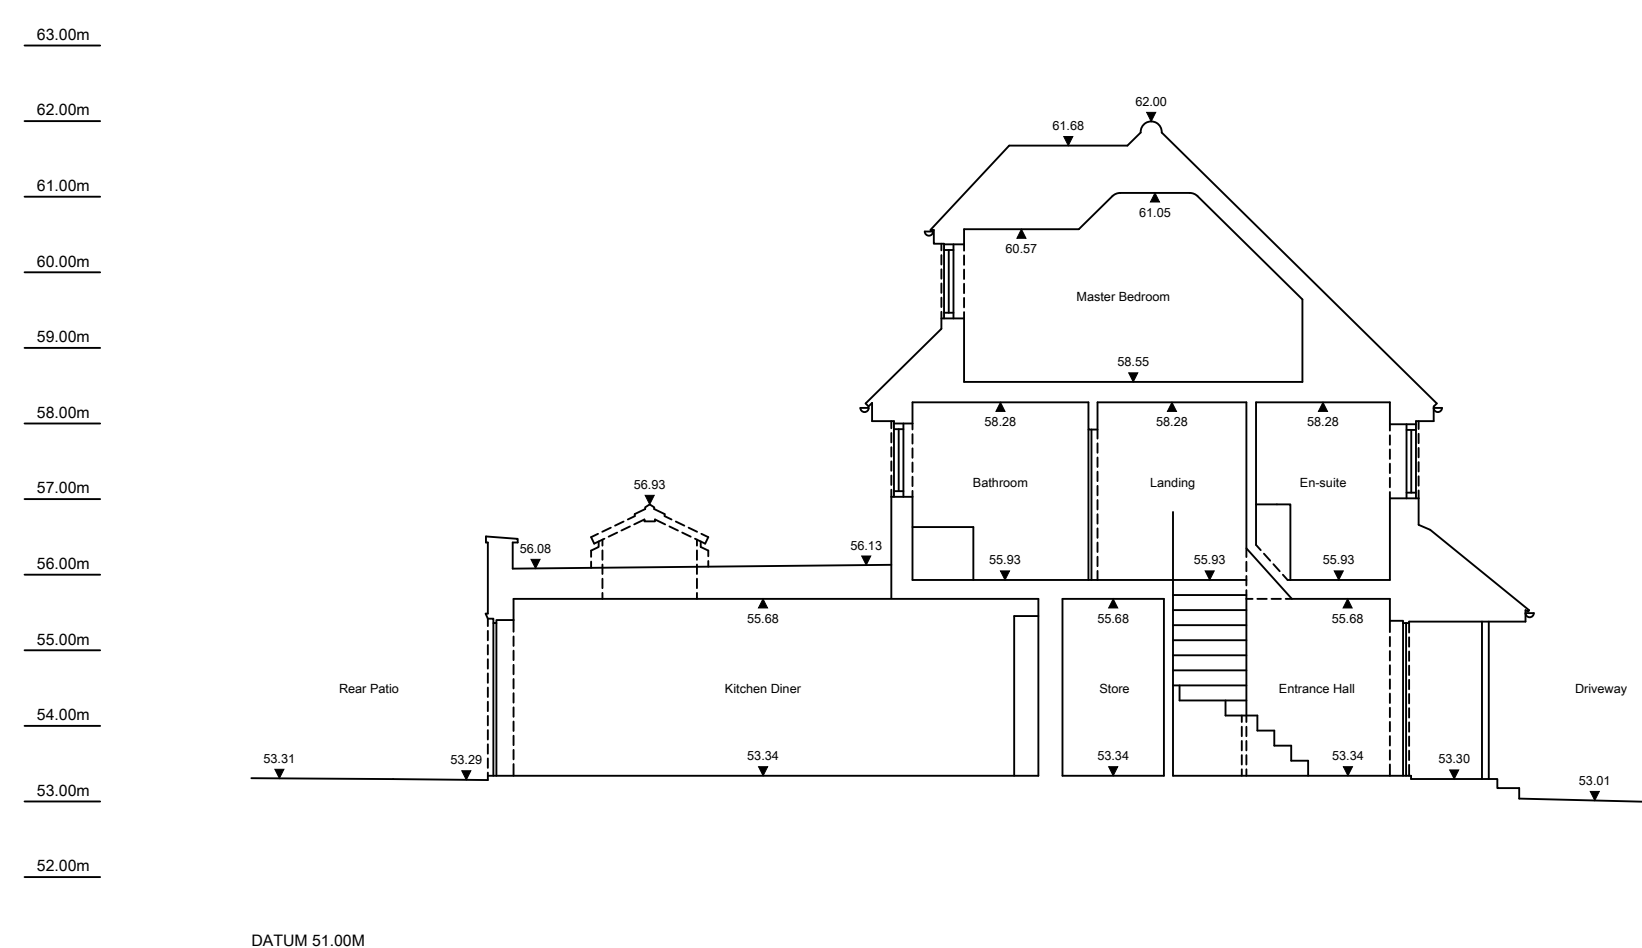
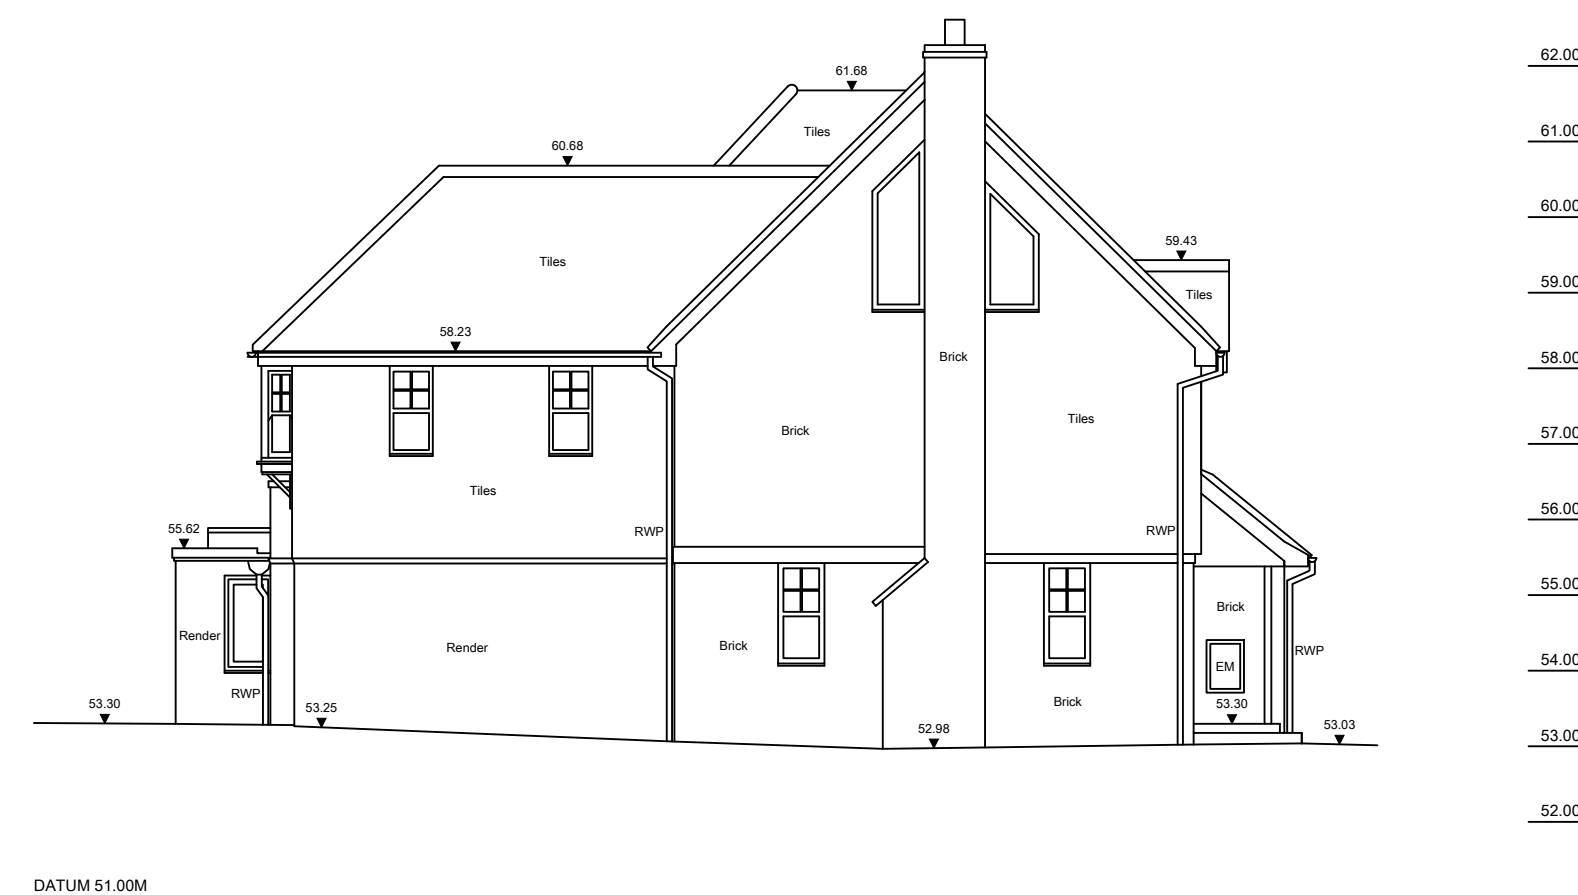
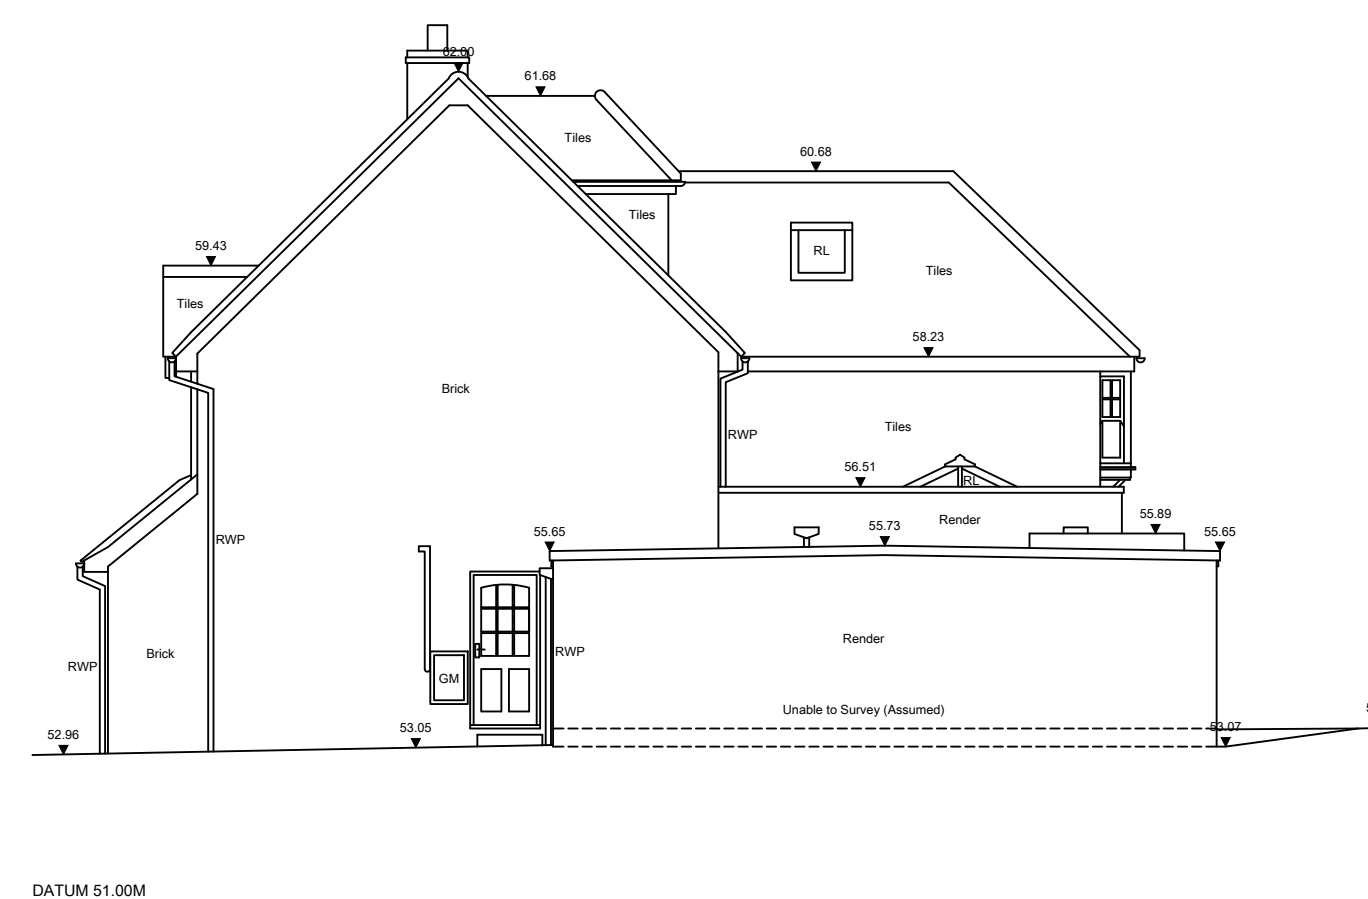


SHEET SIZE A1

© copyright

Copyright of this drawing is retained by City Geomatics Ltd. Any discrepancies between this drawing and any other information should be reported to City Geomatics Ltd.

Drawing Naming Convention:

Job No\DrawType\Location\Ref

Draw Type:	B = Building S = Section	E = Elevation T = Topographical
Location:	B = Basement F = External G = Ground I = First R = Roof M = Mezzanine	C = Ceiling Plan F = Front S = Side R = Rear GA = General Layout AA = Section A-A
Ref	Ref to individual draw I.D. (ie a Revision)	

Standard Abbreviations (where applicable):

Building Survey		Land Survey	
AB	AIR BRICK	B	BOLLARD
ACU	AIR CONDITIONING UNIT	BB	BELISHA BEACON
AH	ACCESS HATCH	BT	B.T. COVER
AP	ACCESS PANEL	CA	CAMERA
AV	AIR VALVE	CATV	CABLE TV COVER
BH	BEAM HT	CL	COVER LEVEL
BB	BOLLER	ELC	ELECTRIC COVER
BSL	BEAM SLOTT LEVEL	EP	ELECTRIC POLE
CB	CUIPBOARD	EP	EARTH ROD
CC	CEILING CHANG	FP	FLAG POLE
CH	CEILING INTERNAL HT	FW	FOUL WATER
CH	CALL TO HEED HT	GU	GULLY
C-H	CALL TO APEX HT	GV	GV GAS VALVE
CH	CALL TO SPRING HT	HI	FIRE HYDRANT
DB	DOOR BASE HT	IC	INSPECTION COVER
DH	DOOR HEAD HT	IL	INVERT LEVEL
DR	DRAIN	LP	LAMP POST
EXF	EXTRACTOR FAN	ML	MANHOLE
FA	FIRE ALARM	OH	OVERHEAD TELECOM
FA	FLOOR TO APEX HT	P	POST
F-H	FLOOR TO HEAD HT	PM	PARKING METER
F-H	FLOOR TO SILL HT	P	PIPE
F-S	FLOOR TO SPRING HT	RO	RODDING EYE
GEA	GROSS EXTERNAL AREA	RS	ROAD SIGN
GA	GROSS INTERNAL AREA	RSW	RETAINING WALL
GU	GULLY	SA	SITE AREA
HT	HEATER	SL	SLOTTED VALVE
NIA	NET INTERNAL AREA	SN	SOFT FLOVE
NTS	NOT TO SCALE	SV	STOP VALVE
RAD	RADIATOR	SV	SOIL VENT PIPE
RE	RECESS HEAD HEIGHT	SW	STORM WATER
RSV	ROOF VALVE	TOP	TOP OF FENCE
RL	ROOF LIGHT	TOW	TOP OF WALL
RSR	ROLLER SHUTTER	TP	TOPOGRAPHY POINT
RW	RAIN WATER PIPE	UNT	UNABLE TO LIFT
SVP	SOIL VENT PIPE	VP	VENT PIPE
V	VALVE	WM	WATER MAIN
WA	WADROBE	WT	WATER TAP

Symbols (where applicable):

		
Direction of sloping ceiling	PLUG SOCKET	LIGHT SWITCH
	2 = NO. OF SOCKETS	1 = NO. OF SWITCHES
		
FLOOR TO STRUCTURAL CEILING HT	FLOOR TO SUSPENDED CEILING HT	FLOOR LEVEL RELATIVE TO DATUM

Notes:

The Survey has been computed on the OS grid.

All Levels are in metres and relate to a OS datum.

All direction arrows indicate UP unless otherwise stated.

Drainage pipe sizes (where shown) have been gauged from the surface (for safety reasons) and should be regarded as approximate only.

Visible features in the vicinity of any boundaries, as shown on this survey, may not represent the extent of legally conveyed ownership.

Whilst every effort has been made to determine wall materials, no guarantee is given. Materials should be regarded as assumed unless verified by a qualified third party.

Tree spread and height are approximate. Species should be regarded as assumed unless verified by a qualified third party.

[illegible]

Rev	Date	By	Description
-----	------	----	-------------

**CITY
GEOMATICS**

Land & Measured Building Surveyors

Horsham, West Sussex RH12 3QJ
014045 268469
www.citygeomatics.co.uk
enquiries@citygeomatics.co.uk


chartered
ICES

Client: Gould Baxter

Project: 6 Glendale Road
Burgess Hill
West Sussex RH15 0EJ

Drawing Title:

Existing Elevations & Section A-A

Date: Mar - 26	Scale: 1:100	Surveyor: RD	Drawn: BP	Checked: CGL
Job No: 26/398	Drawing No: 26398 - E S	Sheet No: 1 of 1		Rev: -