


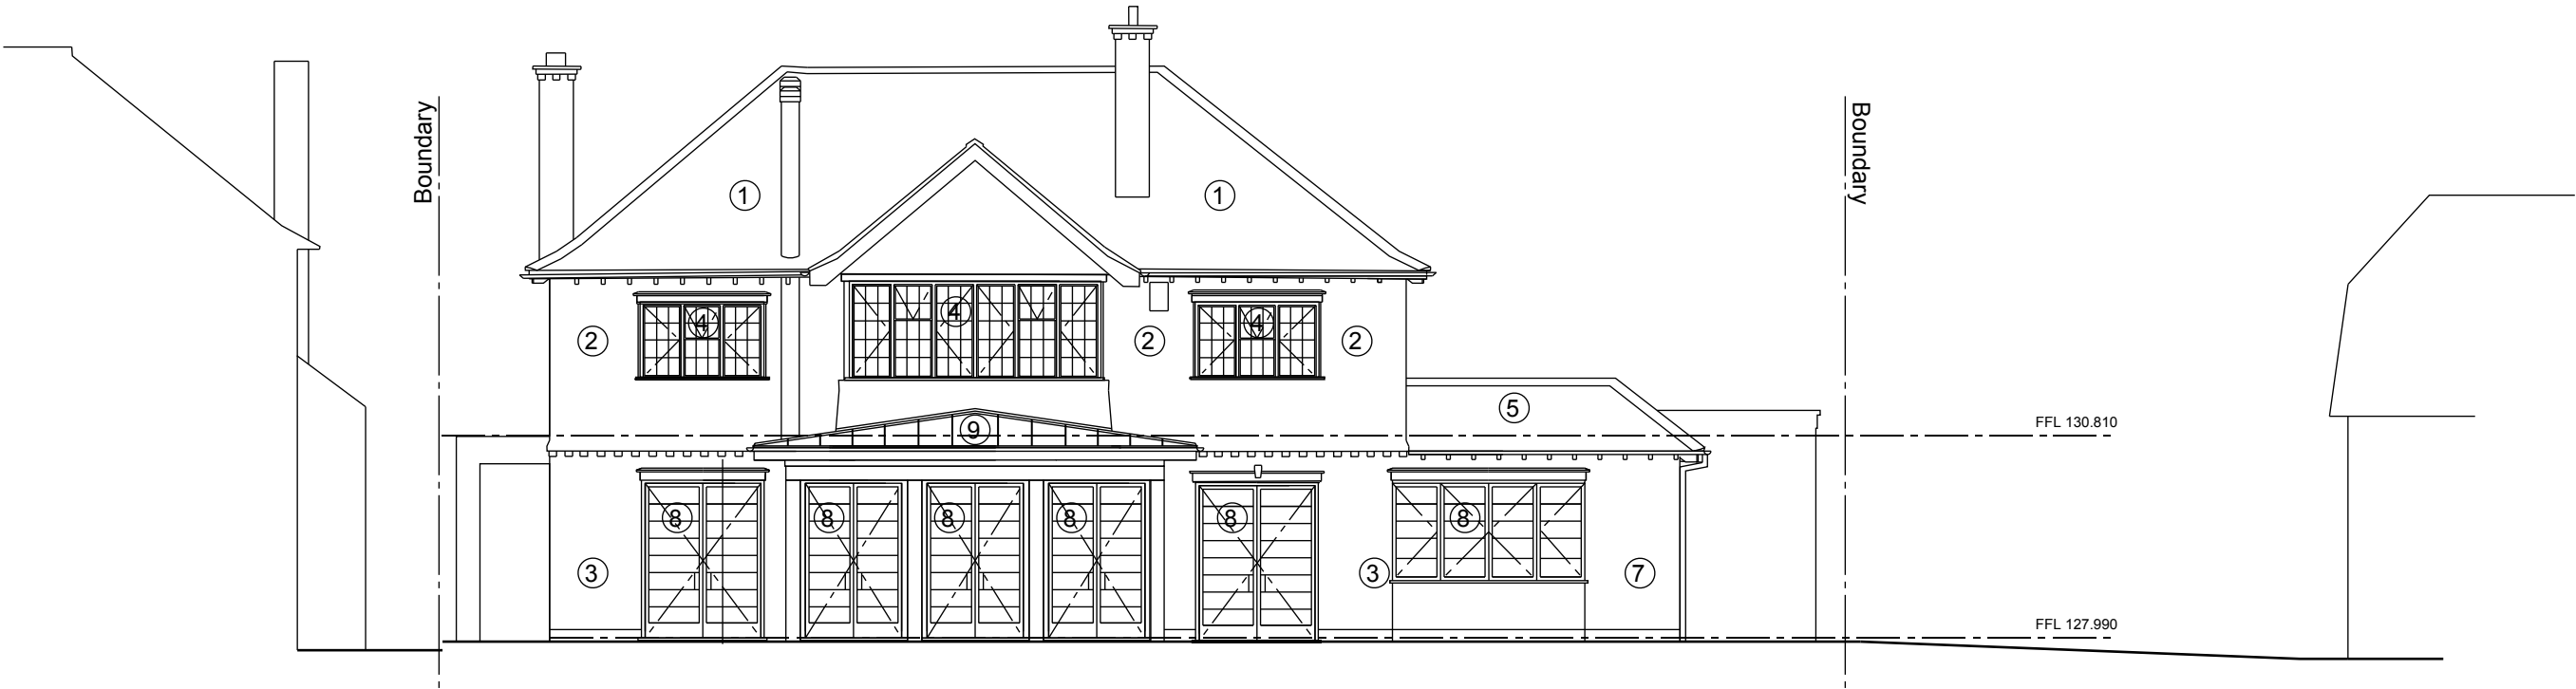

South Elevation



North Elevation

- KEY
- 1 - Existing slate roof tiles
 - 2 - Existing render
 - 3 - Existing facebrick
 - 4 - Existing doors/windows
 - 5 - New slate roof tiles to match existing.
 - 6 - New render to match existing
 - 7 - New facebrick to match existing
 - 8 - New double glazed units to match/similar to existing
 - 9 - New built up lead or similar roof to falls