


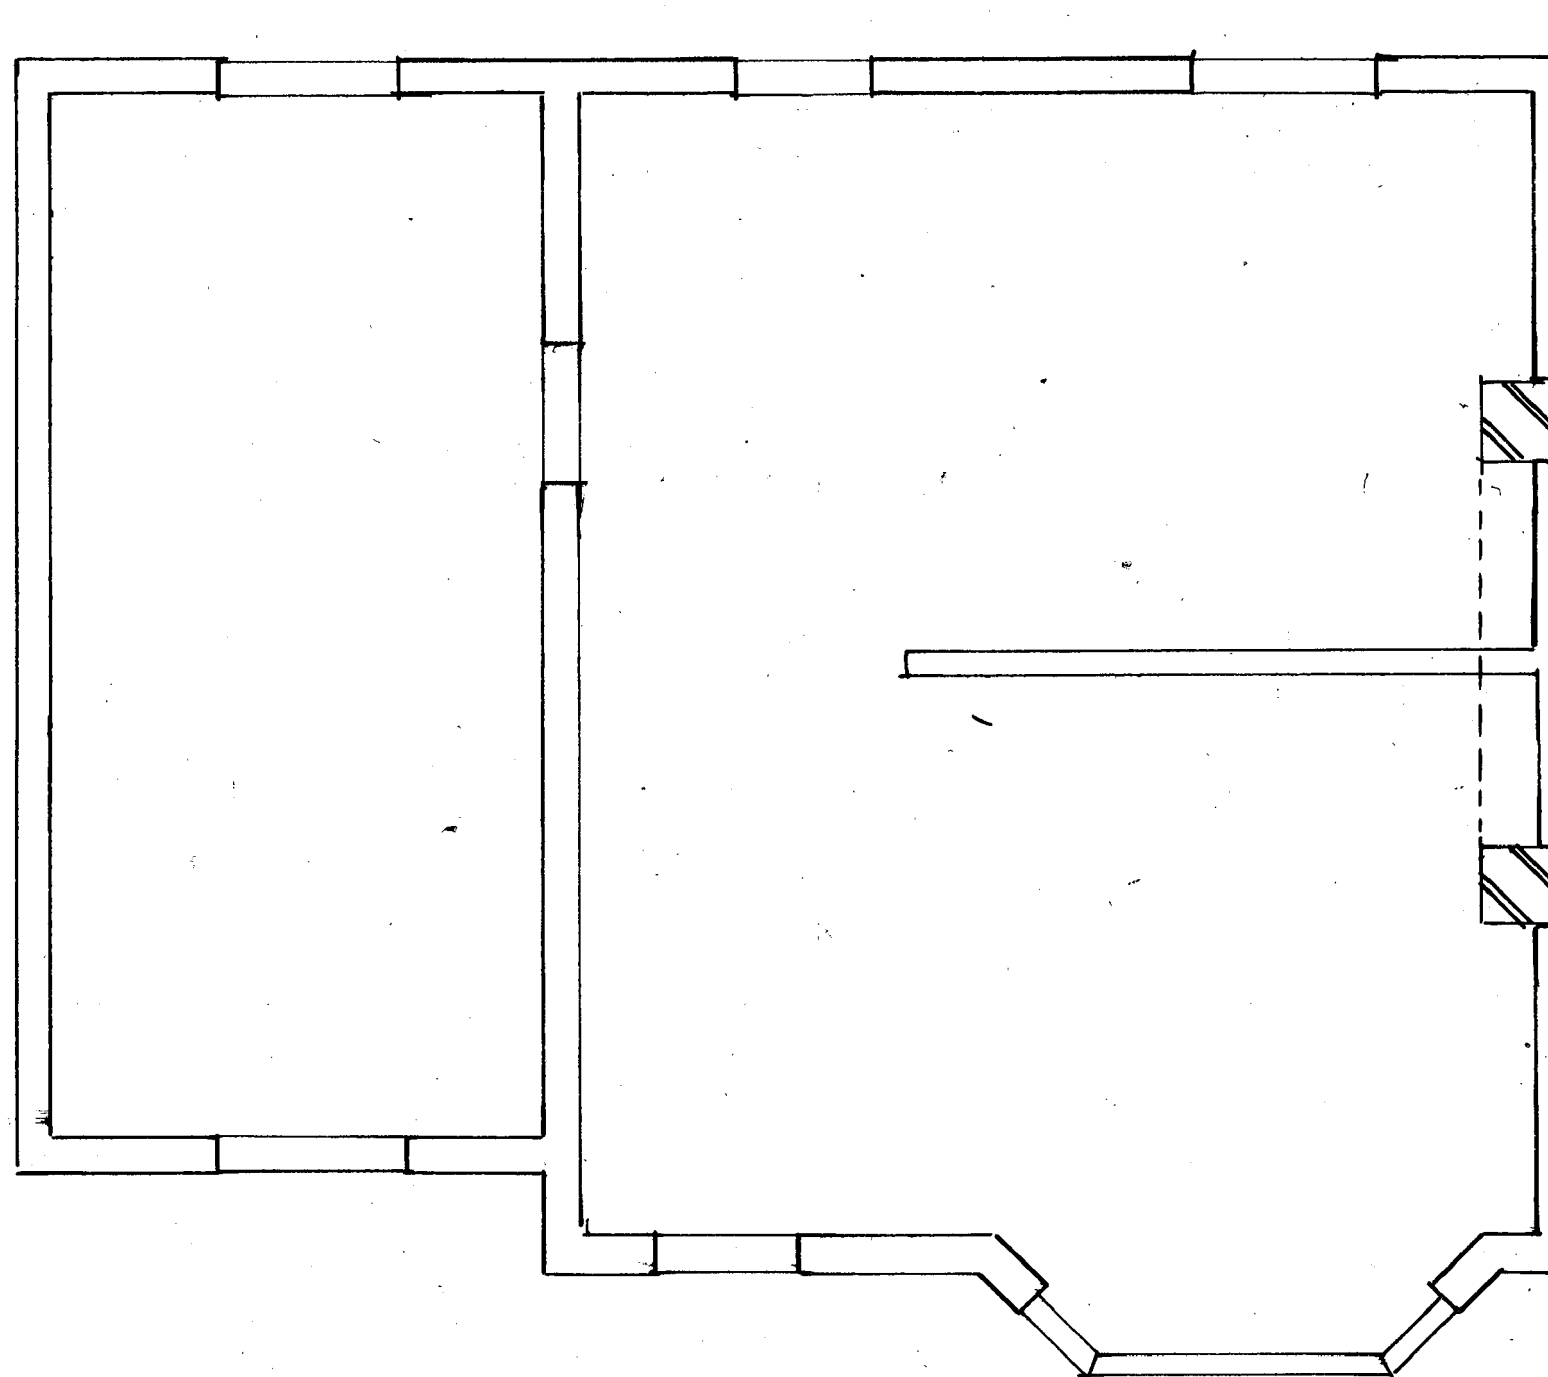

Proposed Joist Layout

Amendments	Date

Client

Mr & Mrs Parker

Site Address

**16 Ashgrove
Haywards Heath
West Sussex
RH16 4PZ**

Proposal

Loft Conversion

Drawing Title

Proposed Joist Plan

Date

05/03/25

Drawn

S. Burrows

Scales

1:50

DWG NO.	S13367/3	REV
---------	----------	-----