



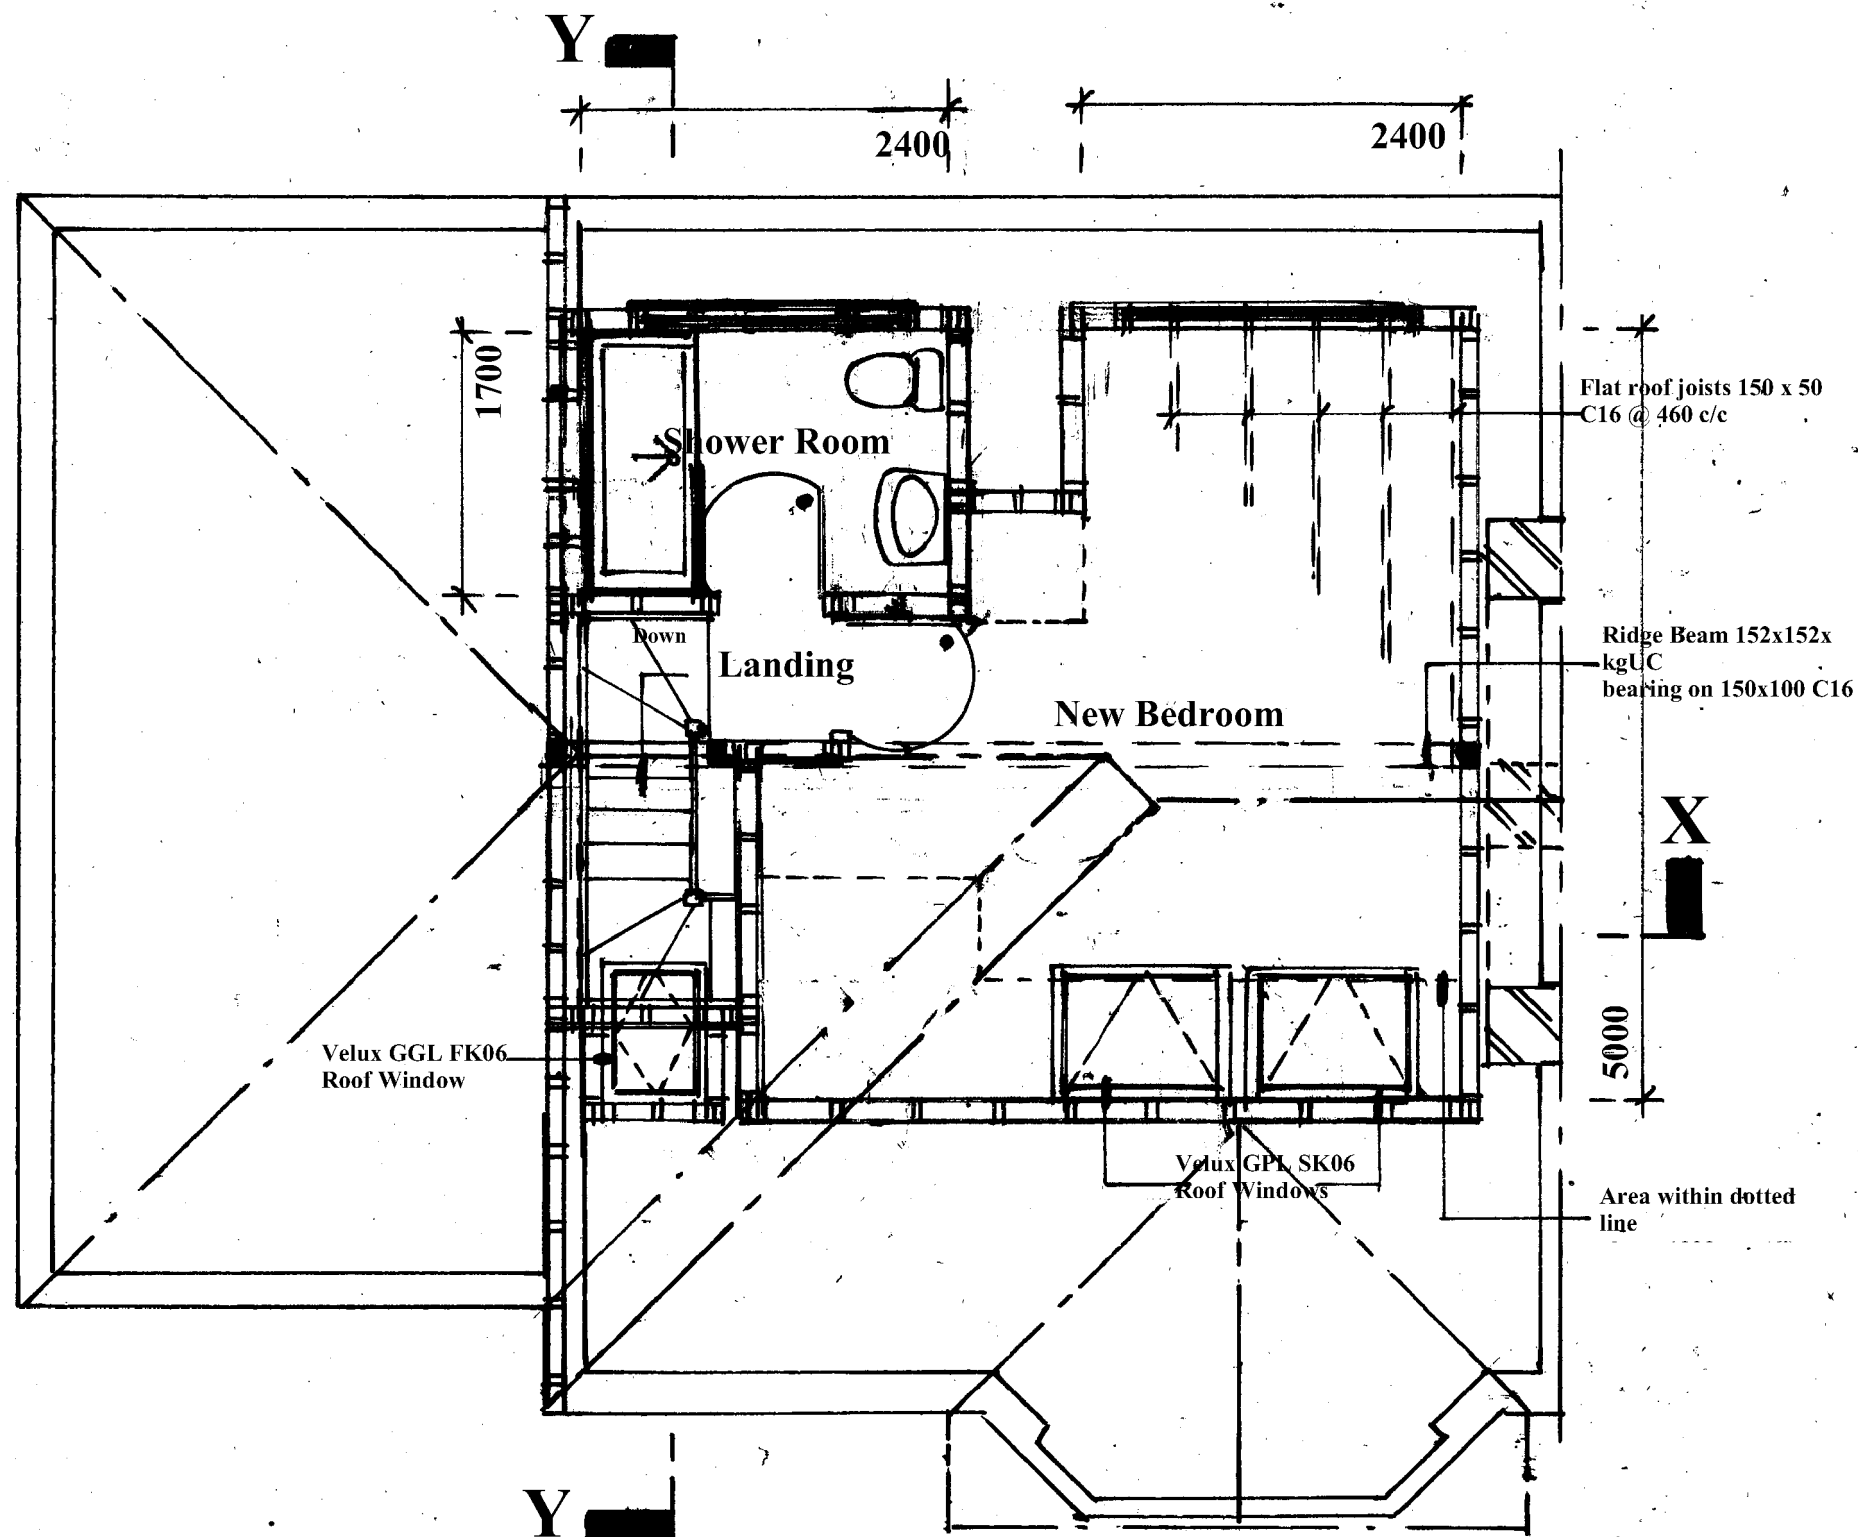

Proposed Loft Room Plan

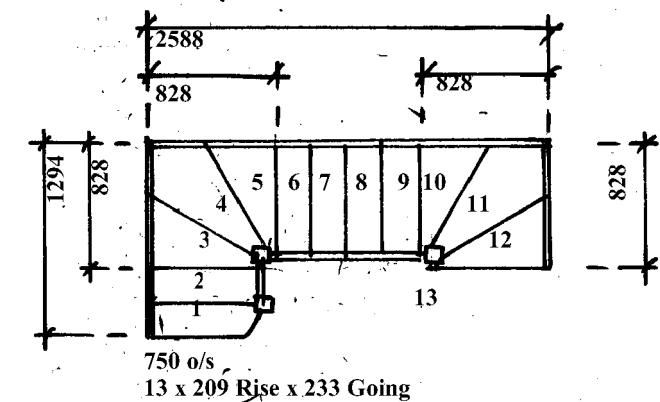

Proposed Staircase Plan

Amendments	Date

Client

Mr & Mrs Parker

Site Address

**16 Ashgrove
Haywards Heath
West Sussex
RH16 4PZ**

Proposal **Loft Conversion**

Drawing Title **Proposed Loft Room Plan**

Date **05/03/25** Drawn **S. Burrows**

Scales **1:50**

DWG NO. **S13367/4**

REV