


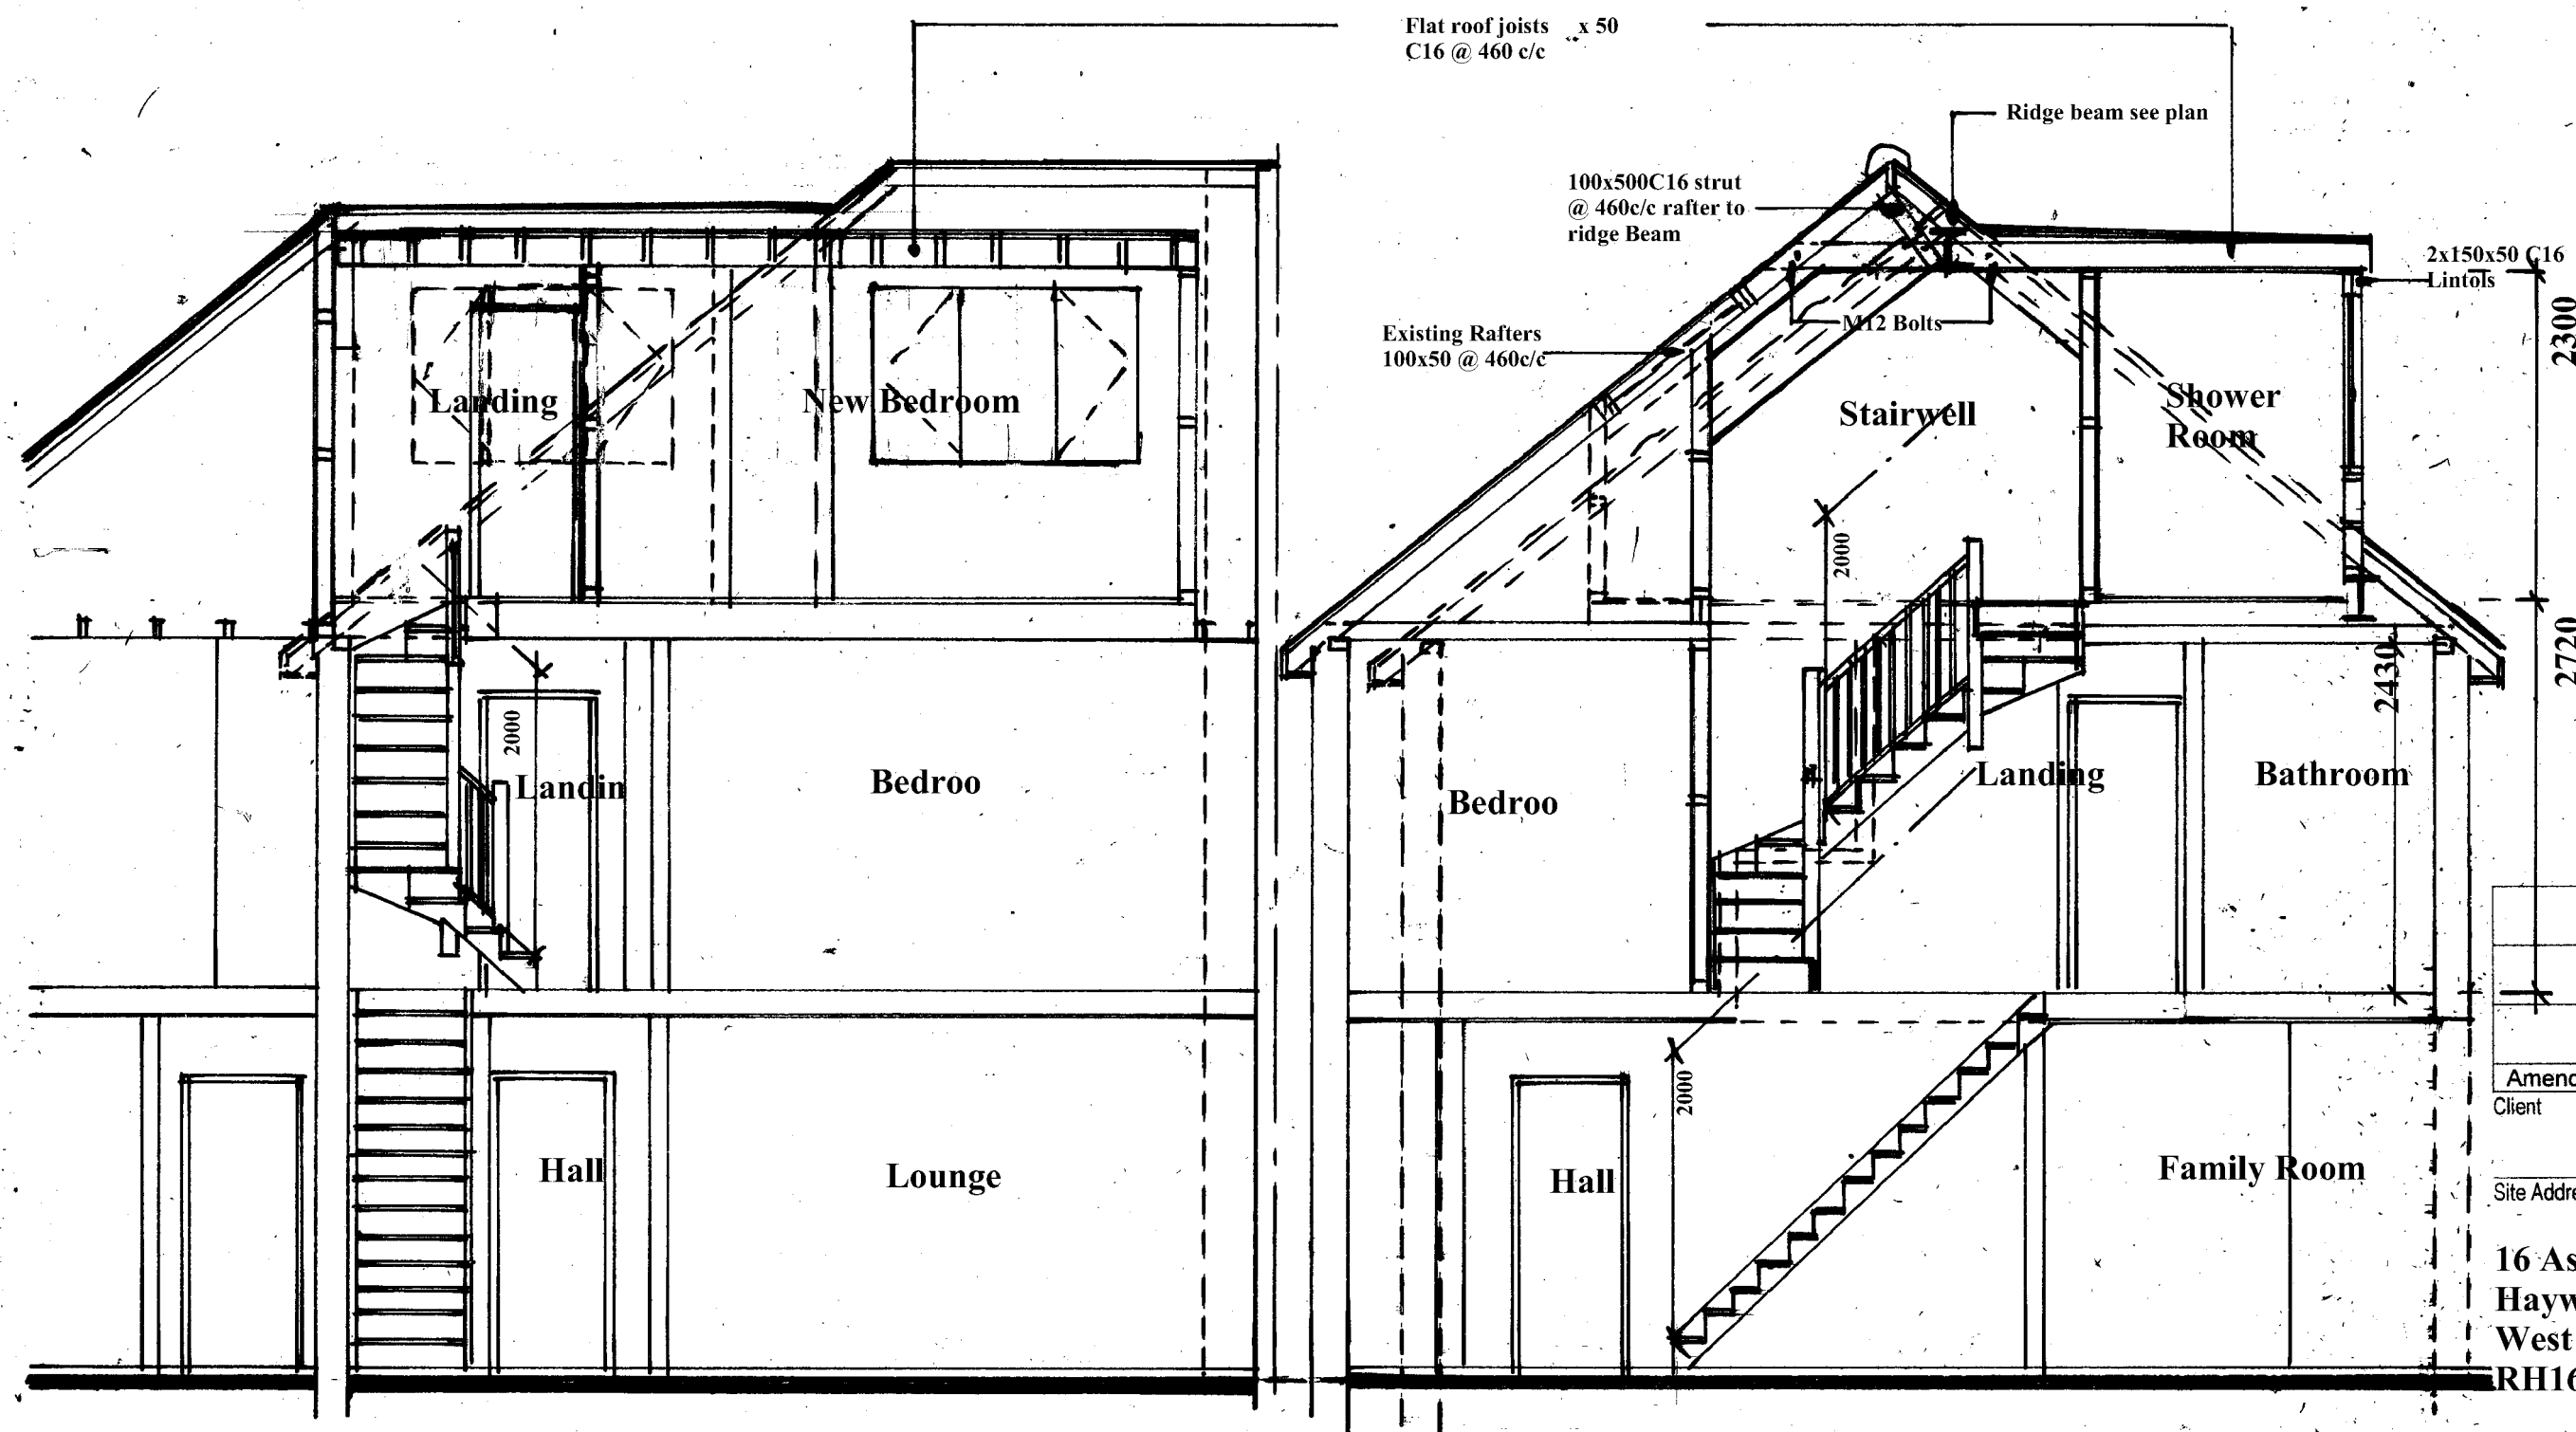

|            |      |
|------------|------|
|            |      |
|            |      |
|            |      |
| Amendments | Date |

Client **Mr & Mrs Parker**

Site Address

**16 Ashgrove  
Haywards Heath  
West Sussex  
RH16 4PZ**

Proposal **Loft Conversion**

Drawing Title **Sections**

Date **05/03/25** Drawn **S. Burrows**

Scales **1:50**

DWG NO. **S13367/5**

REV

**Section X-X**

**Section Y-Y**