
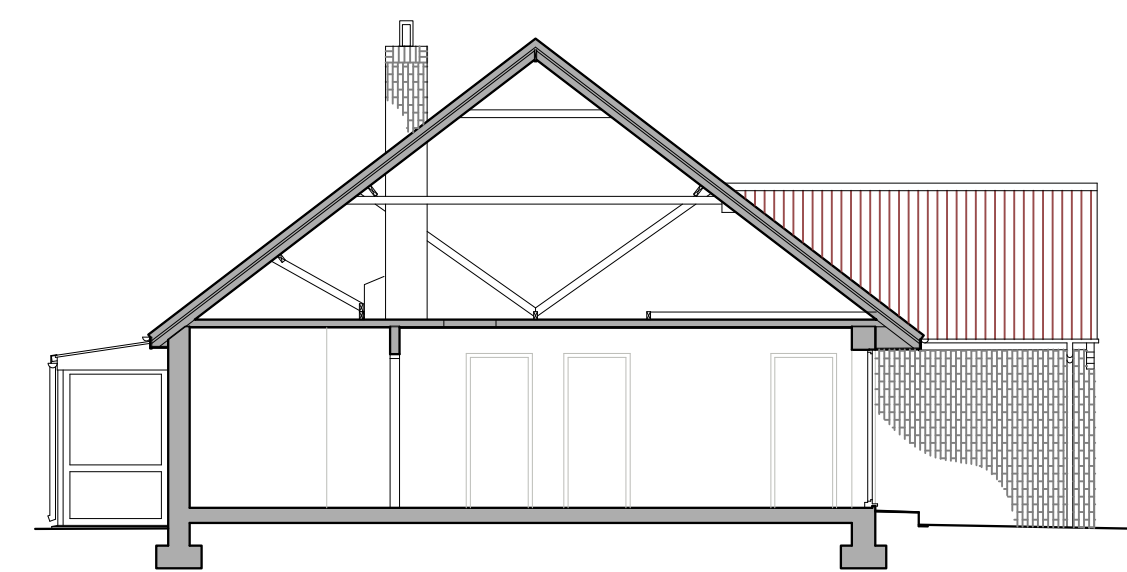
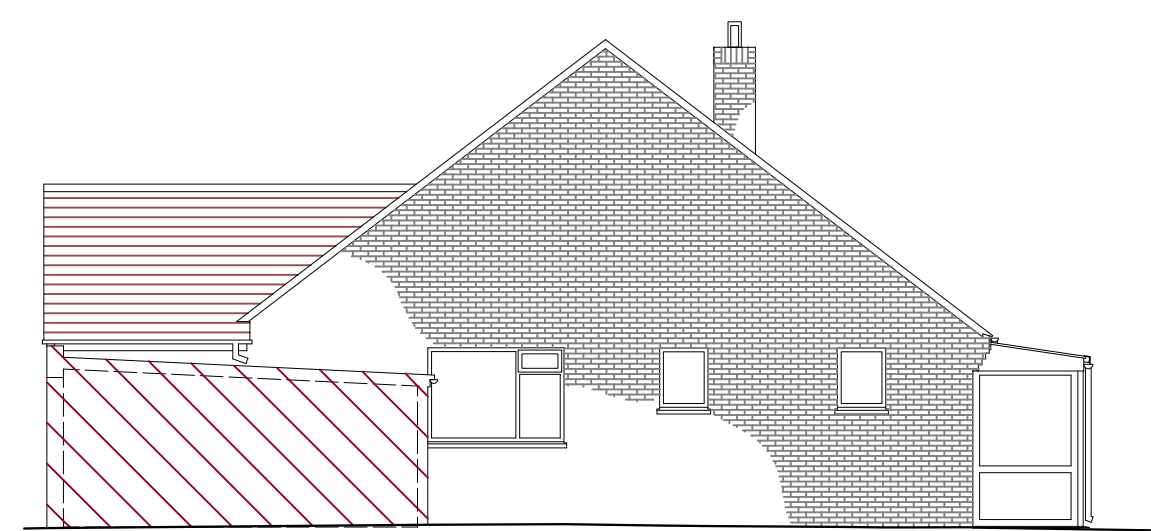
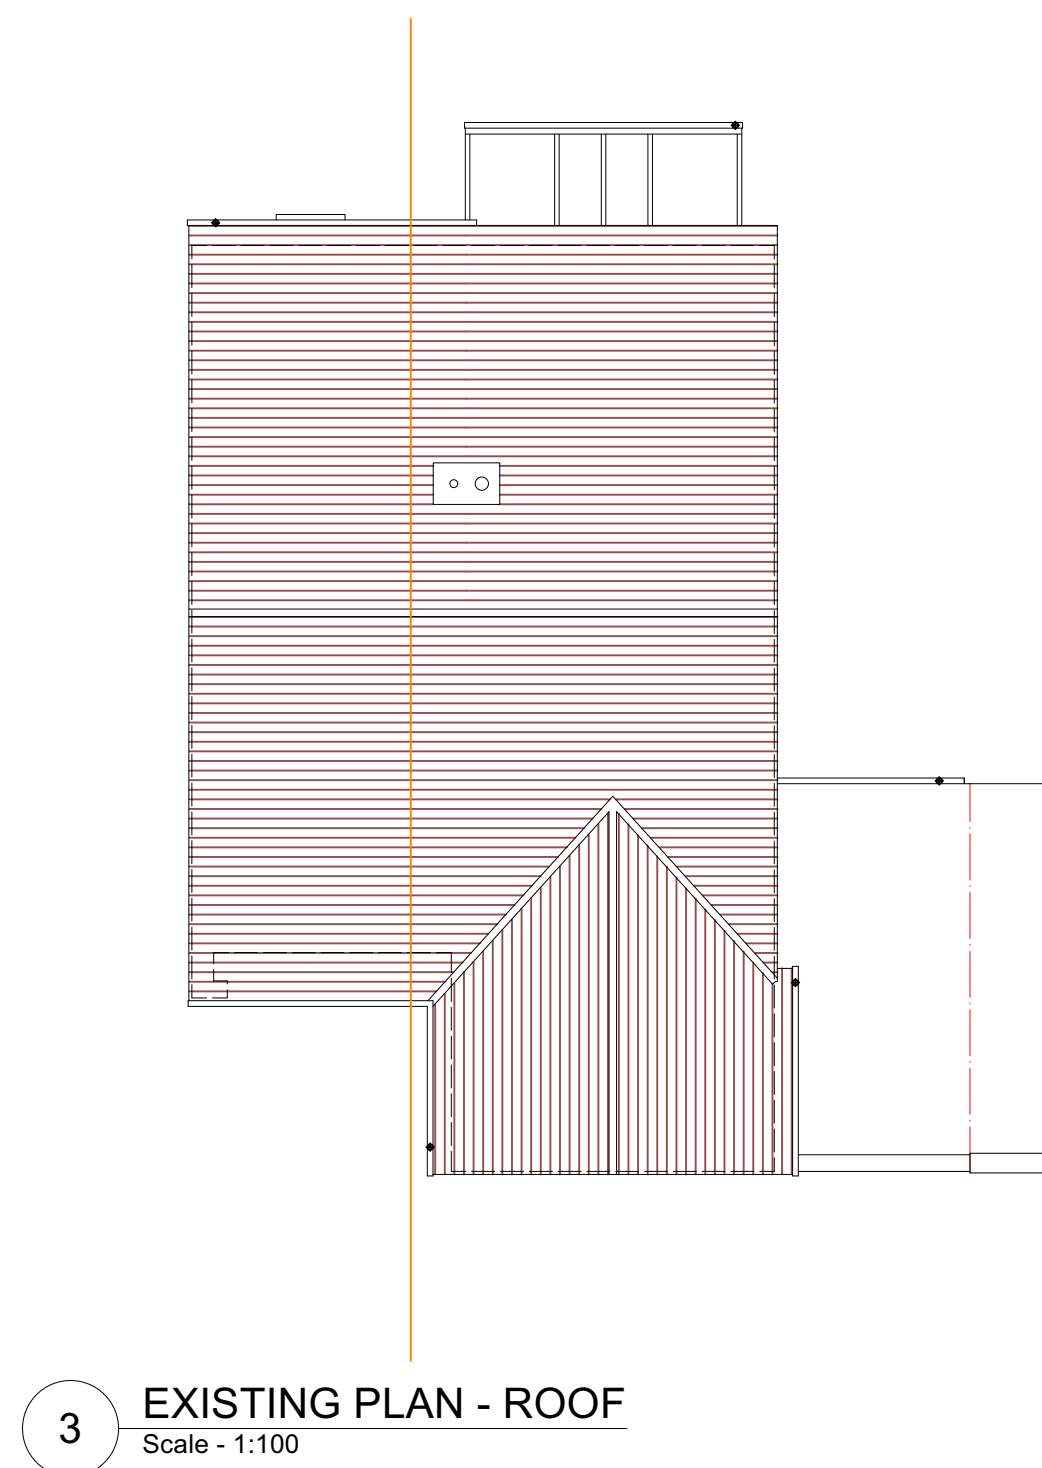
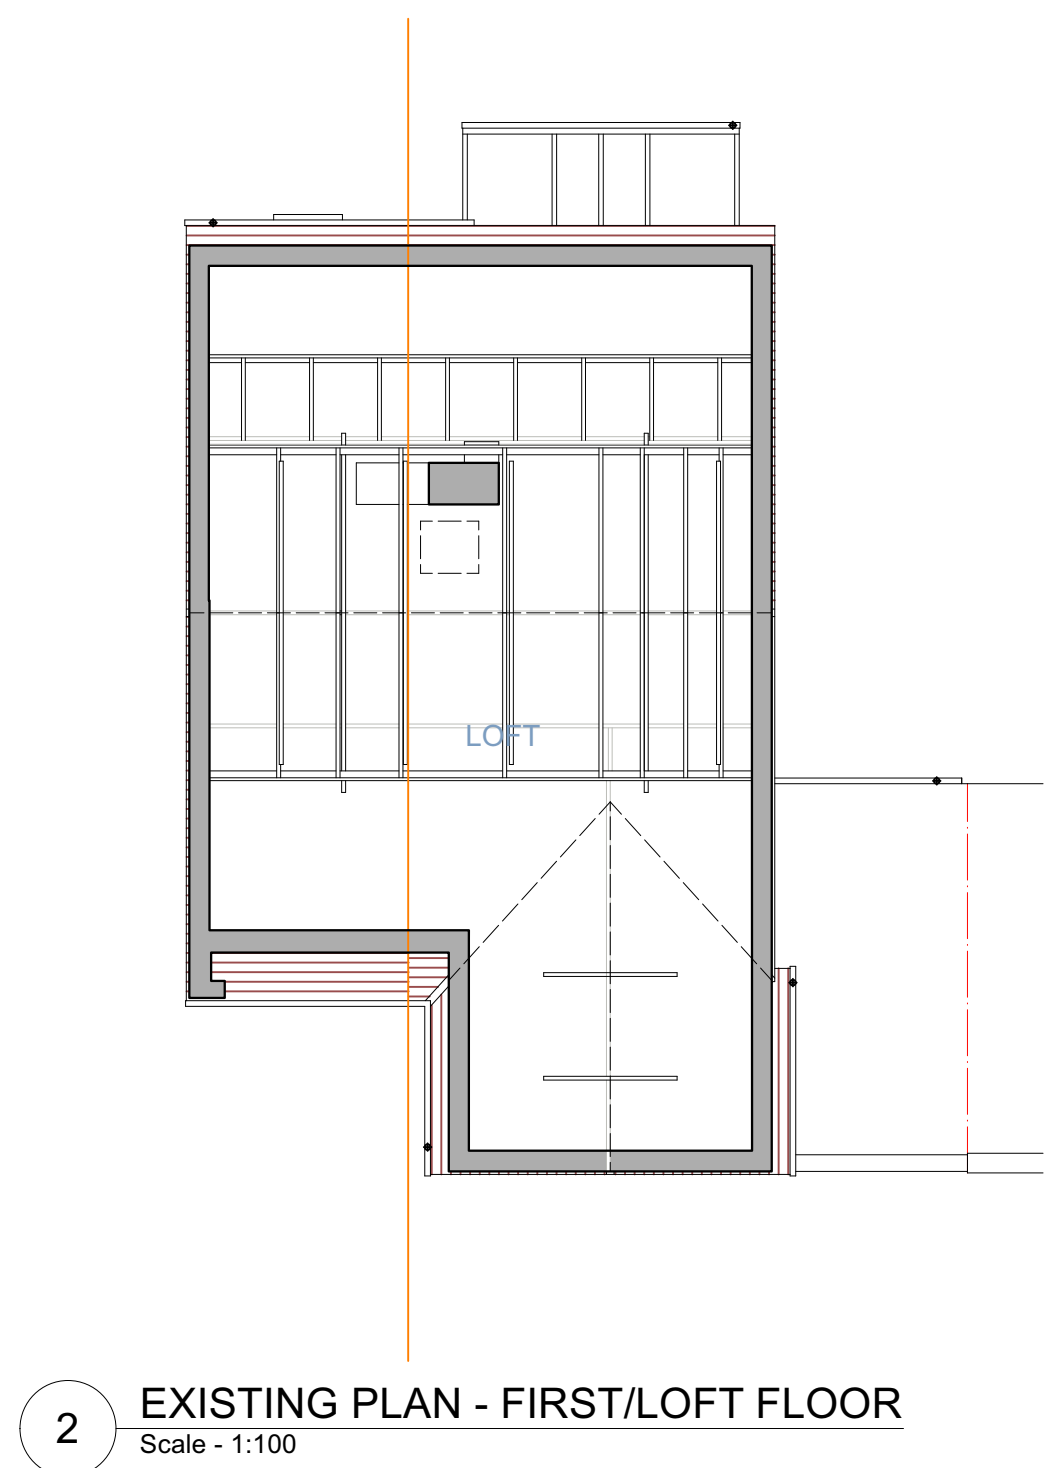


EXISTING

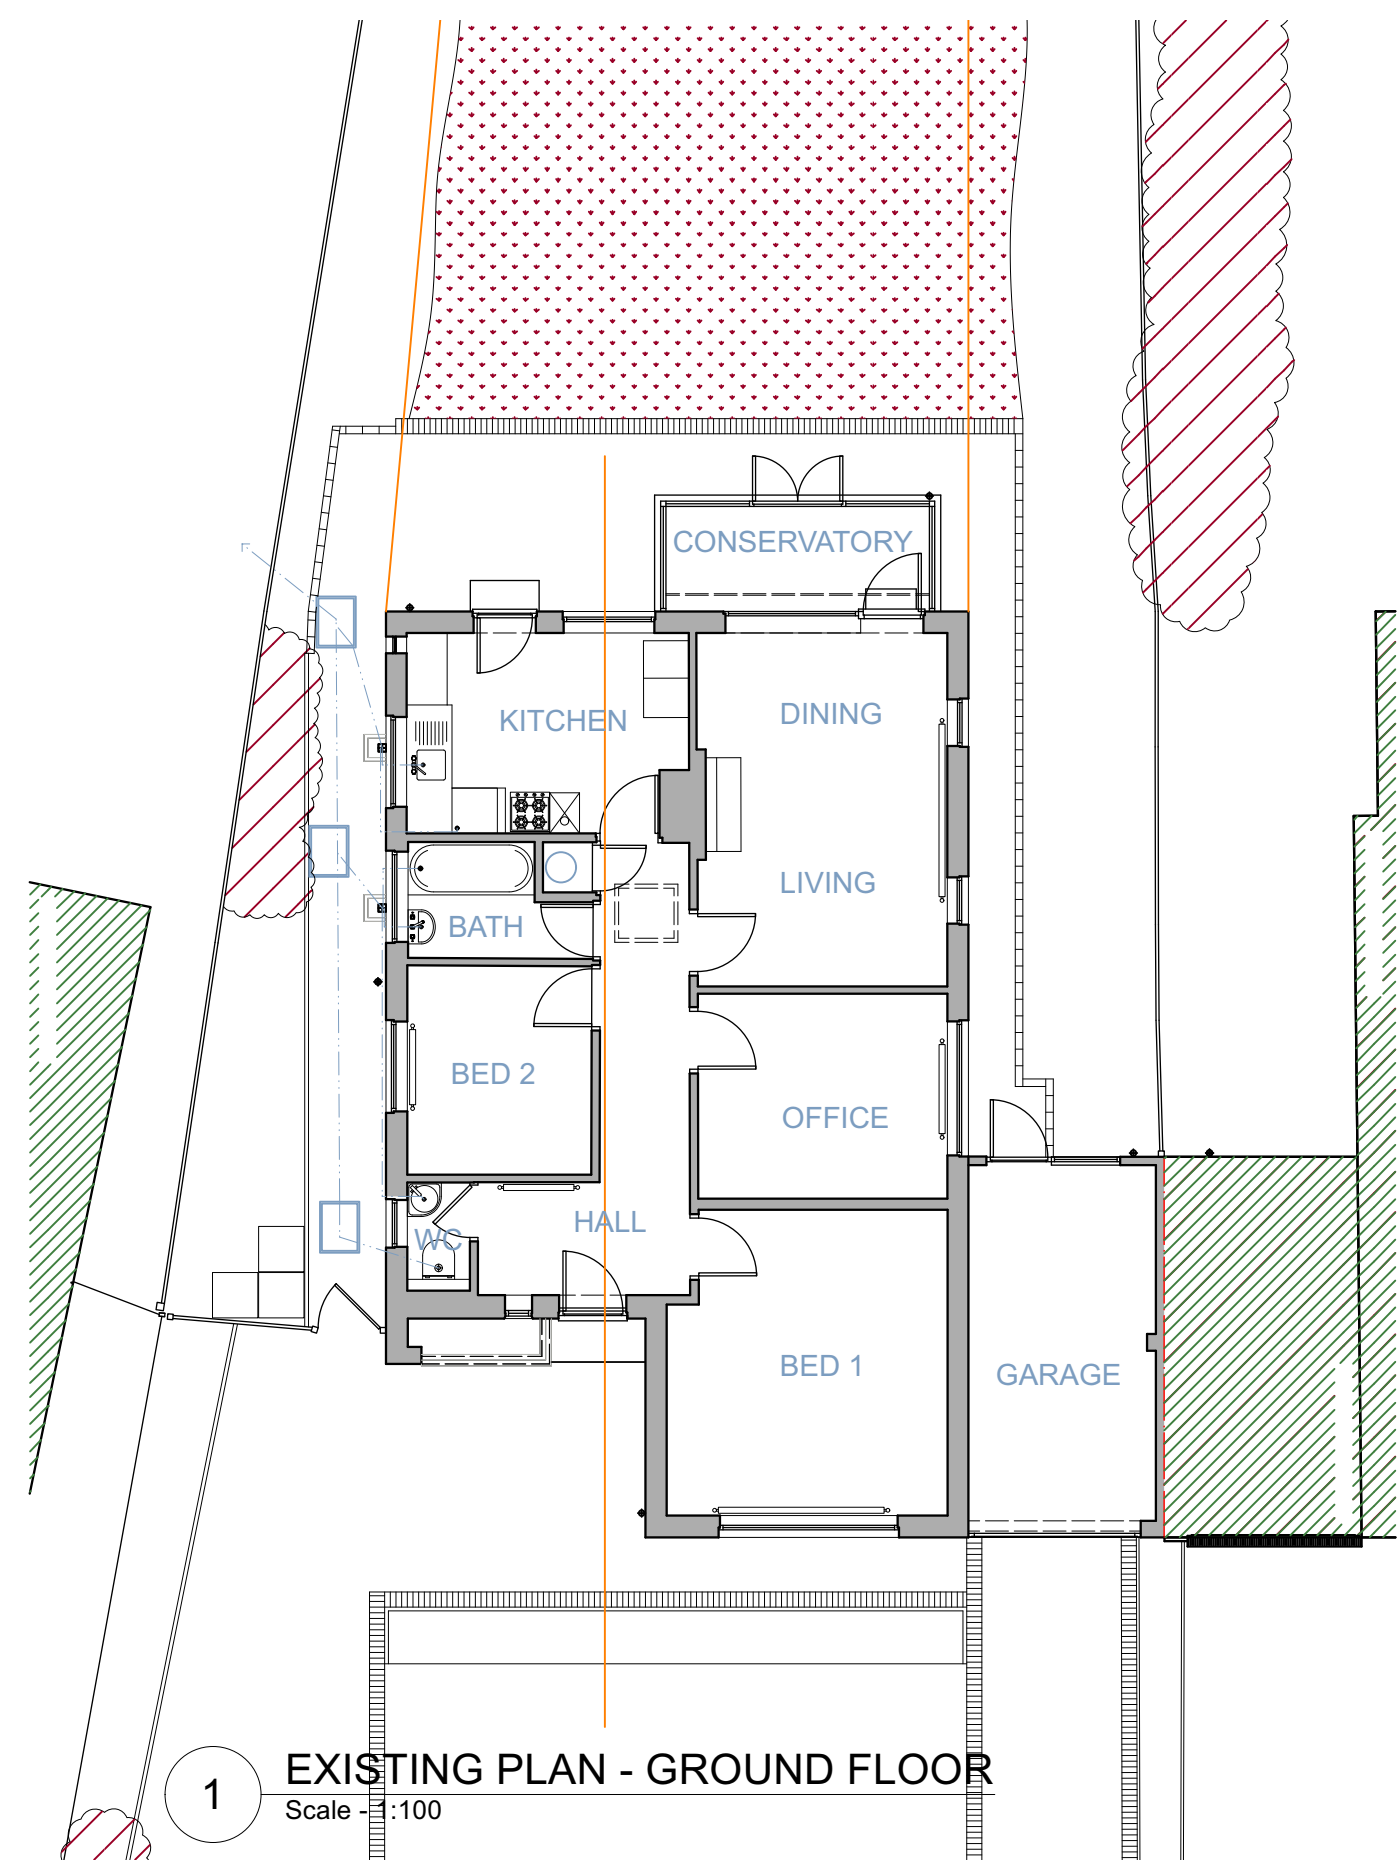

0m 1m 2m 3m 4m 5m 6m 7m 8m 9m 10m

HAPA ARCHITECTS			
3 OCKENDEN WAY, HASOCKS, BN6 8HS			
PRELIMINARY	EXISTING DRAWINGS		
OCT '23	1:100 @ A1	Job Ref	0319
HAPA Architects Ltd. 01793 750000 www.hapa-architects.co.uk		Drawing Number	AL 002