

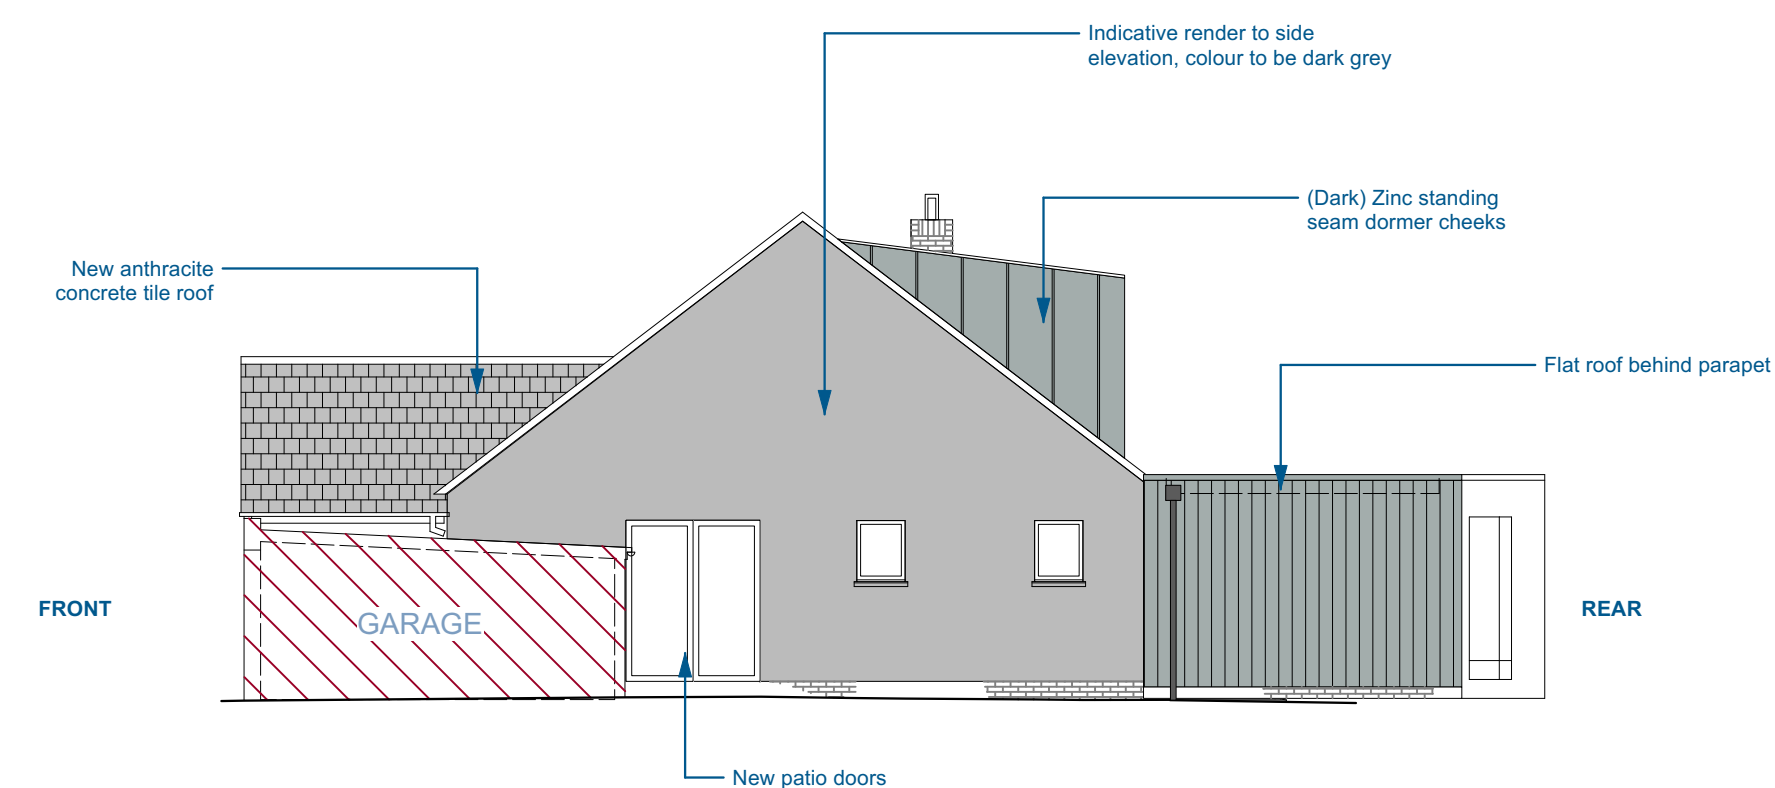
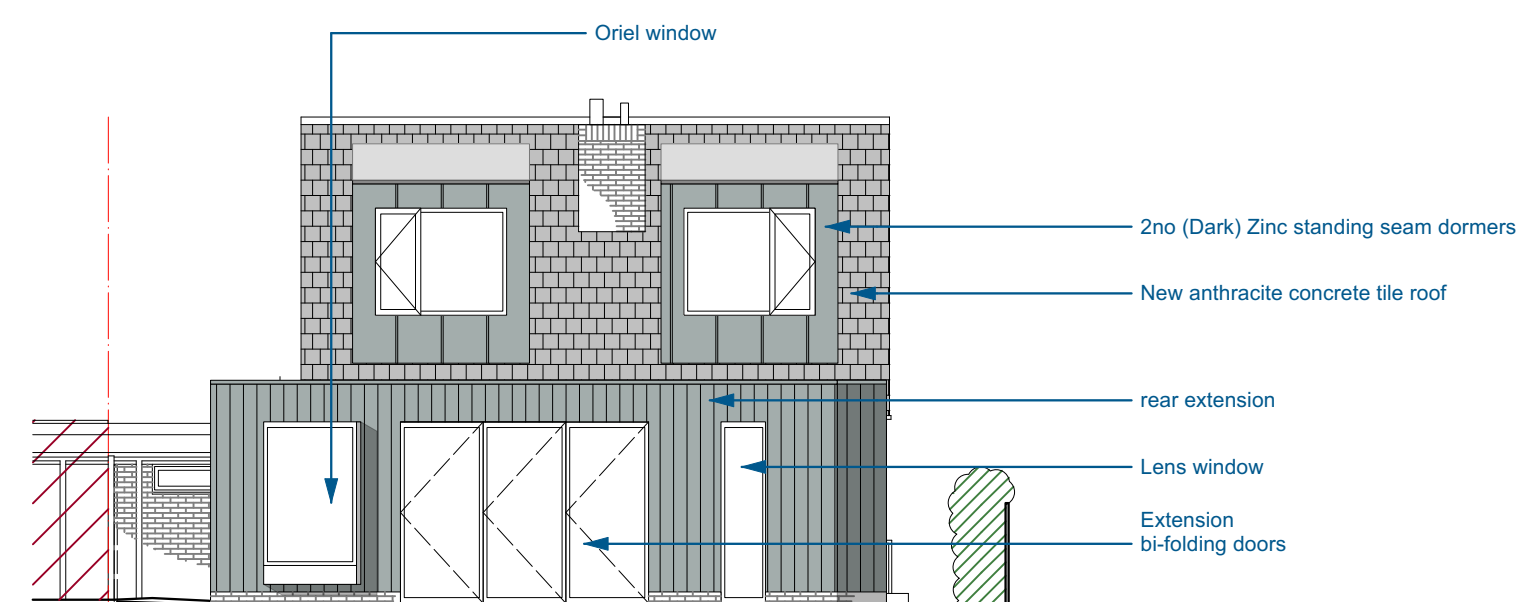
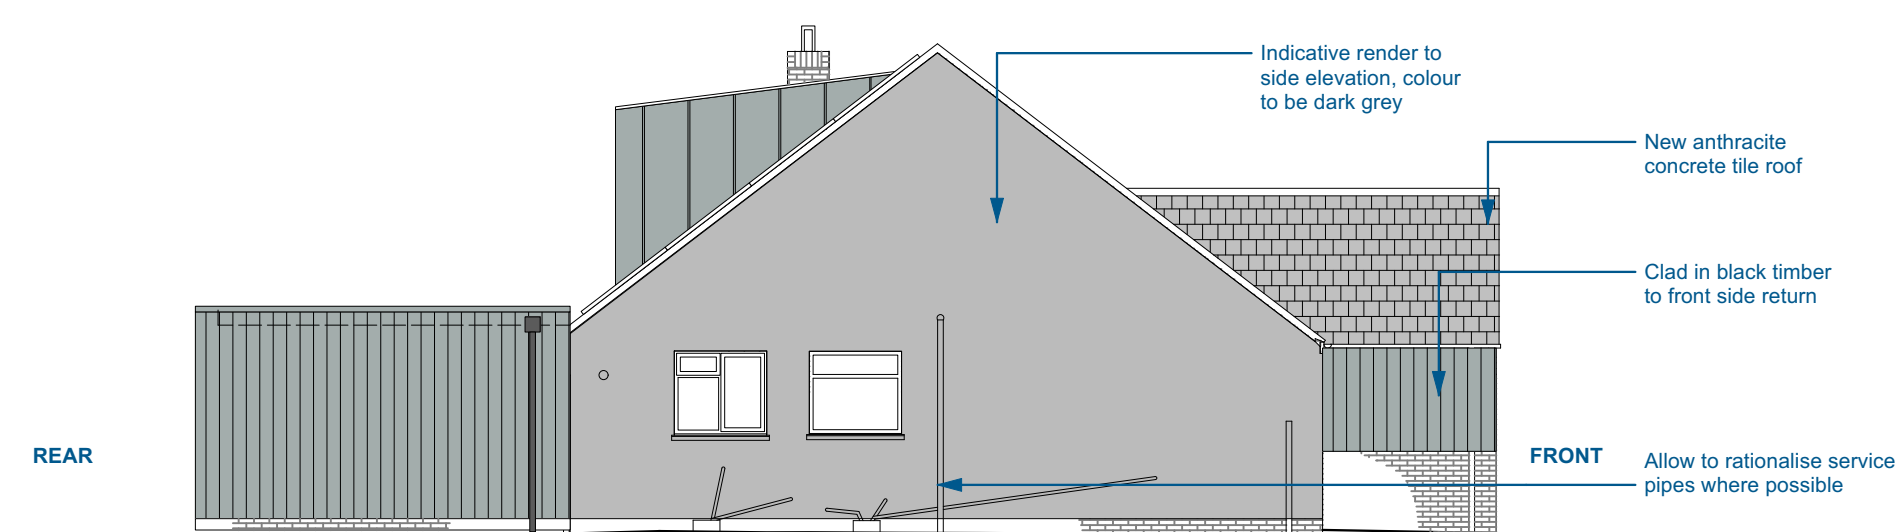
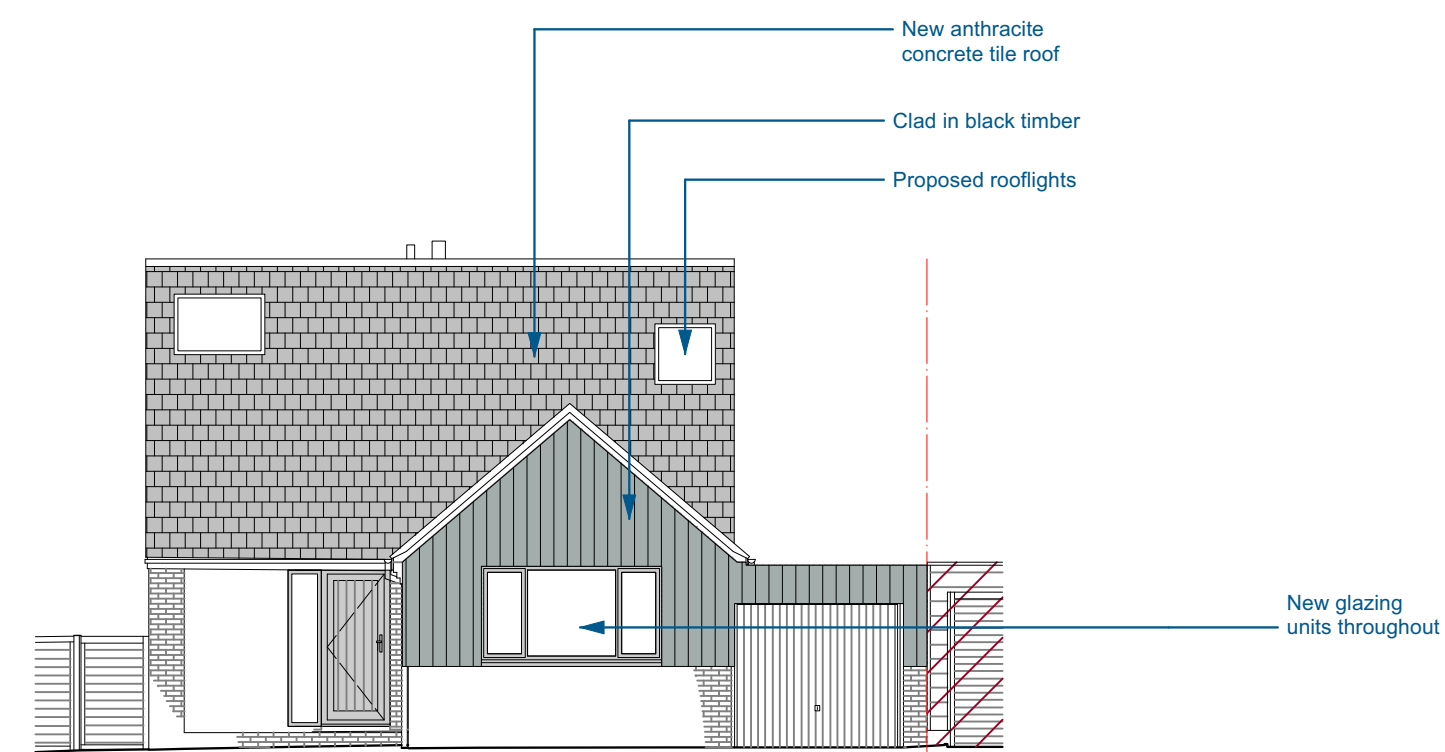
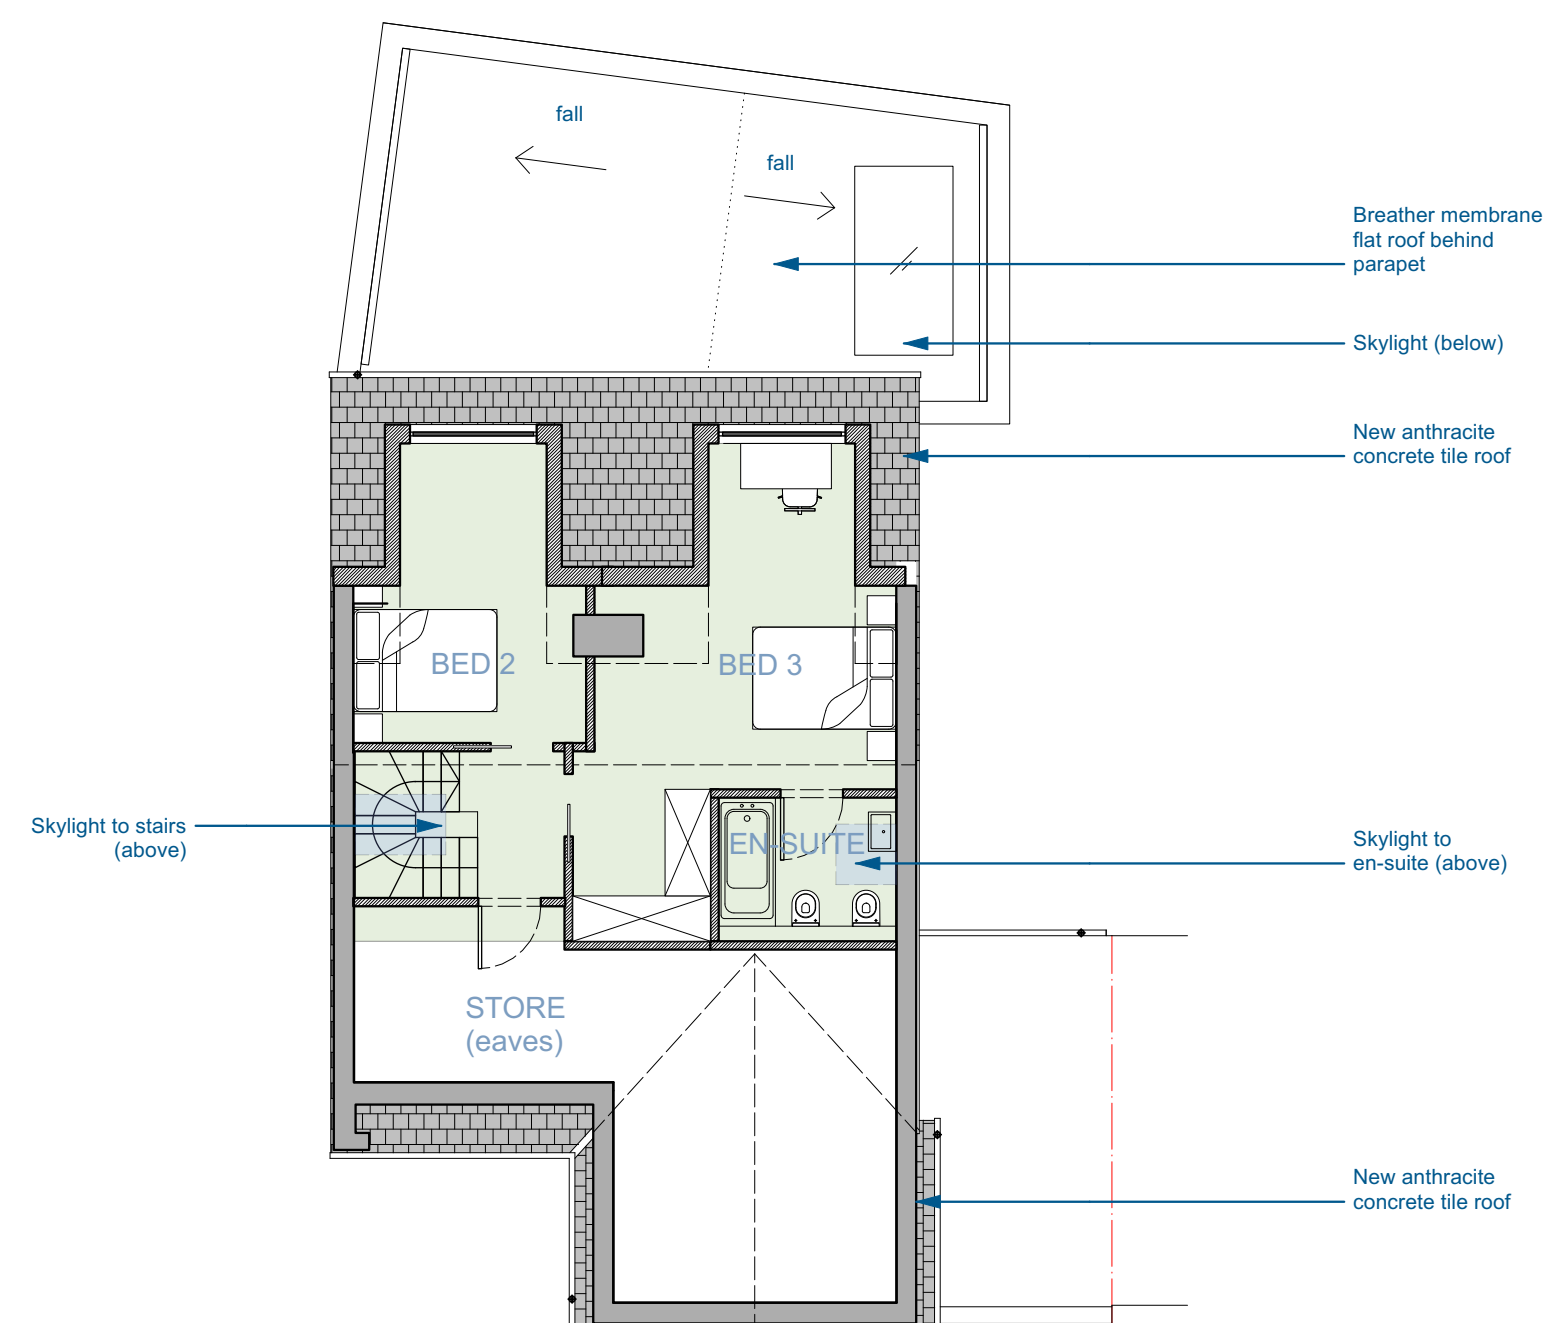
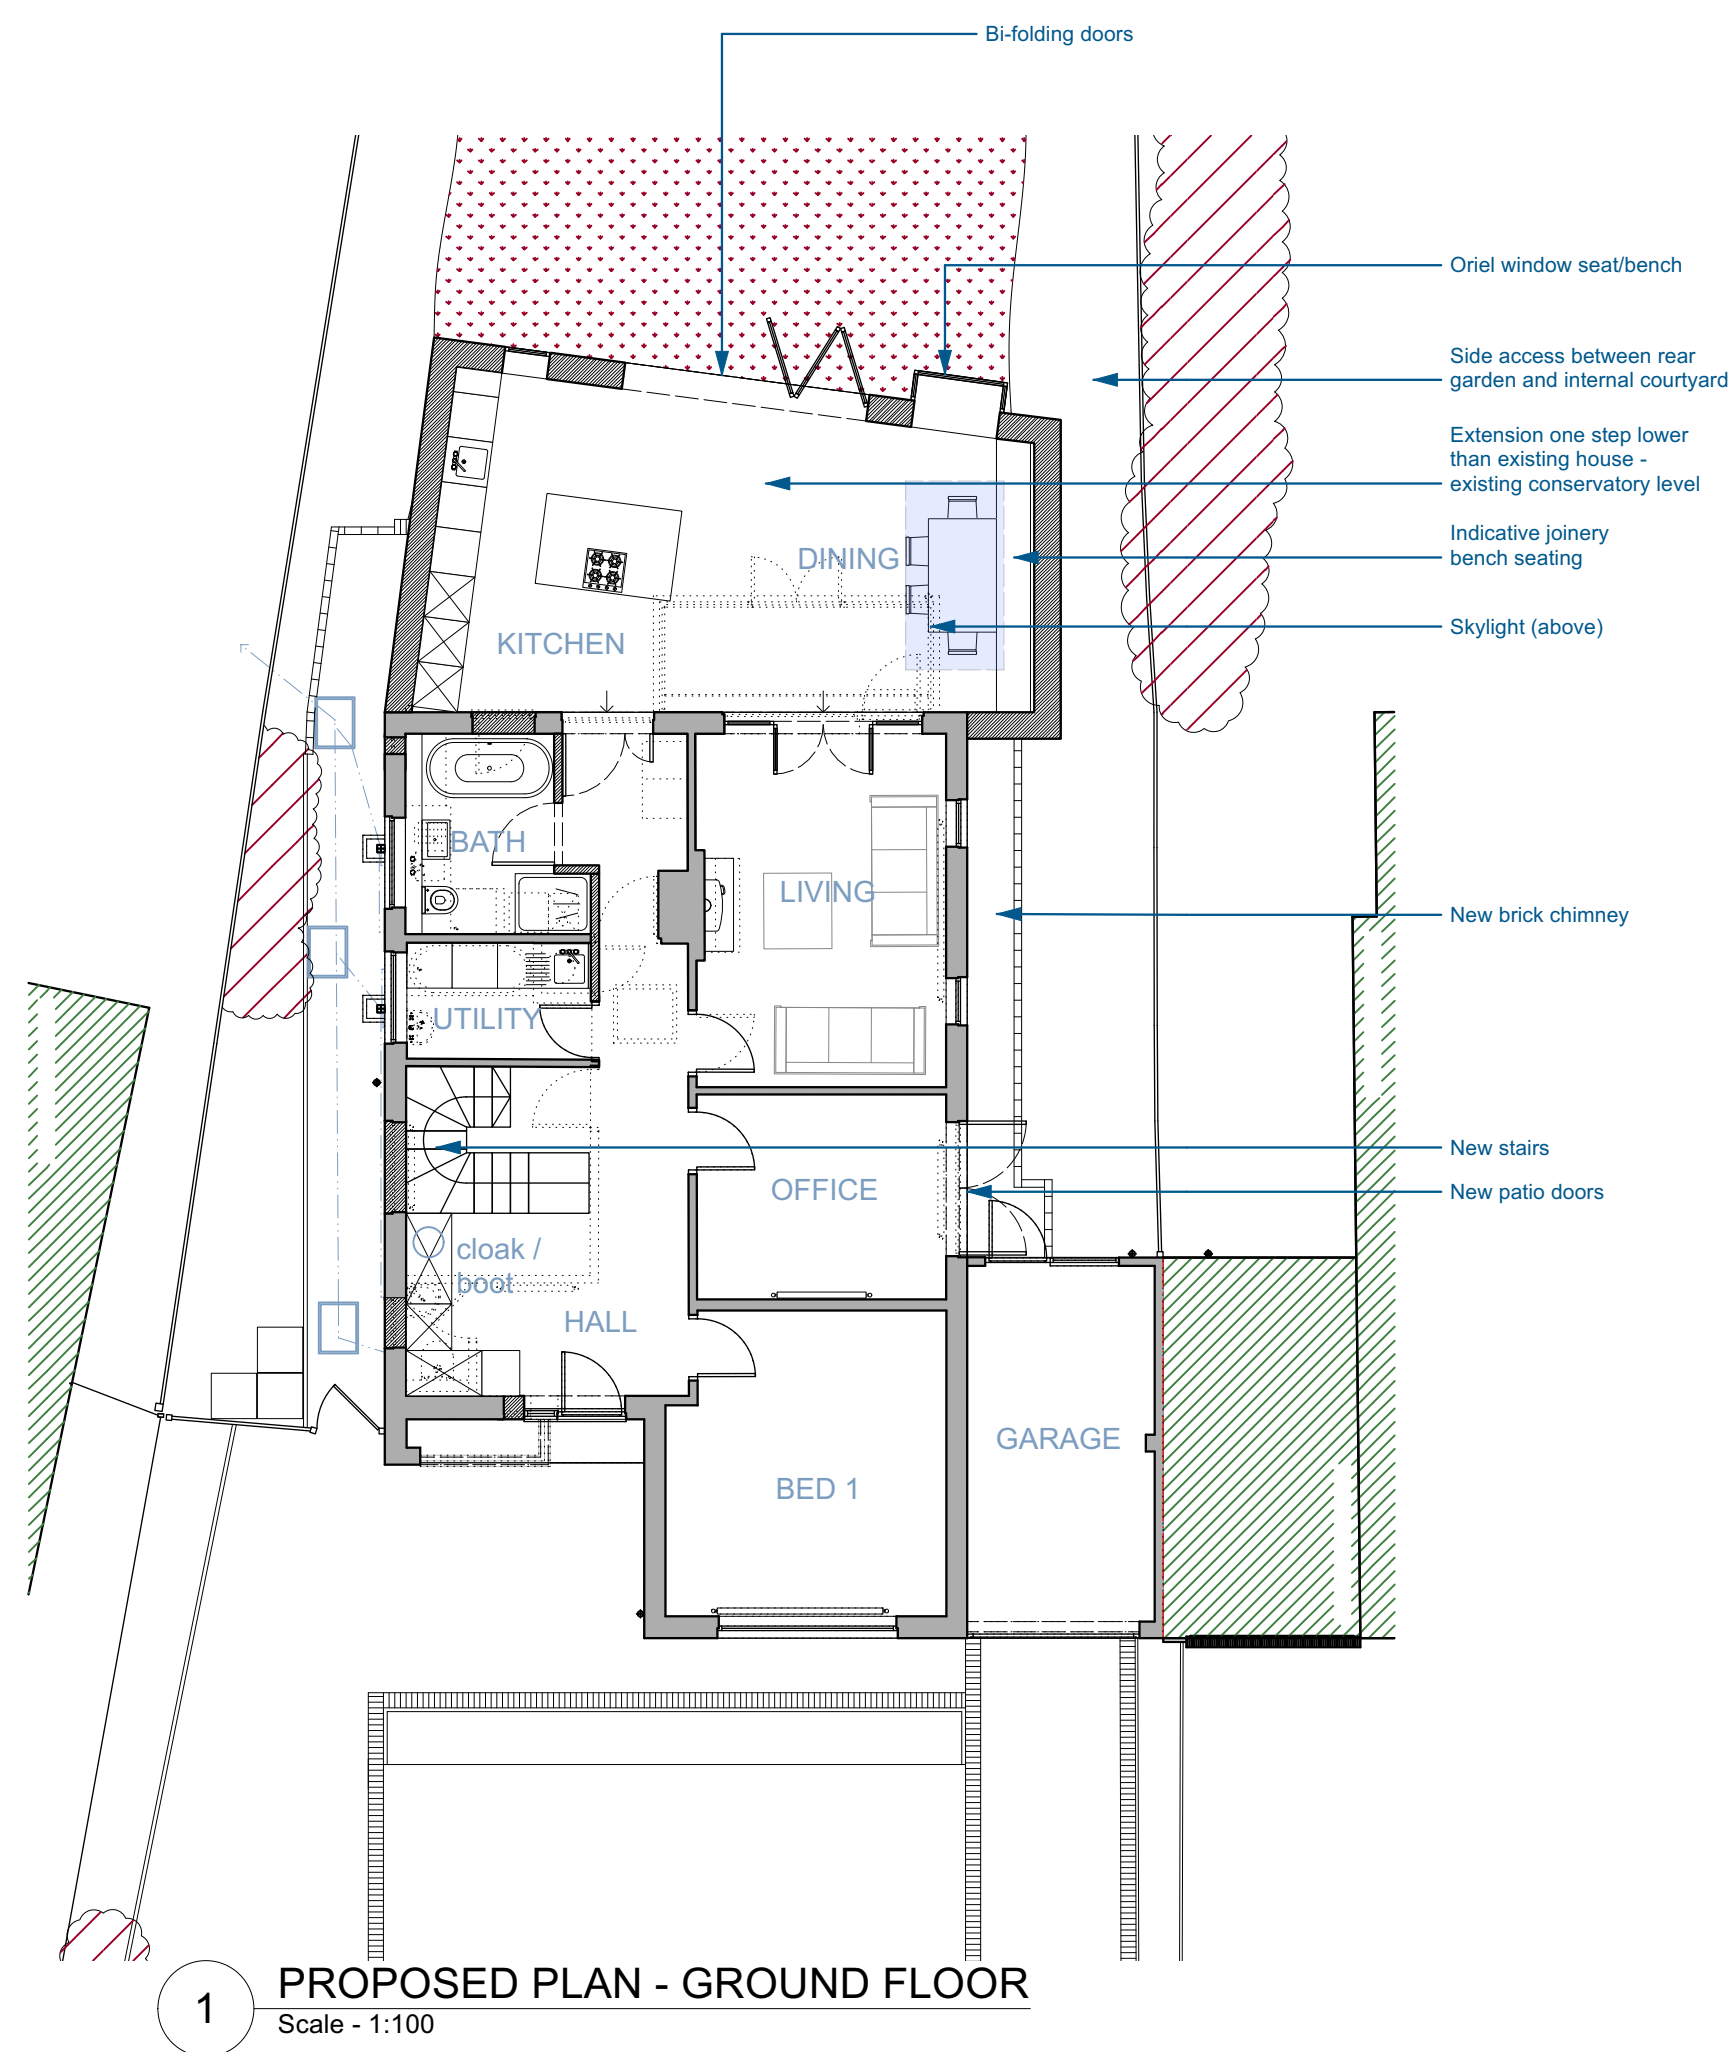
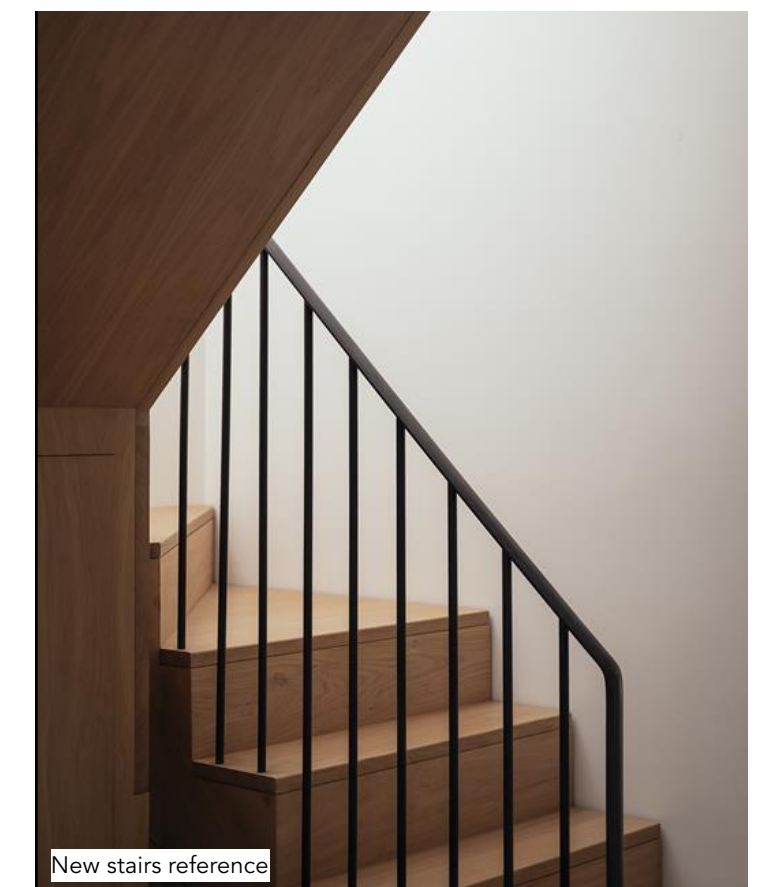
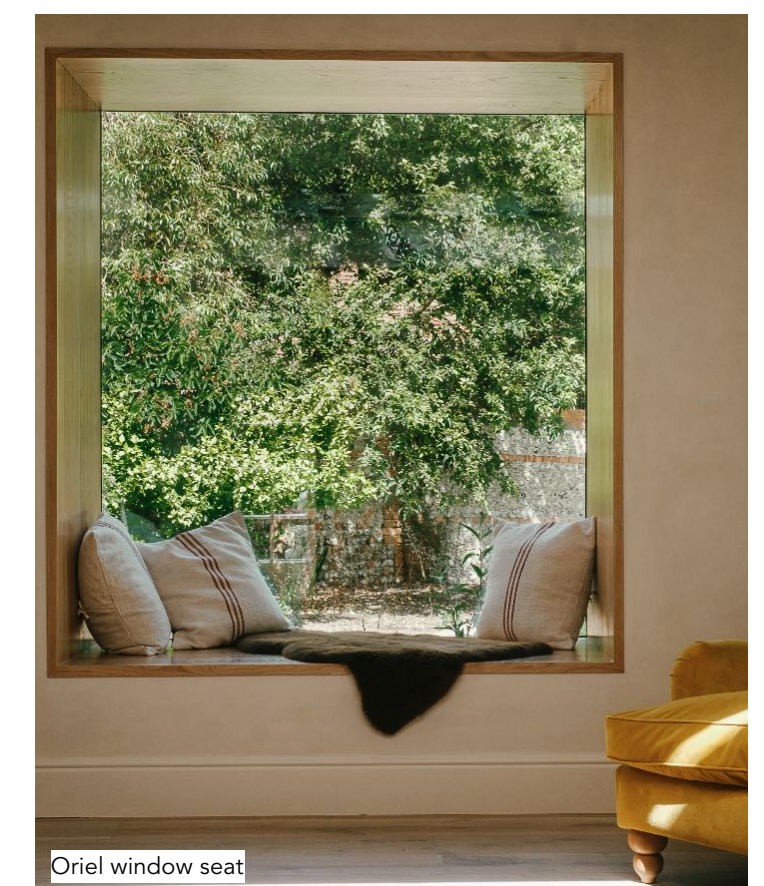


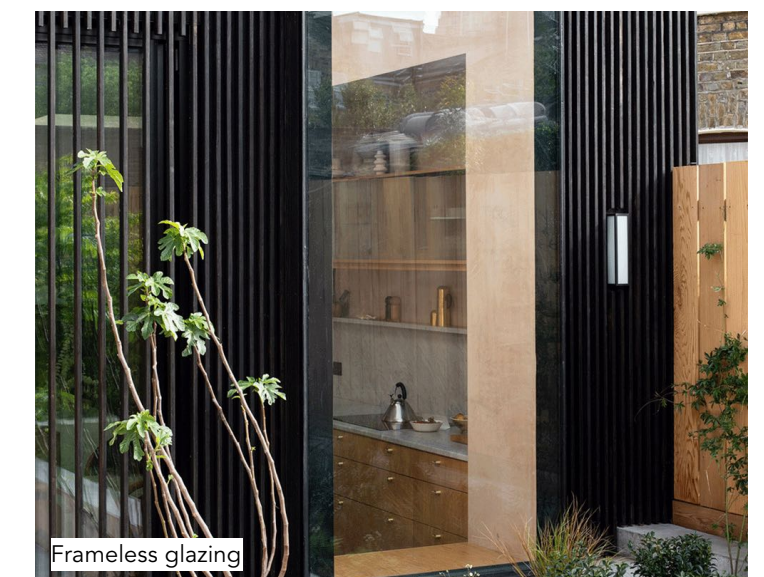

## PRECEDENT IMAGES

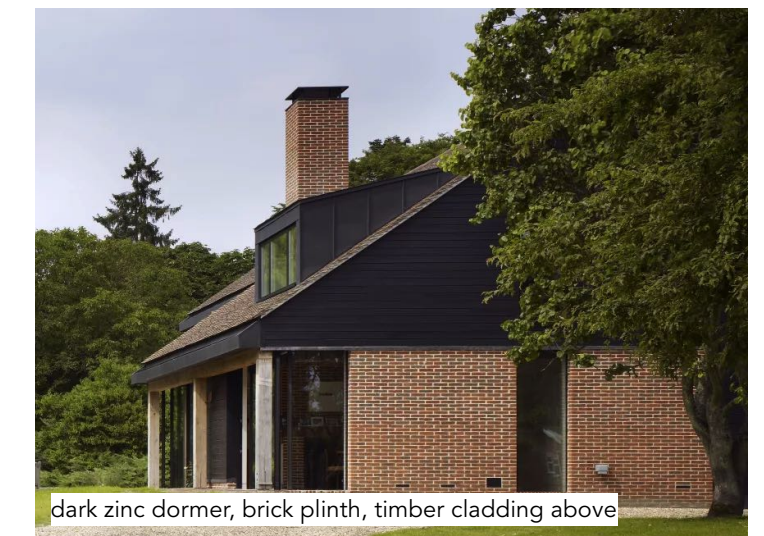

0m 1m 2m 3m 4m 5m 6m 7m 8m 9m 10m

|                                               |                     |                                    |                 |
|-----------------------------------------------|---------------------|------------------------------------|-----------------|
| HAPA ARCHITECTS                               |                     |                                    |                 |
| Job Name<br>3 OCKENDEN WAY, HASSOCKS, BN6 8HS |                     |                                    |                 |
| Issue<br>PRELIMINARY                          | Scale<br>1:100 @ A1 | Drawing Title<br>PROPOSED DRAWINGS | Job Ref<br>0319 |
| Date<br>OCT '23                               | Scale<br>1:100 @ A1 | Drawing Number<br>012 REV D        |                 |