


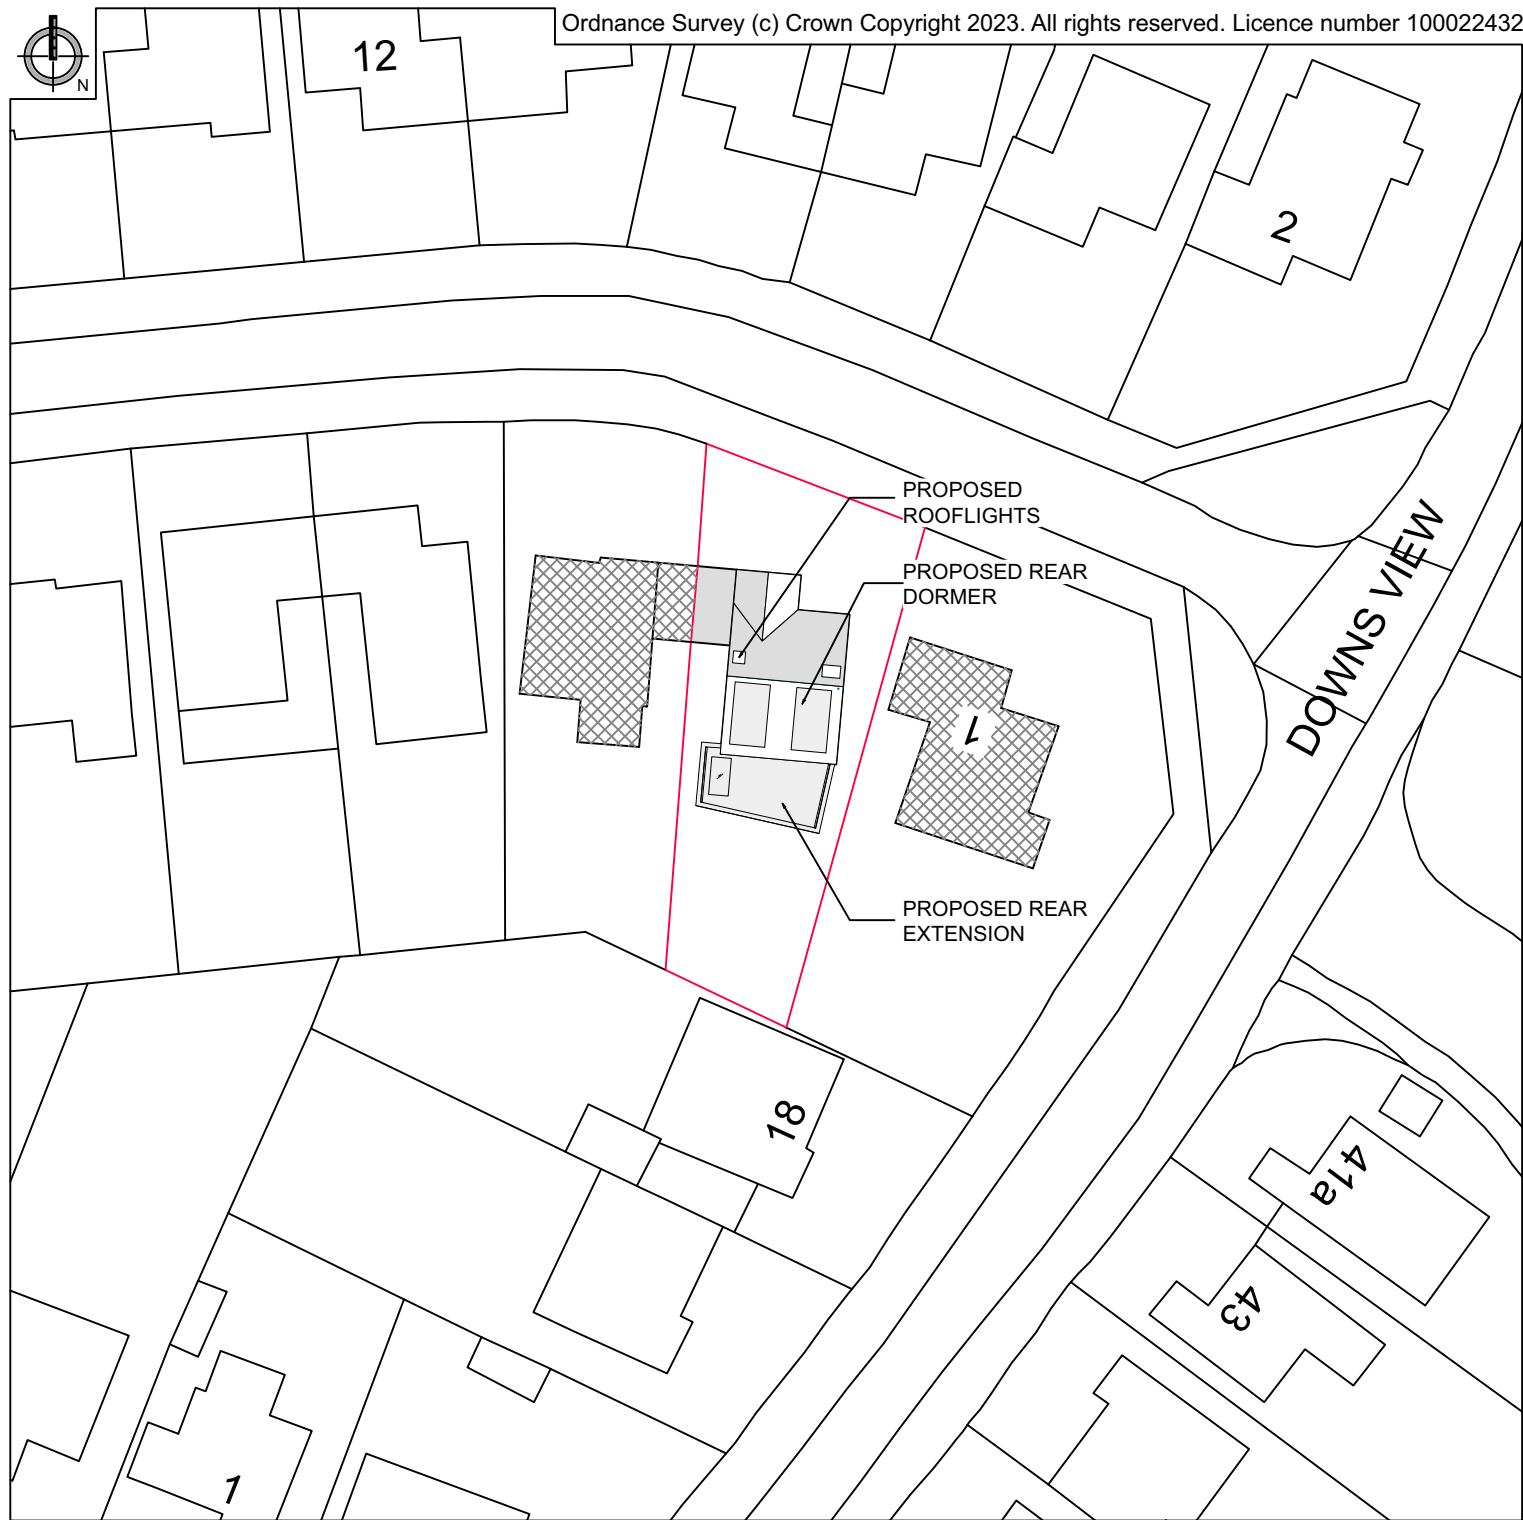


BLOCK PLAN

1:500 @ A1

LOCATION/BLOCK PLAN LEGEND

— : SITE BOUNDARY LINE

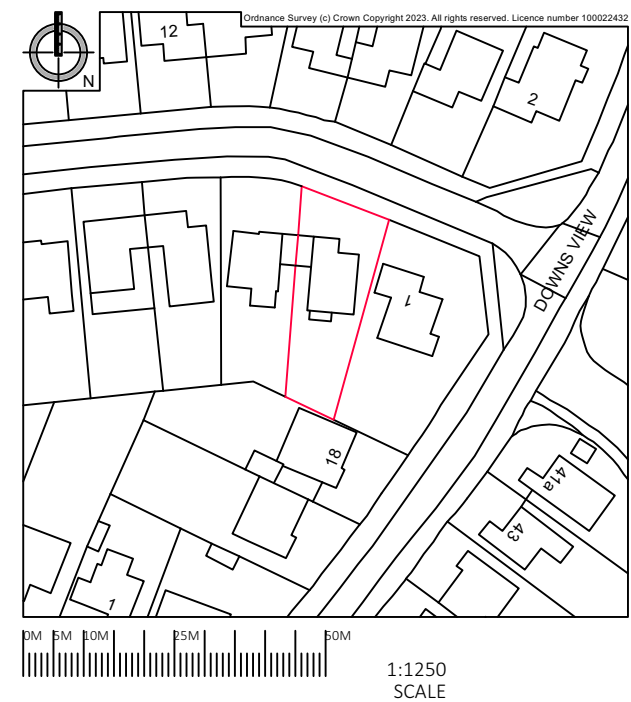

LOCATION PLAN 1:1250 @ A1

HAPA ARCHITECTS

Job Name			
3 OCKENDEN WAY, HAS SOCKS, BN6 8HS			
Status		Drawing Title	
PLANNING		SITE AND BLOCK PLAN	
Date	Scale	Job Ref	
OCT '23	1:500/1250 @ A1	0319	
© All rights reserved - All dimensions to be checked on site HAPA Architects Ltd. // www.hapa-architects.co.uk			Drawing Number
			AL-001