


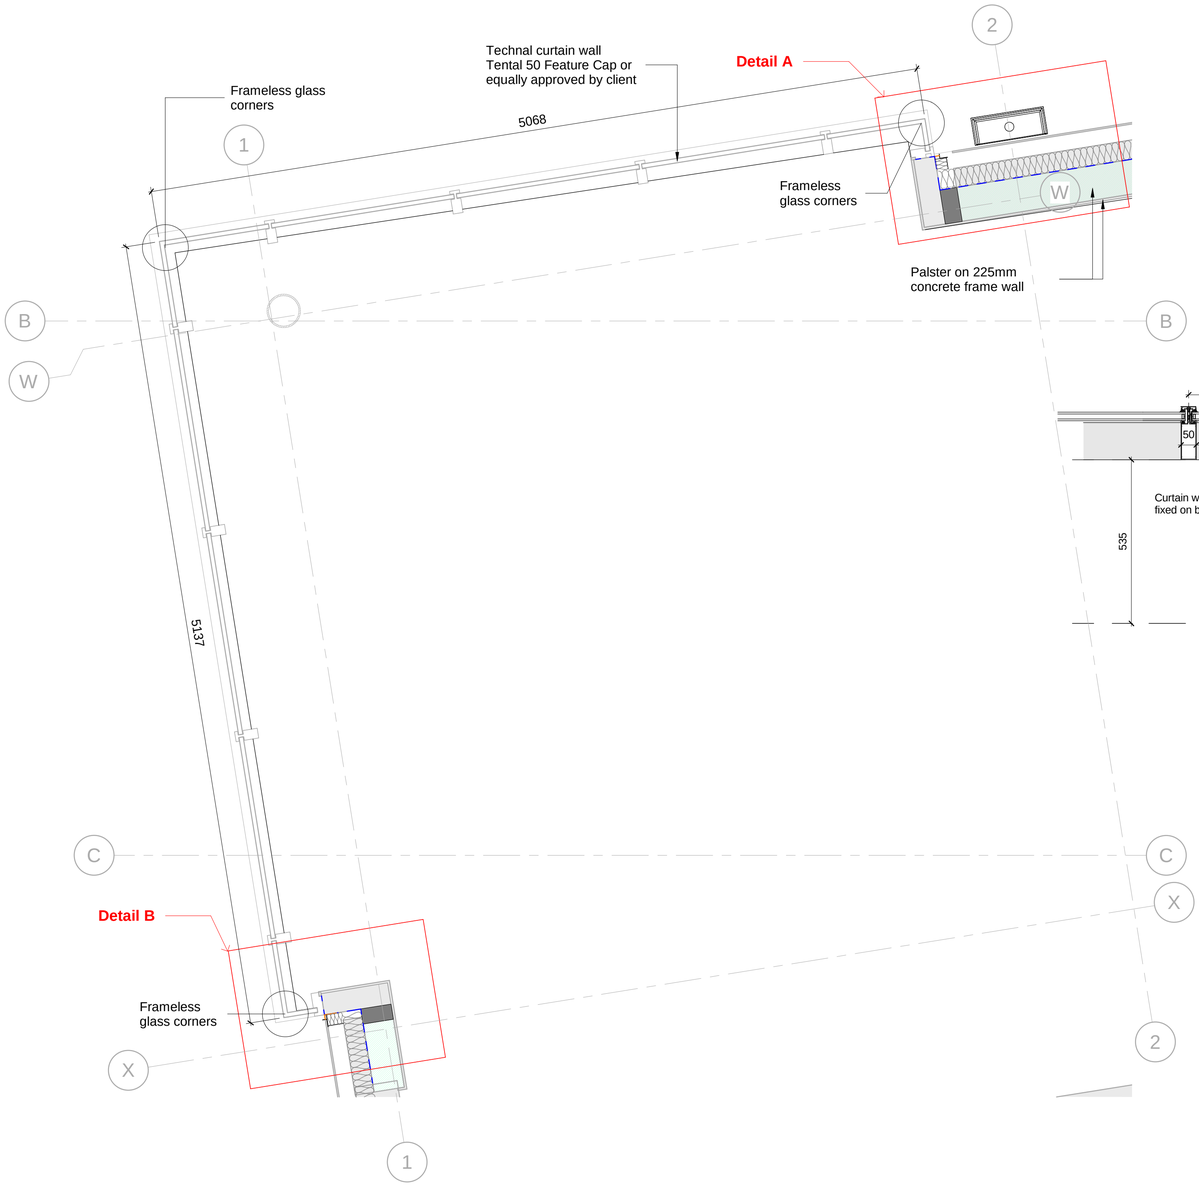


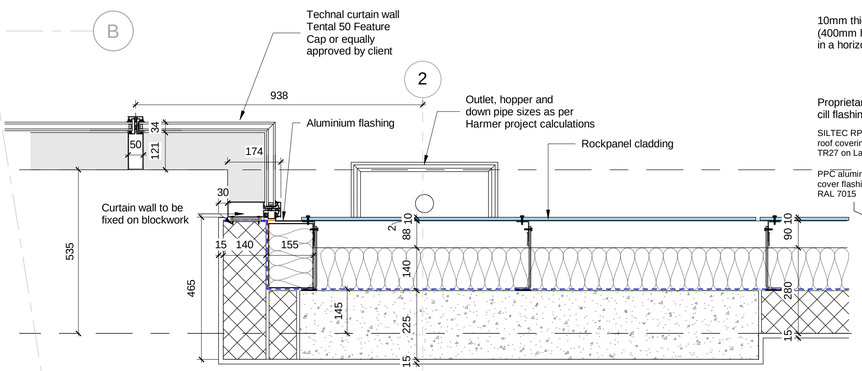


Curtain Wall Corner Plan - Detail A
1:10

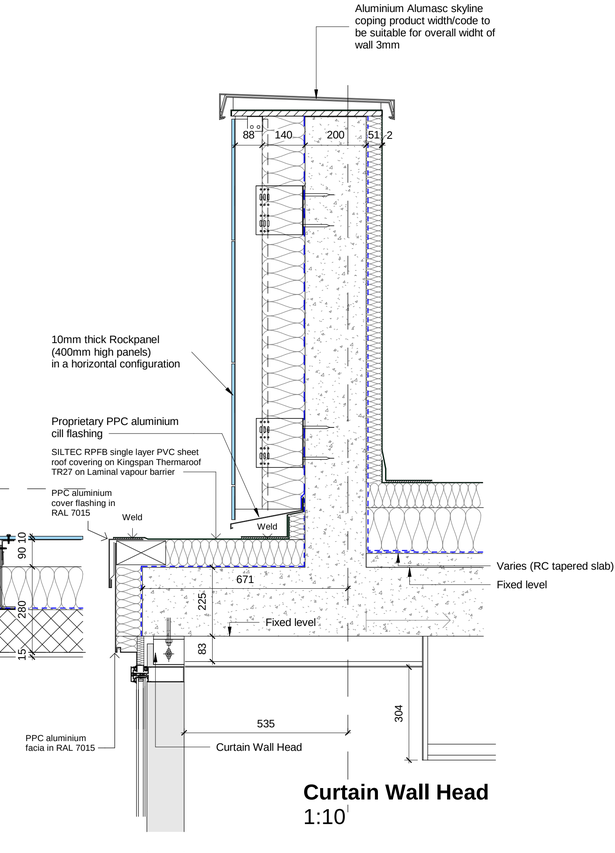

Curtain Wall Head
1:10

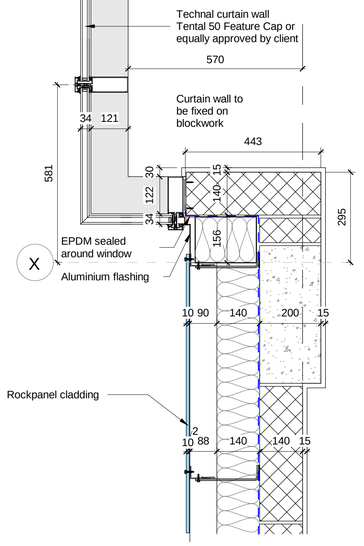

Curtain Wall Corner Plan - Detail B
1:10

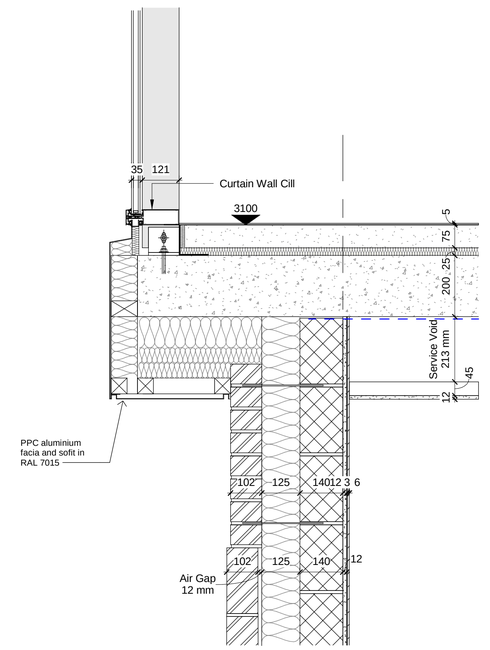

Curtain Wall Cill
1:10

Note:

Do not scale this drawing.
All levels and dimensions are to be checked on site.
This drawing is to be read in conjunction with all relevant consultants' requirements, drawings and specifications.
Any discrepancies between consultants' drawings to be reported to the Contract Administrator before any relevant work commences.

Copyright: 2021 Miller Bourne ©

Notes

Rev	Date	Description	Drawn	Checked
A	03.06.25	First Issue	Author	Checker

PLANNING

Hurstpierpoint College
New Swimming Pool Classroom Extension

Curtain Walling Details

Scale: As indicated@ A1

Dwg Ref: 4587-MBA-01-ZZ-DR-A-1061-D3-A

MILLERBOURNE ARCHITECTS
332 Kingsway
Hove East Sussex
BN3 4QW
t: 01273 411399
design@miller-bourne.co.uk