



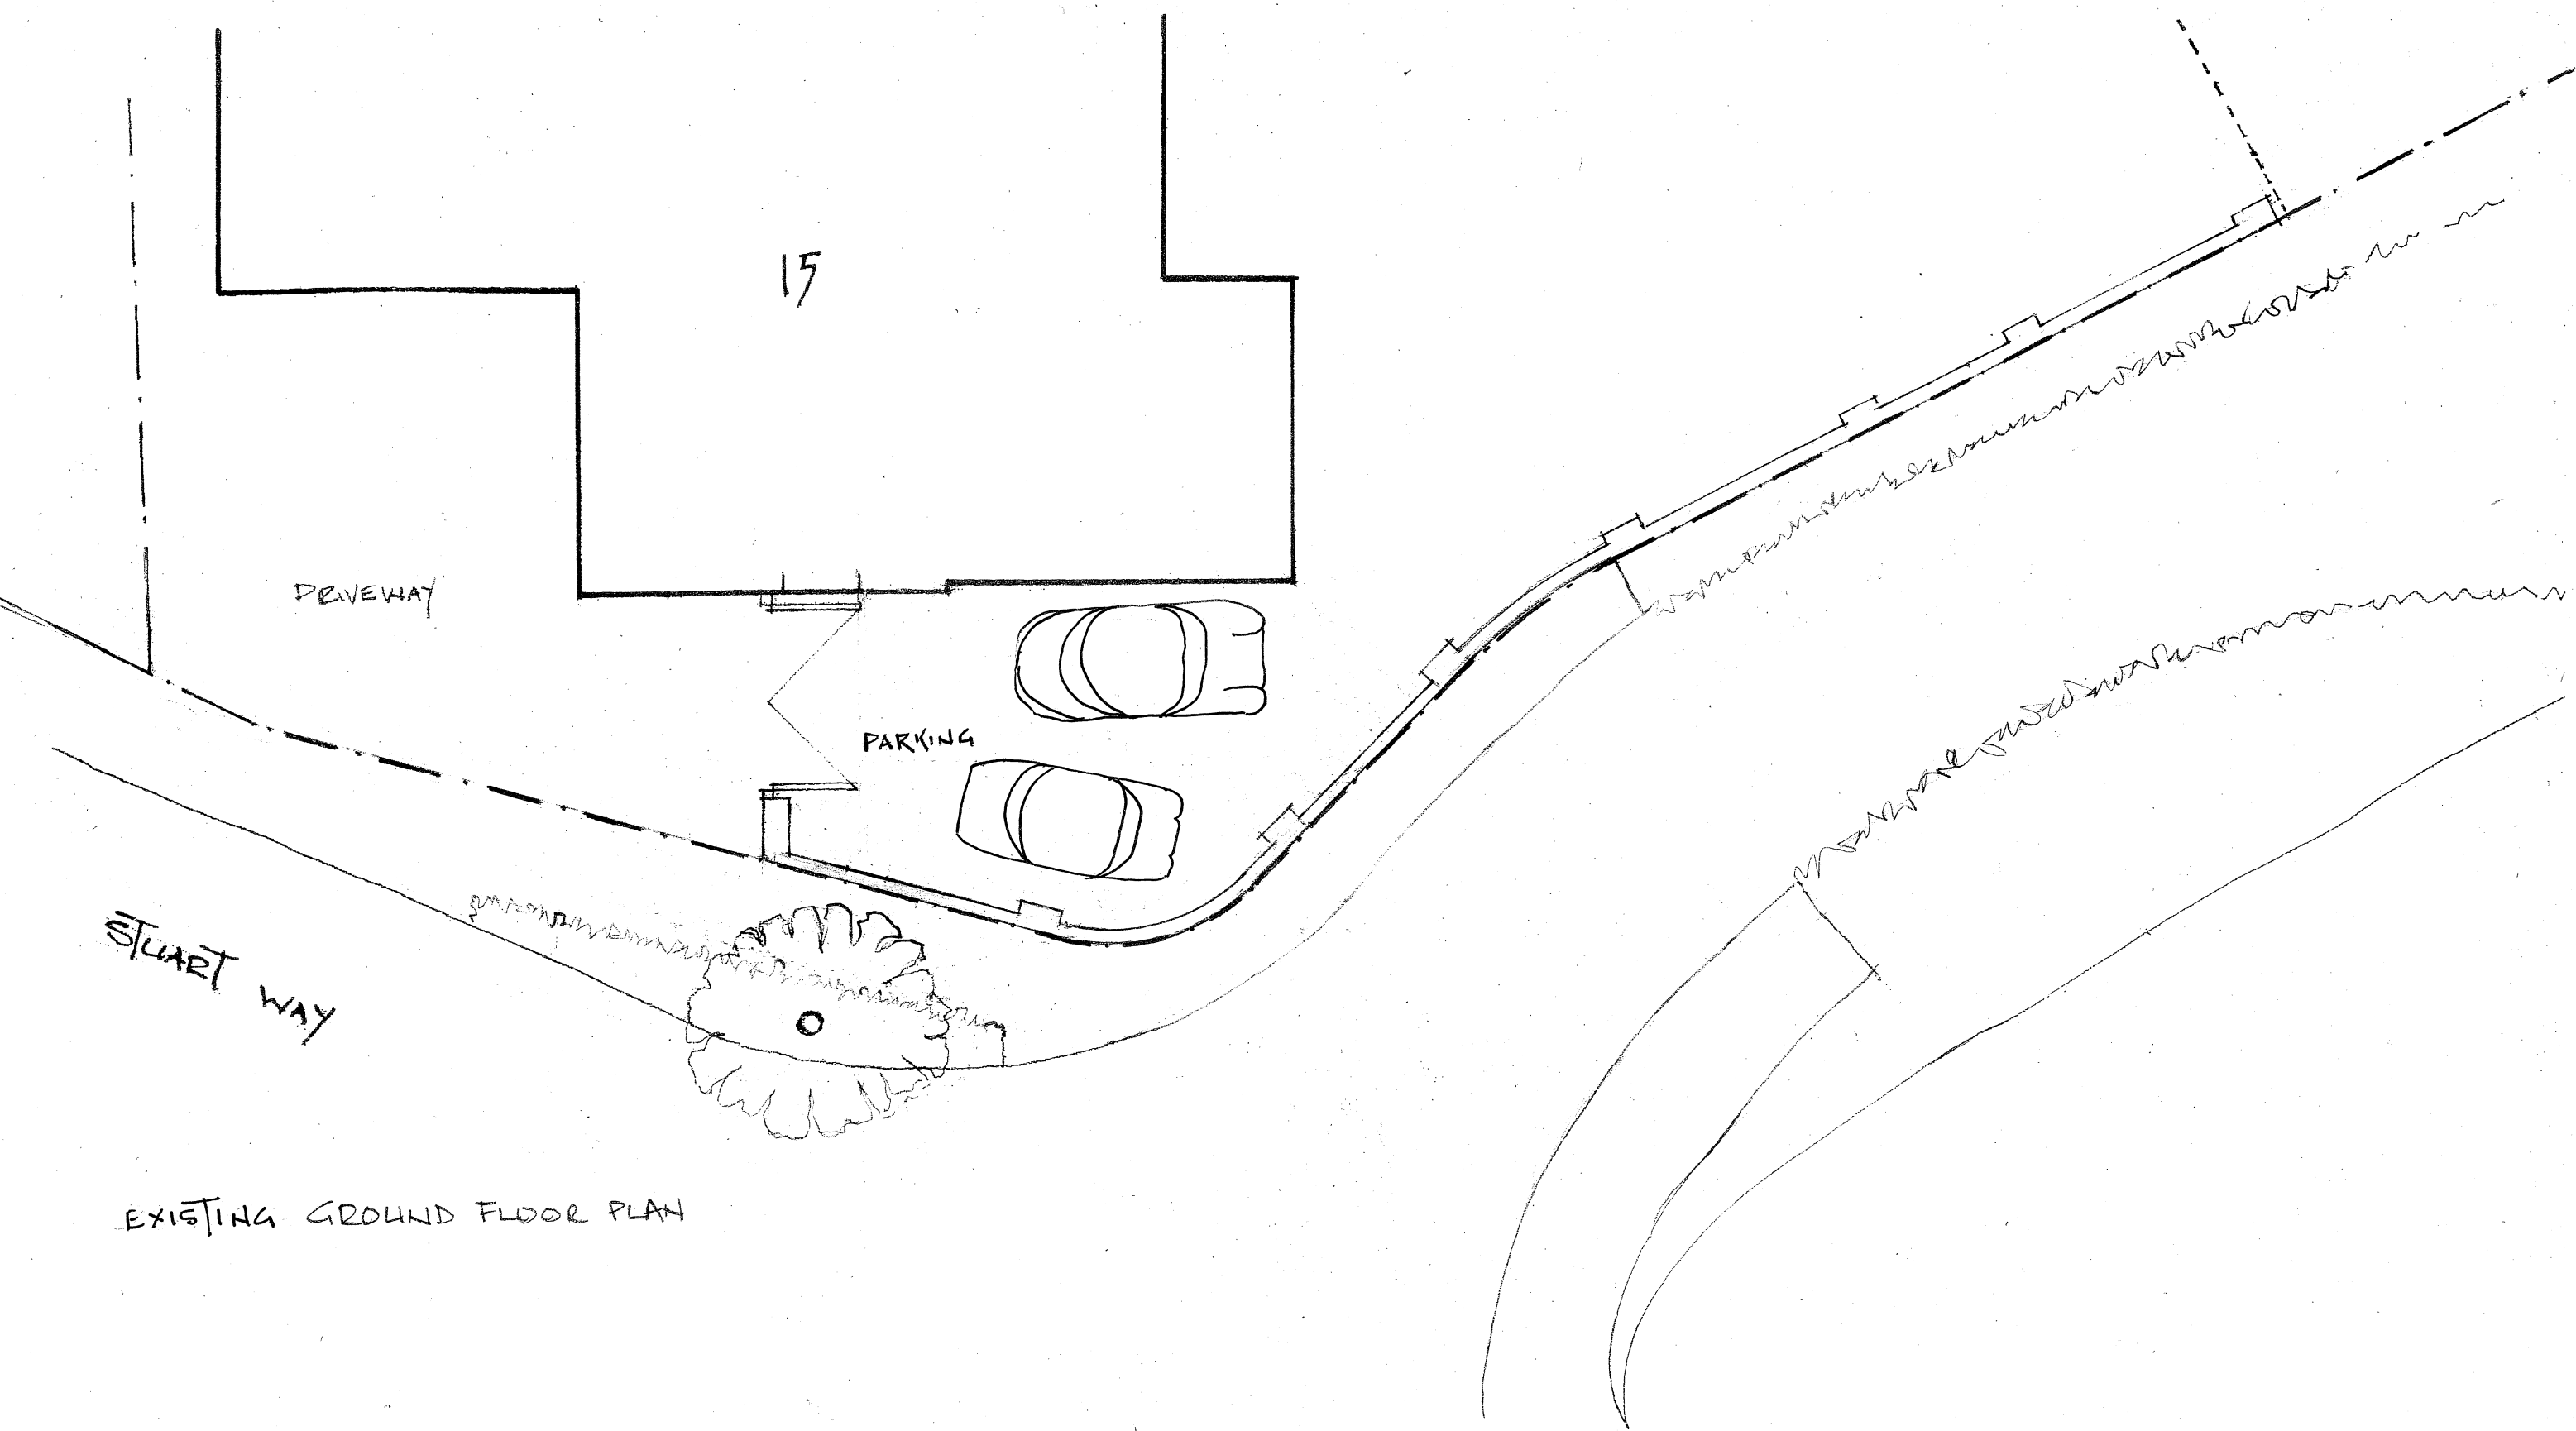

EXISTING GROUND FLOOR PLAN

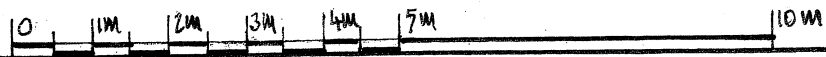

RODGER FINCHAM-ARCHITECT 9 THE BRIDGE APPROACH WHITSTABLE CT5 1RA MOB 07817898432	15 STUART WAY EAST GRINSTEAD RH19 4RR	CAR PORT EXTENSION
		EXISTING GND. FL. PLAN 1:100 @ A3
		JOB NO 05428 DRAW NO EX01