




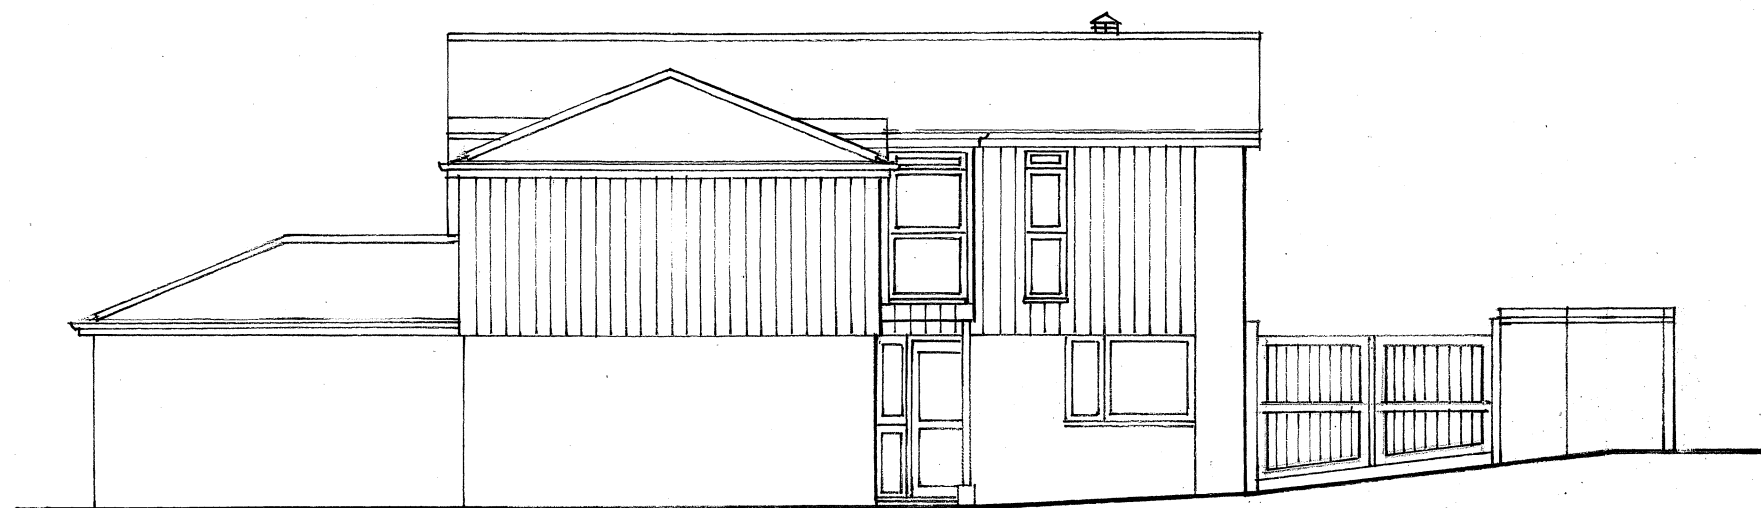


EXISTING NORTH ELEVATION

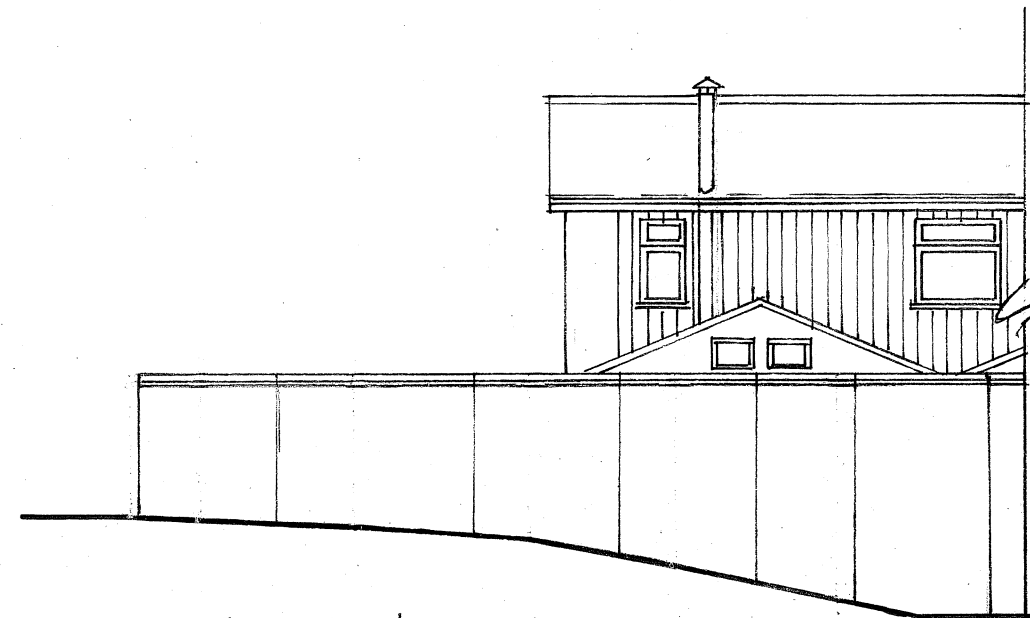

EXISTING SOUTH ELEVATION

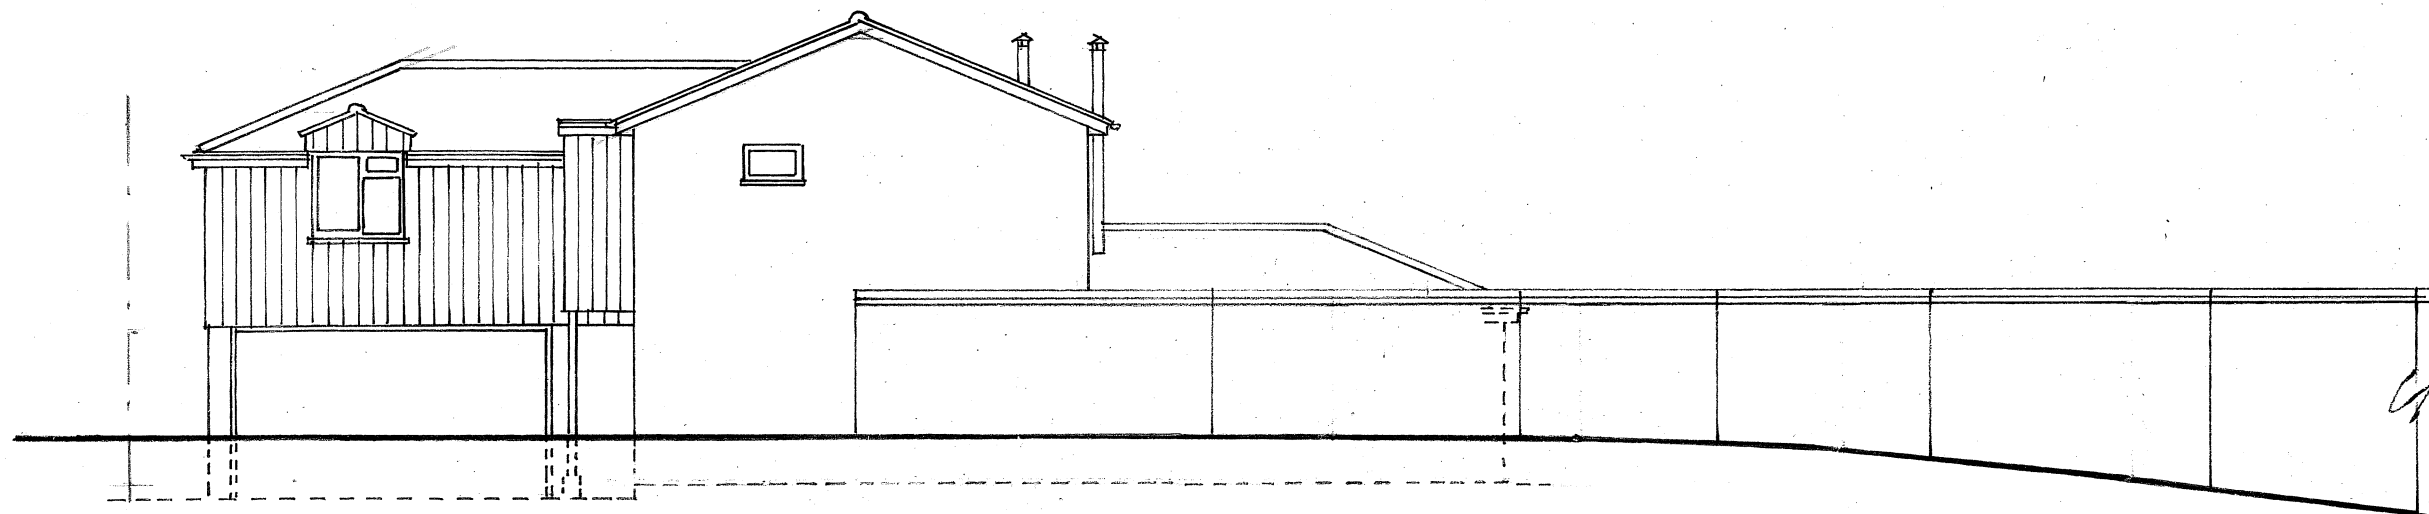

EXISTING WEST ELEVATION

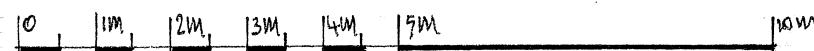

RODGER FINCHAM - ARCHITECT

5 THE BRIDGE APPROACH WHITSTABLE
CT9 1RA MOB. 07817858432

15 STUART WAY
EAST GRINSTEAD
RH19 4RR

CAR PORT EXTENSION

EXISTING ELEVATIONS 1:100 @ A3
JOB NO 09428 DRAW NO EX02