


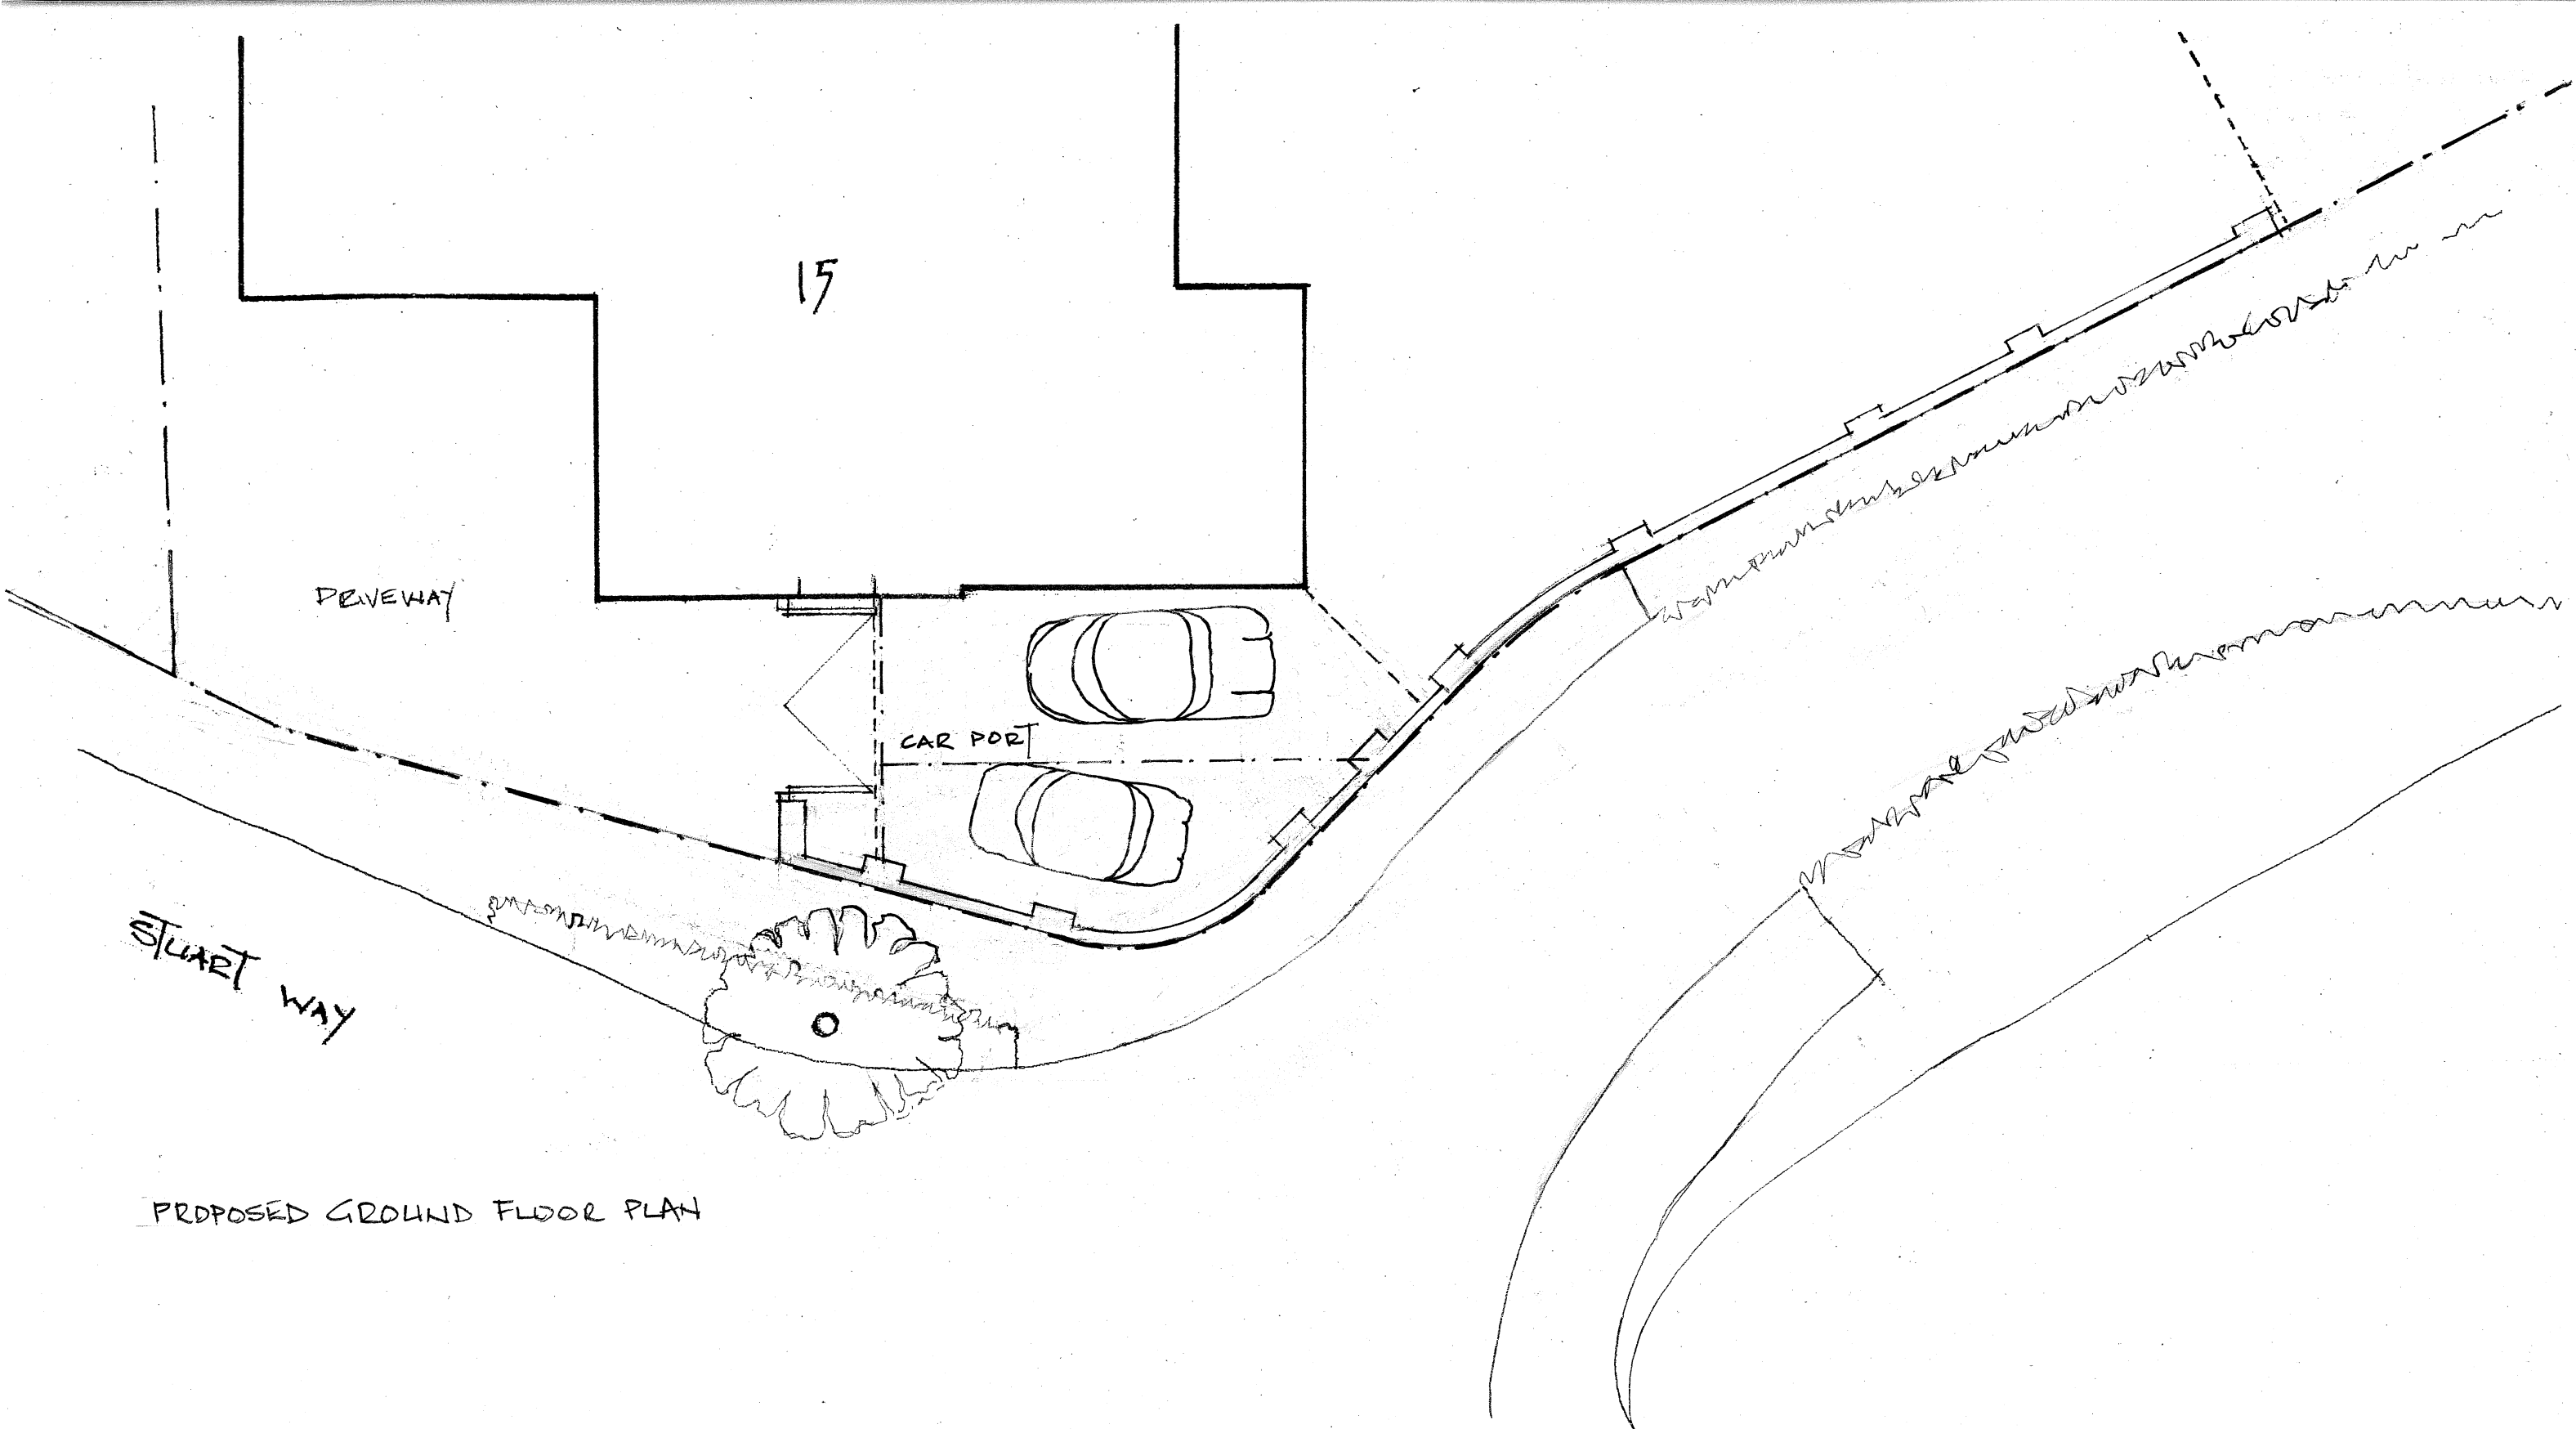

PROPOSED GROUND FLOOR PLAN

0 1M 2M 3M 4M 5M 10M

RODGER FINCHAM-ARCHITECT
5 THE BRIDGE APPROACH WHITSTABLE
CT5 1RA MOB 07817898432

15 STUART WAY
EAST GRINSTEAD
RH19 4RR

CAR PORT EXTENSION
PROPOSED GND. FL. PLAN 1:100 @ A3
JOB NO 05428 DRAW NO PLO1