


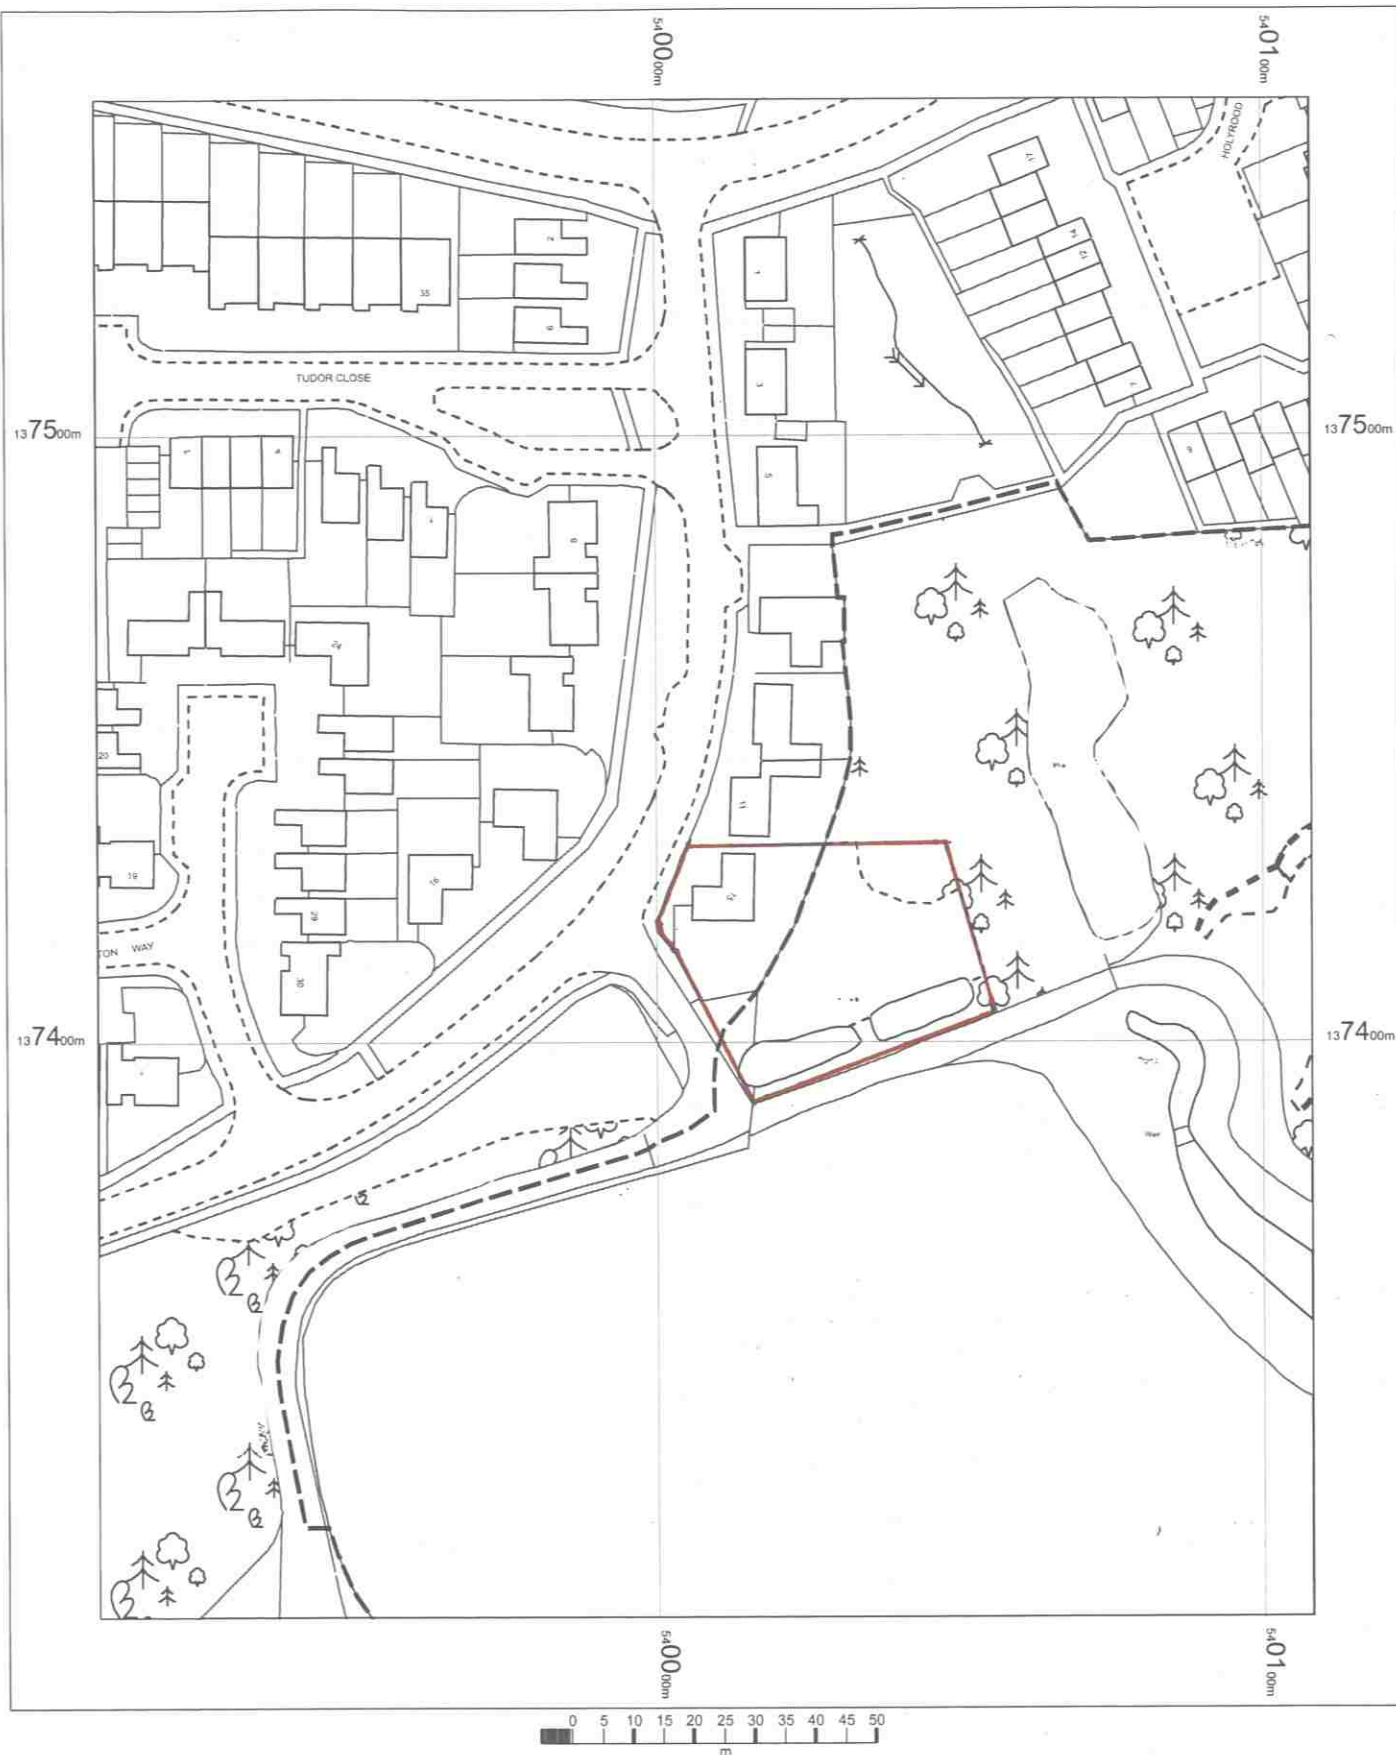

15 Stuart Way
East Grinstead
RH19 4RR

OS MasterMap 1250/2500/10000 scale
18 December 2015, ID: MDP-00489040
www.mapdataportal.co.uk

1:1250 scale print at A4, Centre: 540008 E, 137431 N

©Crown Copyright Ordnance Survey. Licence no.
100019980



Mapping
sourced from



MAPS@
Aworth
SURVEY CONSULTANTS