

PROJECT

Brookleigh -
Northern Arc avenue
Central Section

CLIENT

Homes England

CONSULTANT

AECOM
MARLBOROUGH COURT
10 BRICKET ROAD
ST ALBANS, AL1 3JX, UK
Tel: +44 (0)1727 535 000
www.aecom.com

NOTES

1. Do not scale from the drawing
2. All levels shown are in metres Above Ordnance Datum (AOD) unless stated otherwise
3. This drawing is based upon topographical information by 40Seven survey consultants, drawing 1520_P_Rev C dated August 2018 and an updated topographical survey by Survey Solutions, drawing 505068WLS-01 dated September 2023.
4. It is the responsibility of the Contractor to confirm existing levels of the adjoining phases, e.g. Eastern and Western Bridge Link Road prior to commencement
5. Highway design remains subject to Section 38 Technical Approval by Highway Authority
6. This general arrangement is not to be used for construction. It is a composite drawing showing the spatial relationship between the proposed and existing features.
7. This drawing should be read in conjunction with all relevant documentation, drawings and standard details.
8. This drawing should be read with Key Plan drawing No. 60610807-ACM-CS-ZZ-DR-HW-00-0650

LEGEND

- Existing profile
- Proposed profile
- Indication provide surface water drainage

SUITABILITY

S4 FOR STAGE APPROVAL

ISSUE/REVISION

NO	DATE	DESCRIPTION
PR4	06/10/2025	SECTION 1205.55 TO 1202.55 UPDATED
PR3	29/10/2024	FOR PLANNING SUBMISSION
PR2	15/01/2024	FOR APPROVAL
PR1	28/07/2023	FIRST ISSUE

PROJECT NUMBER

60610807


SHEET TITLE

ROAD CROSS SECTIONS
NORTHERN ARC AVENUE
SHEET 4


SHEET NUMBER

60610807-ACM-CS-ZZ-DR-HW-00-0654


NORTHERN ARC AVENUE CL-1303.723
SCALE: H 1:200,V 1:200. DATUM: 22.500

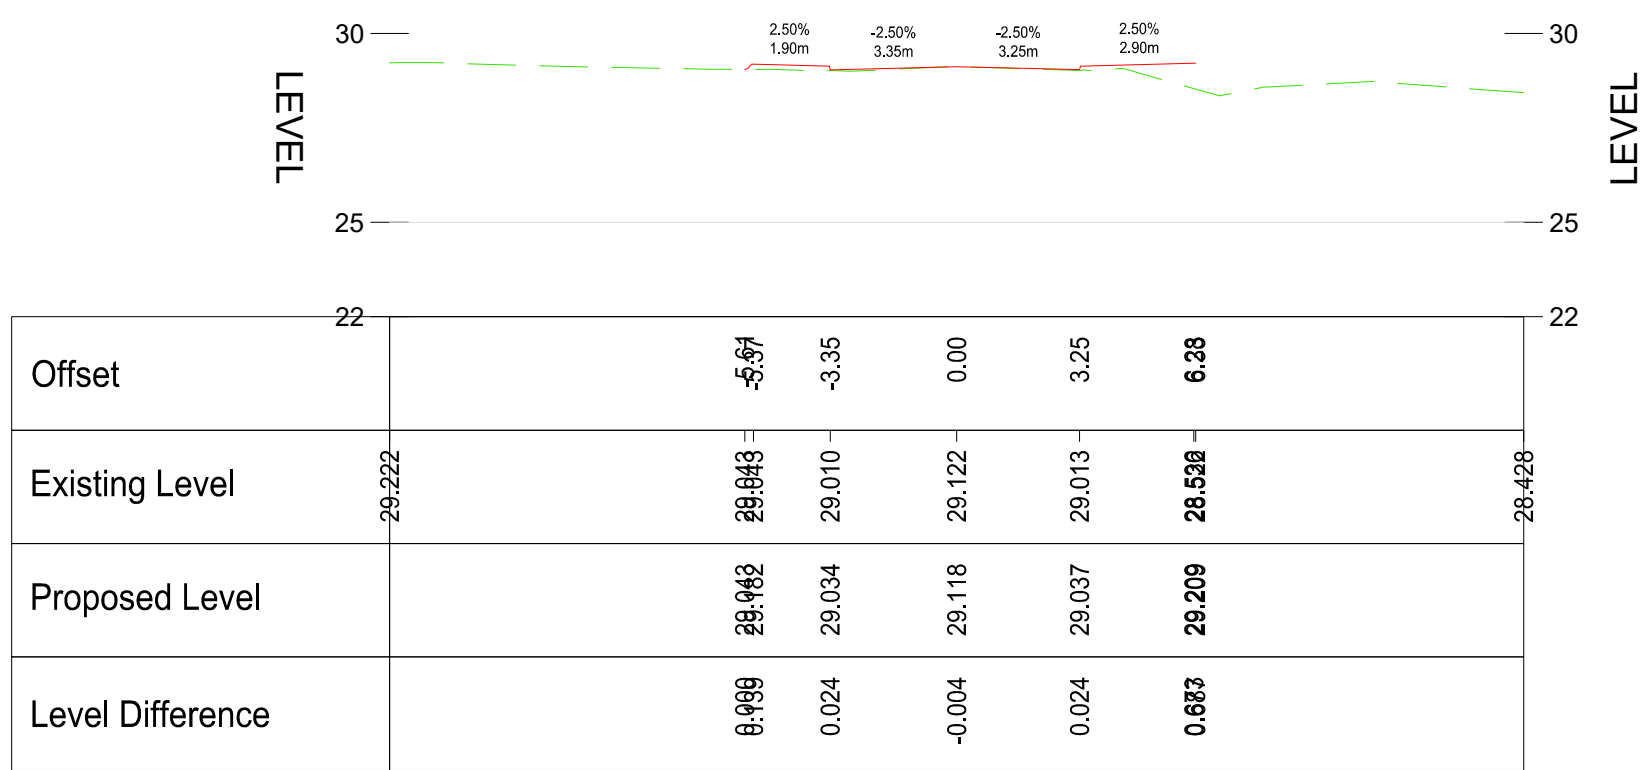


NORTHERN ARC AVENUE CL-1320.000
SCALE: H 1:200,V 1:200. DATUM: 22.500

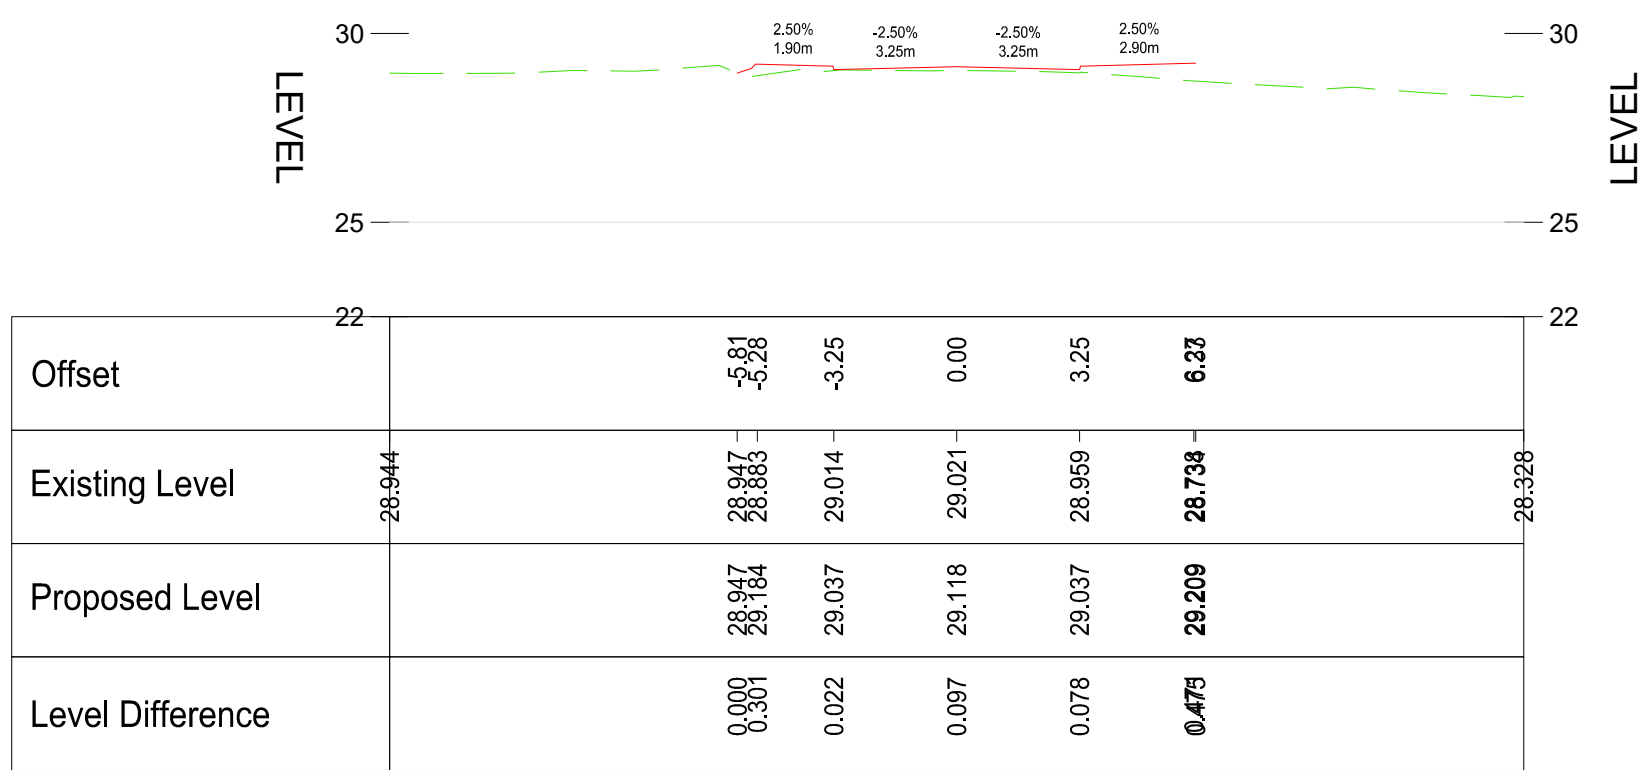


NORTHERN ARC AVENUE CL-1339.483
SCALE: H 1:200,V 1:200. DATUM: 22.500

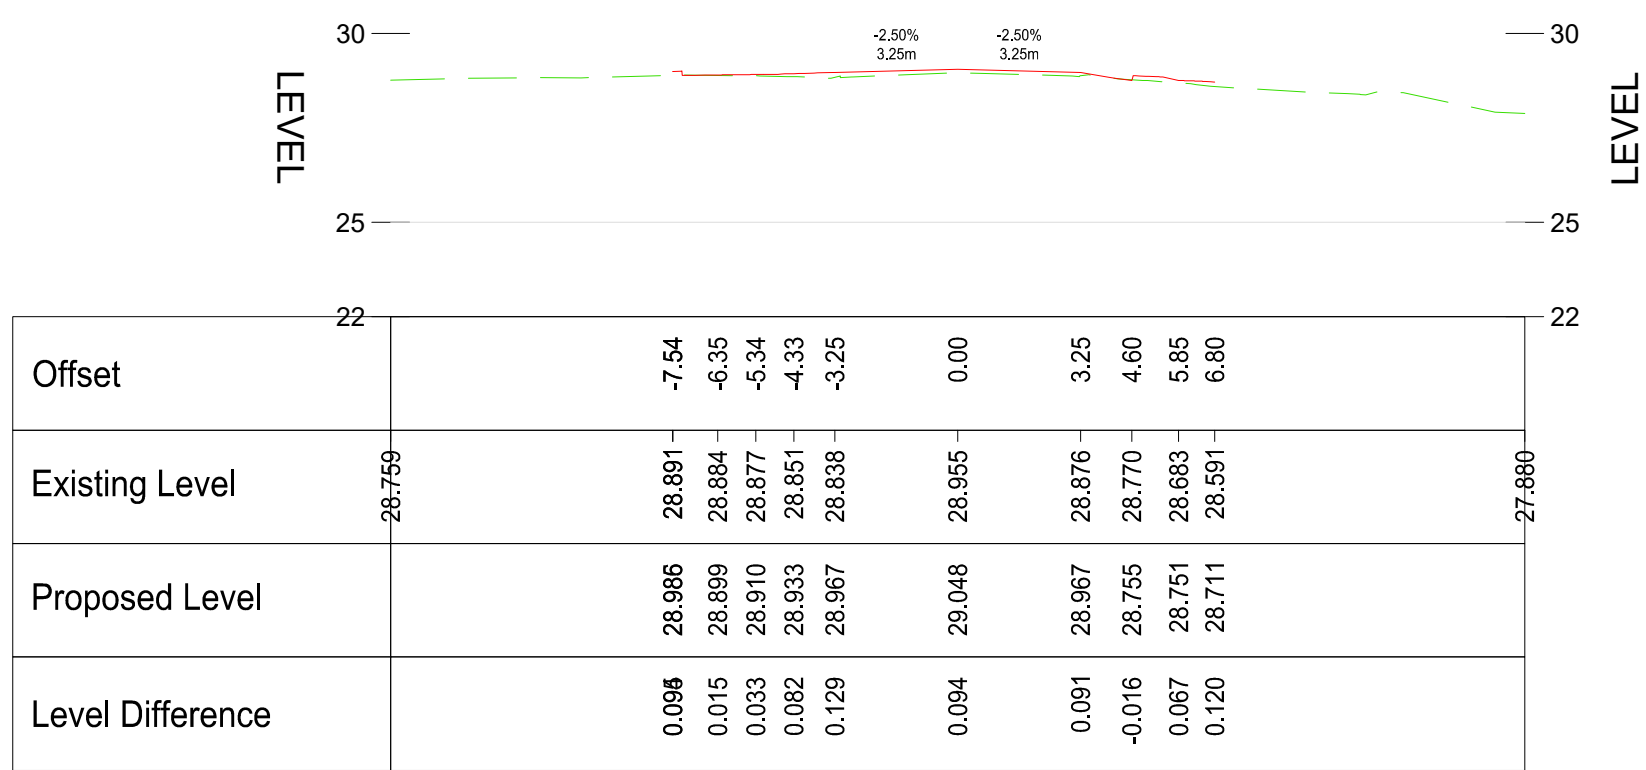


NORTHERN ARC AVENUE CL-1340.000
SCALE: H 1:200,V 1:200. DATUM: 22.500

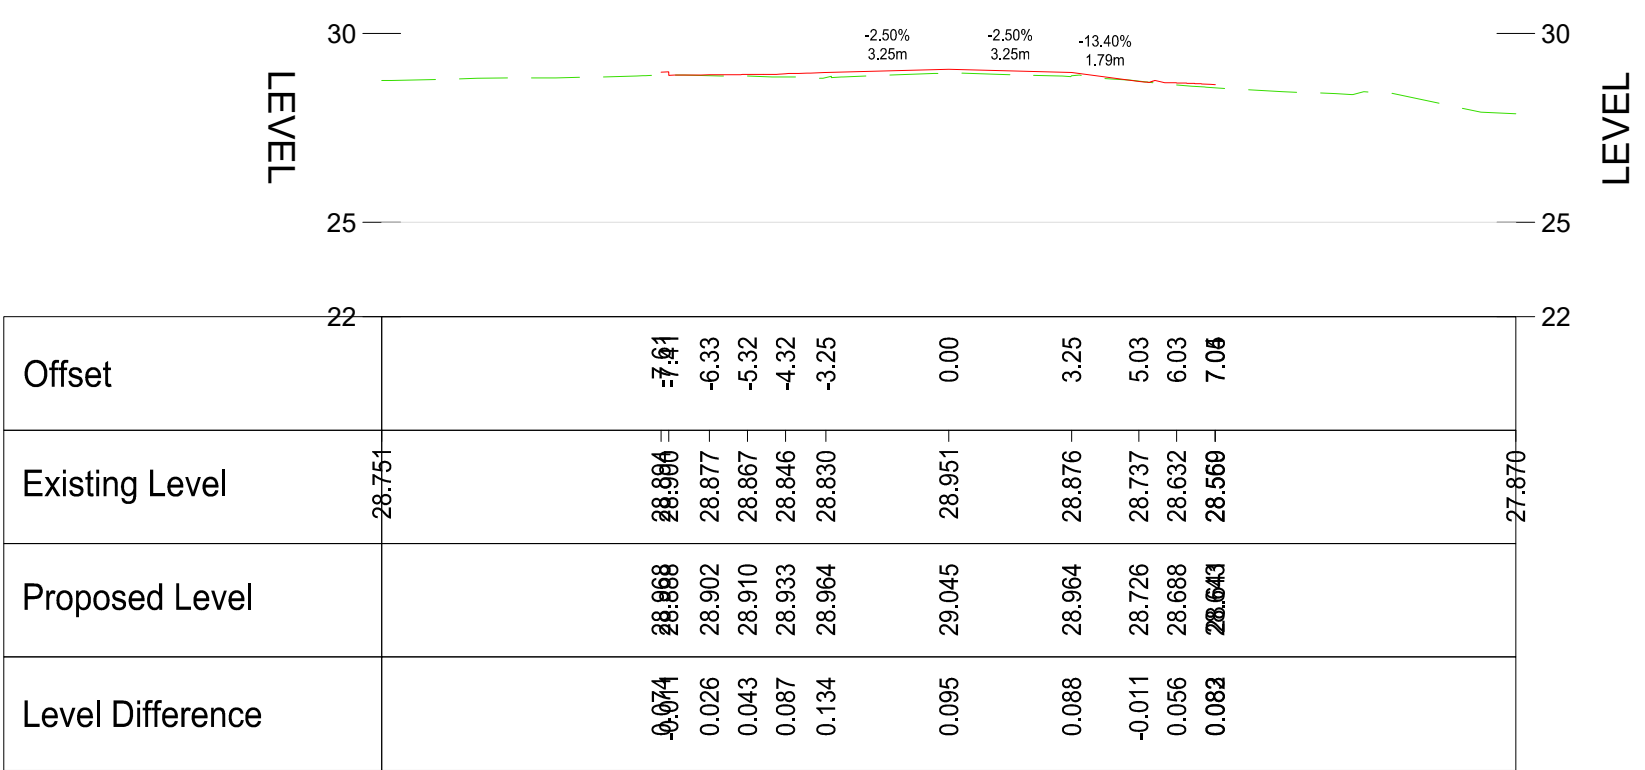


NORTHERN ARC AVENUE CL-1273.413
SCALE: H 1:200,V 1:200. DATUM: 22.500

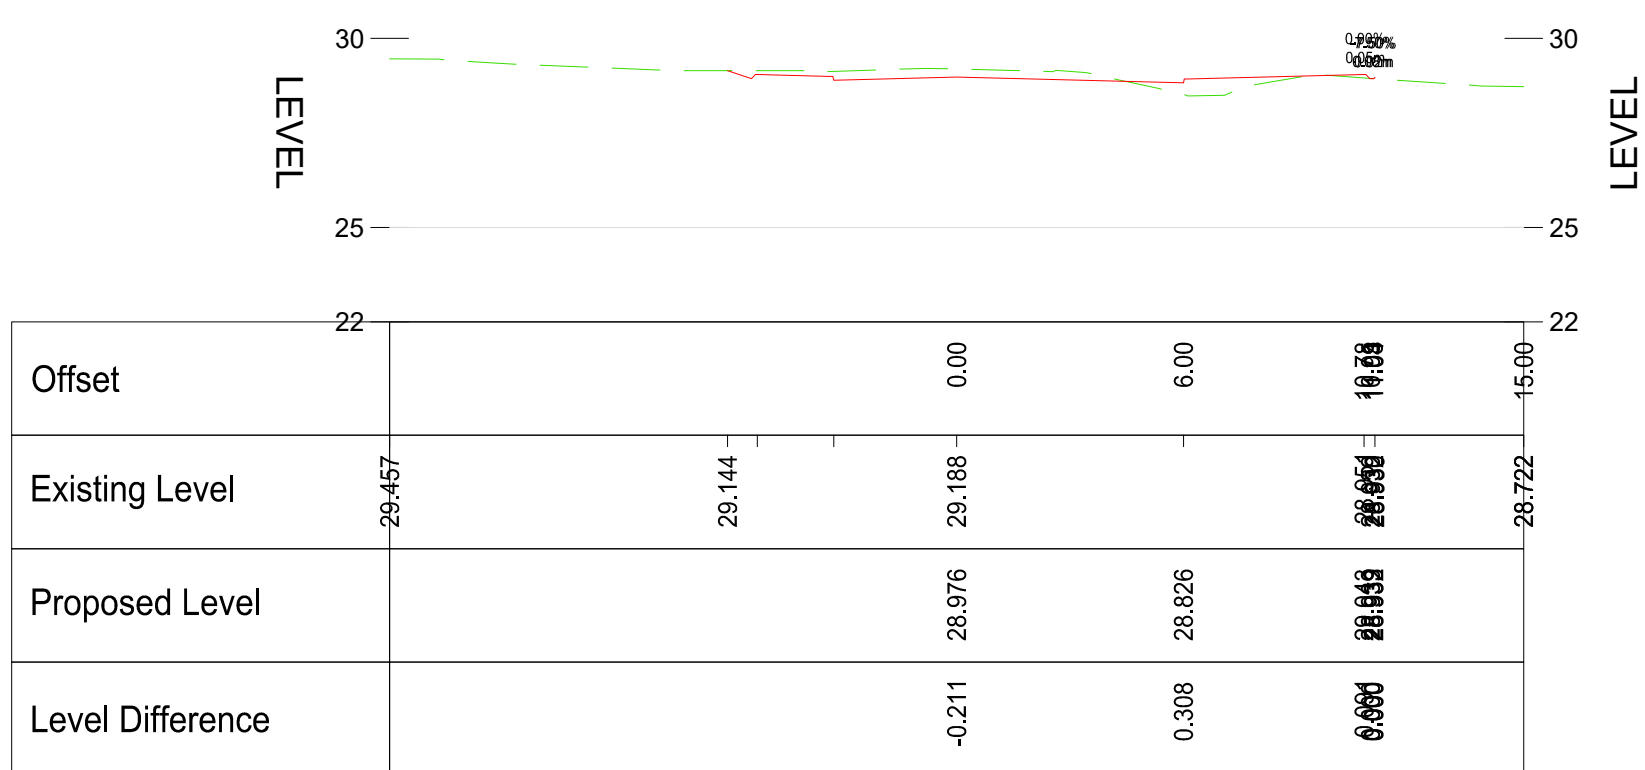


NORTHERN ARC AVENUE CL-1280.000
SCALE: H 1:200,V 1:200. DATUM: 22.500

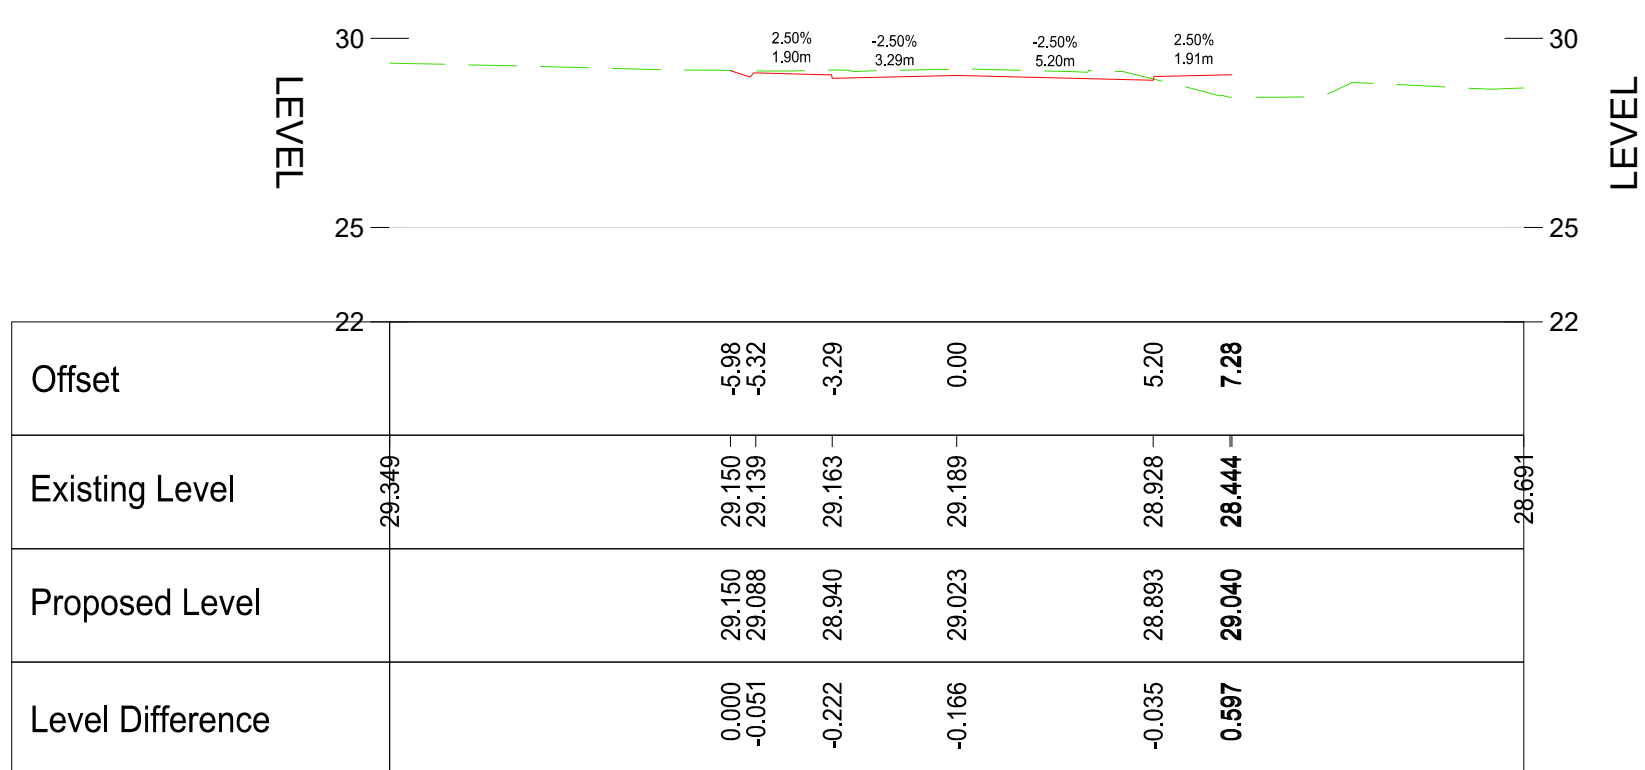


NORTHERN ARC AVENUE CL-1284.272
SCALE: H 1:200,V 1:200. DATUM: 22.500

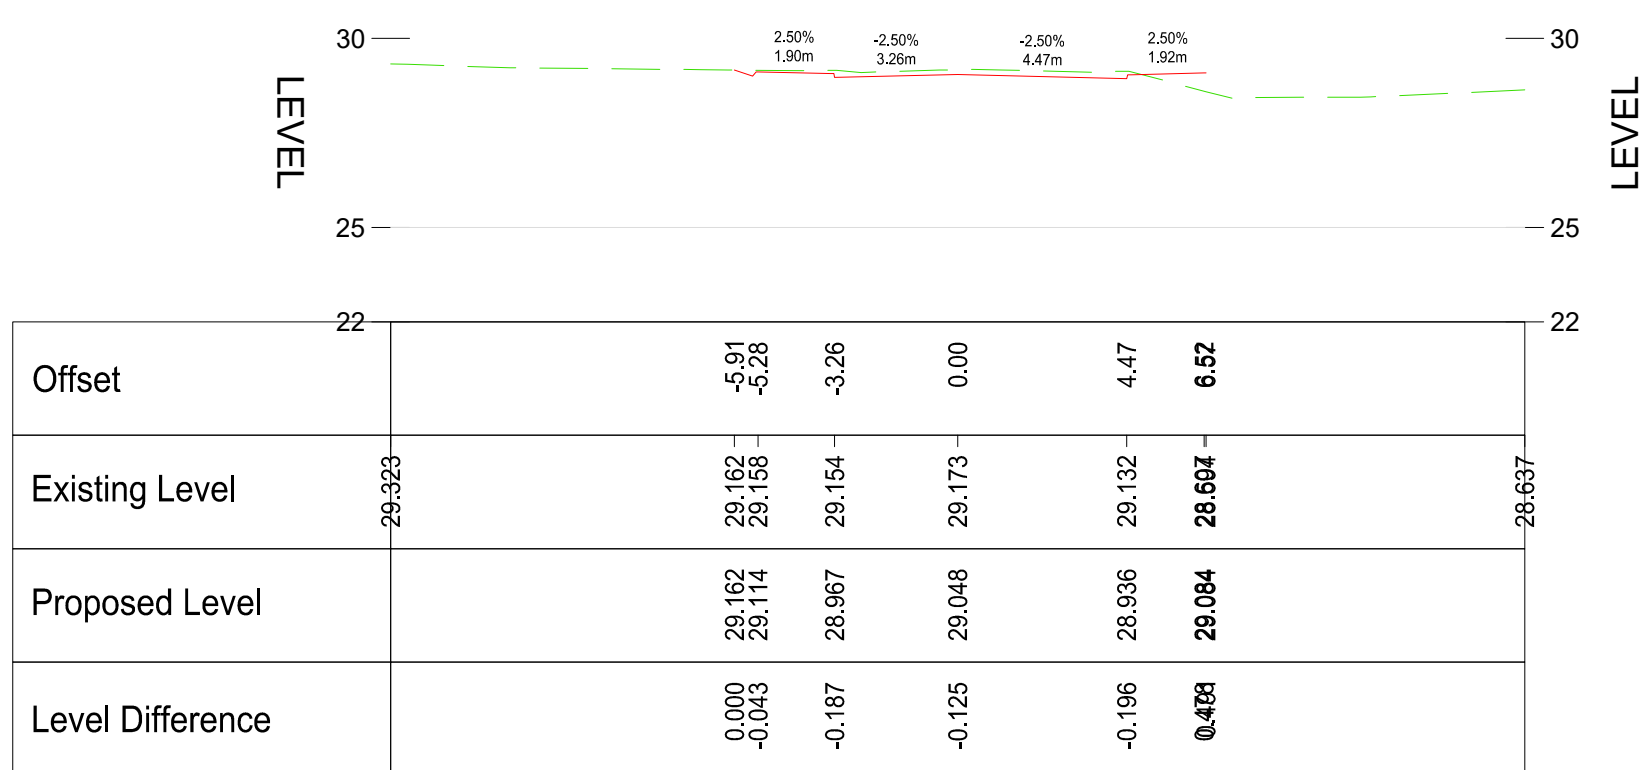


NORTHERN ARC AVENUE CL-1300.000
SCALE: H 1:200,V 1:200. DATUM: 22.500

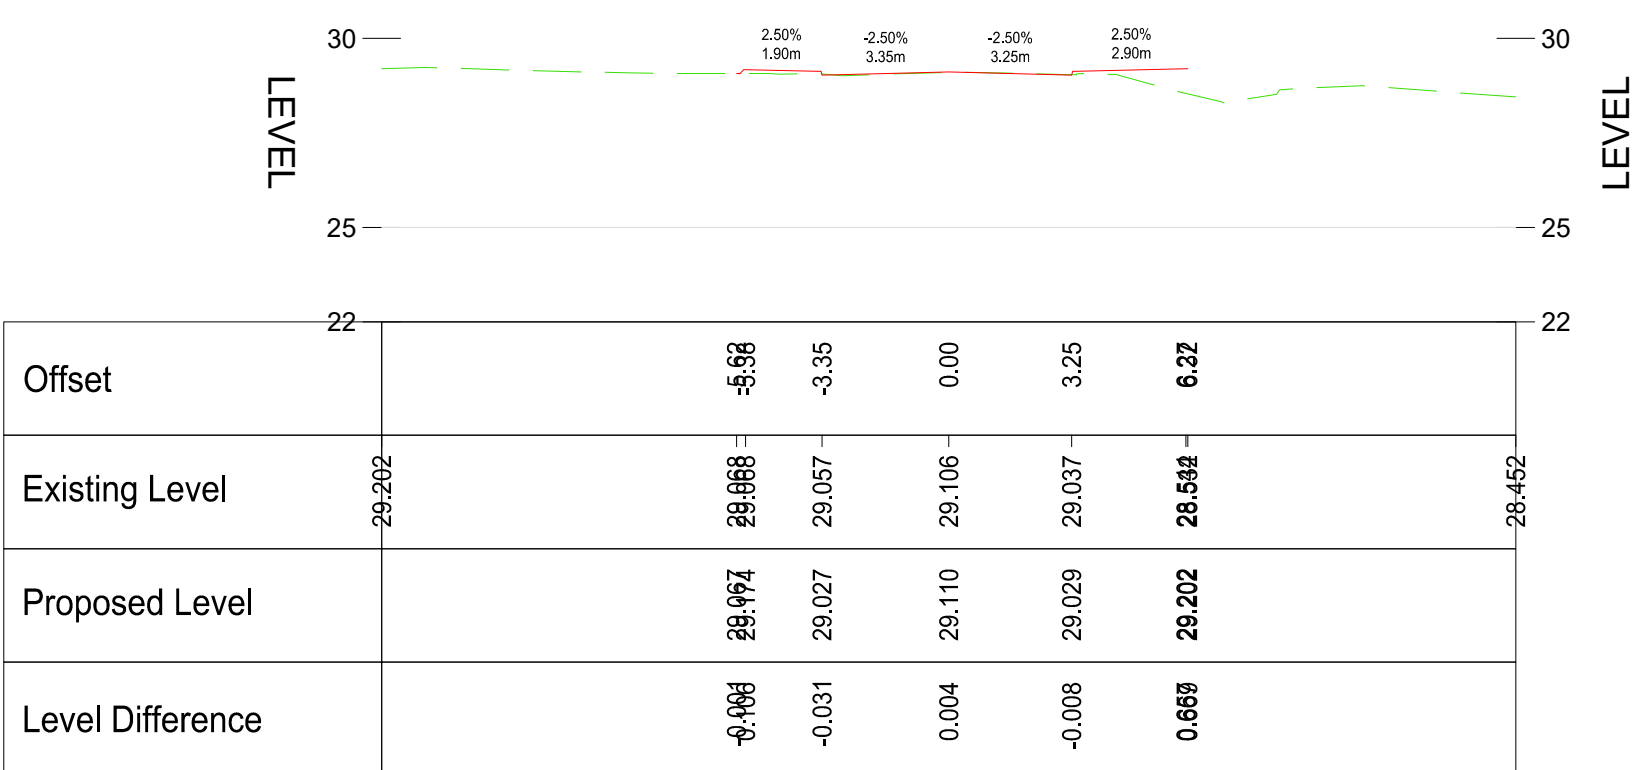


NORTHERN ARC AVENUE CL-1240.000
SCALE: H 1:200,V 1:200. DATUM: 22.500

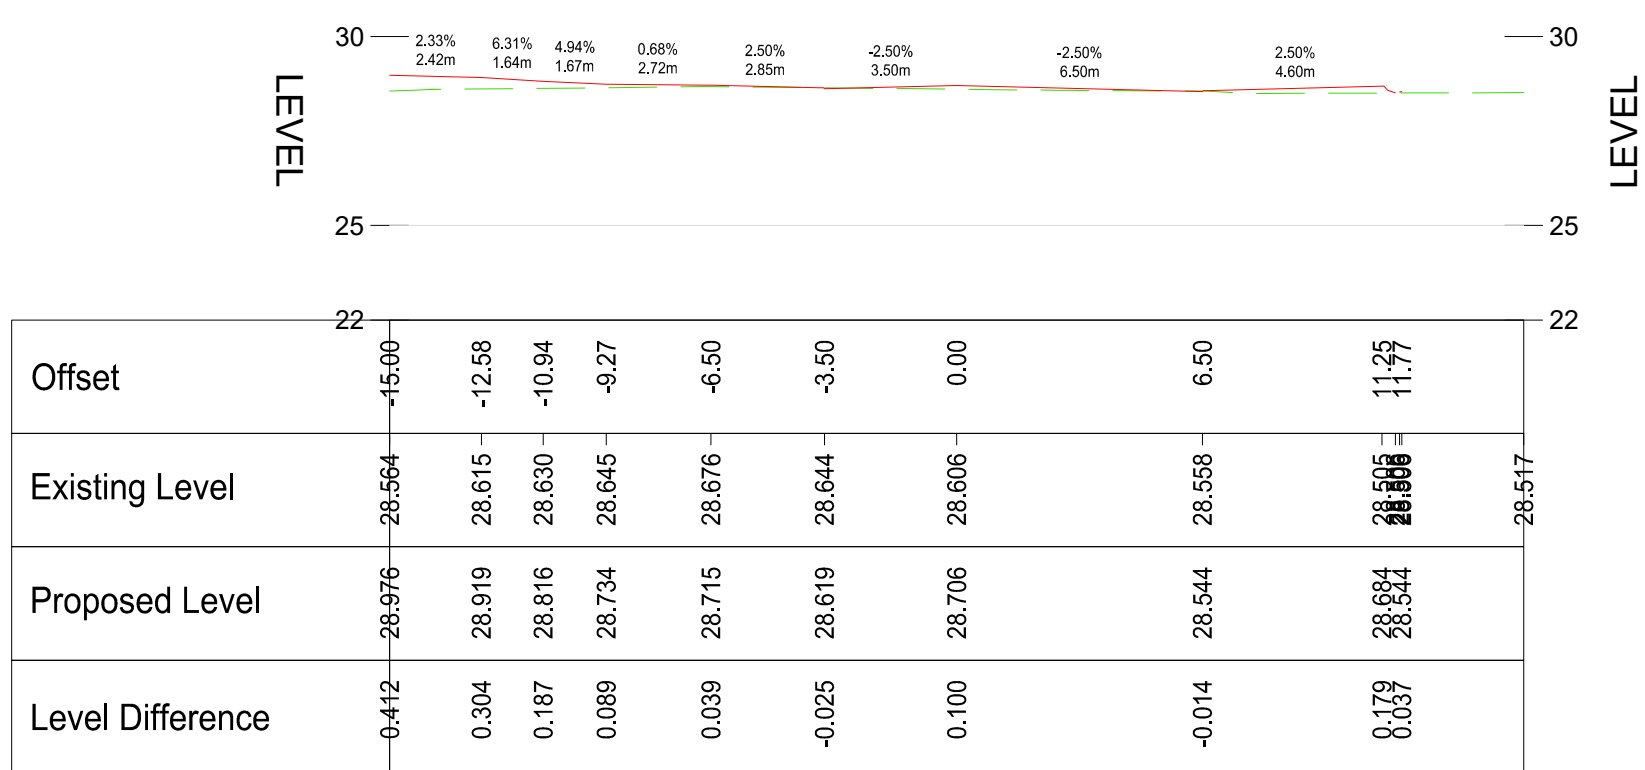


NORTHERN ARC AVENUE CL-1240.005
SCALE: H 1:200,V 1:200. DATUM: 22.500

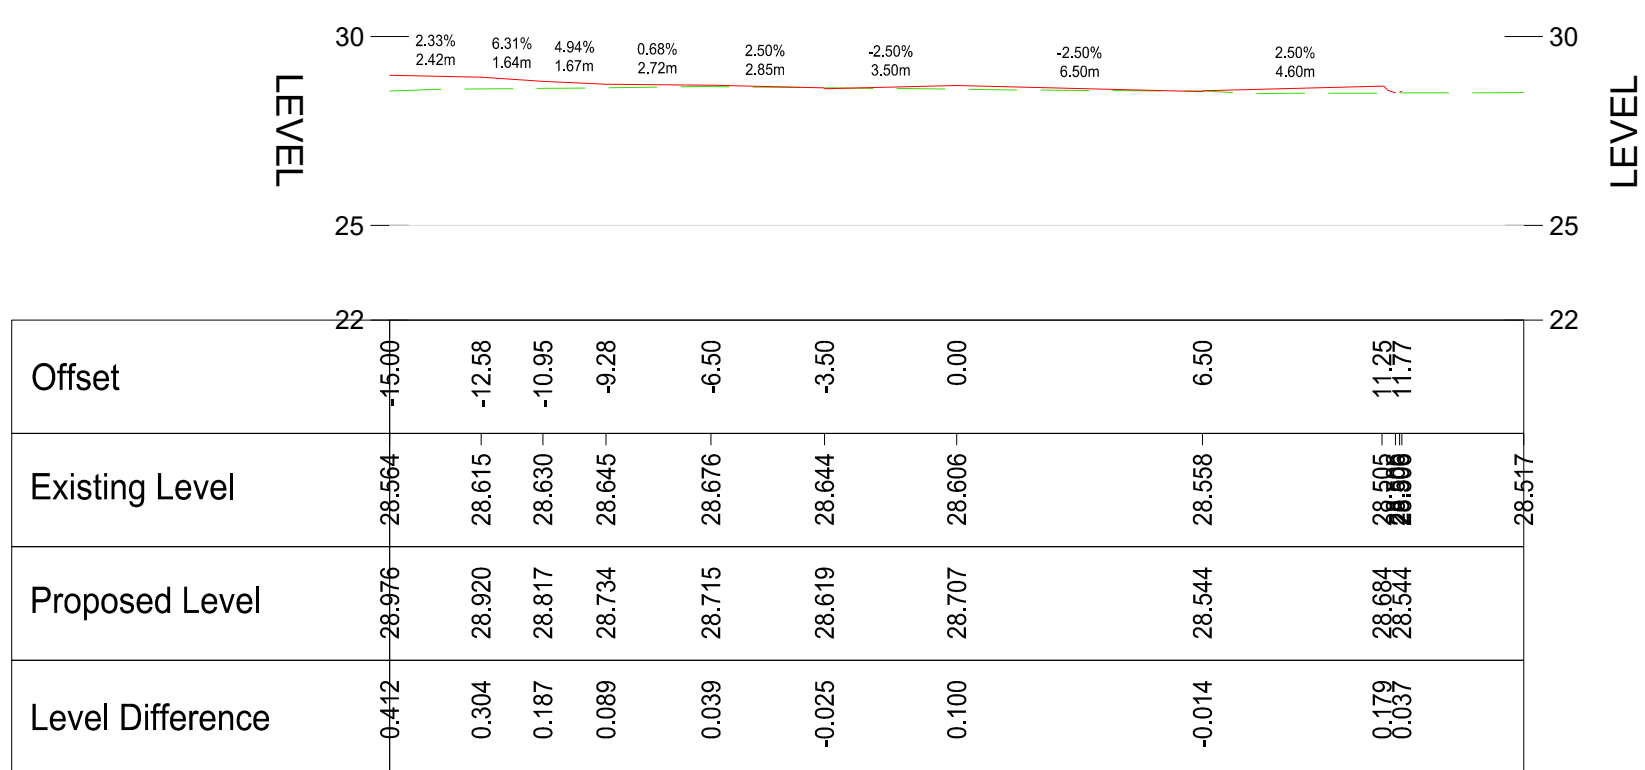


NORTHERN ARC AVENUE CL-1260.000
SCALE: H 1:200,V 1:200. DATUM: 22.500

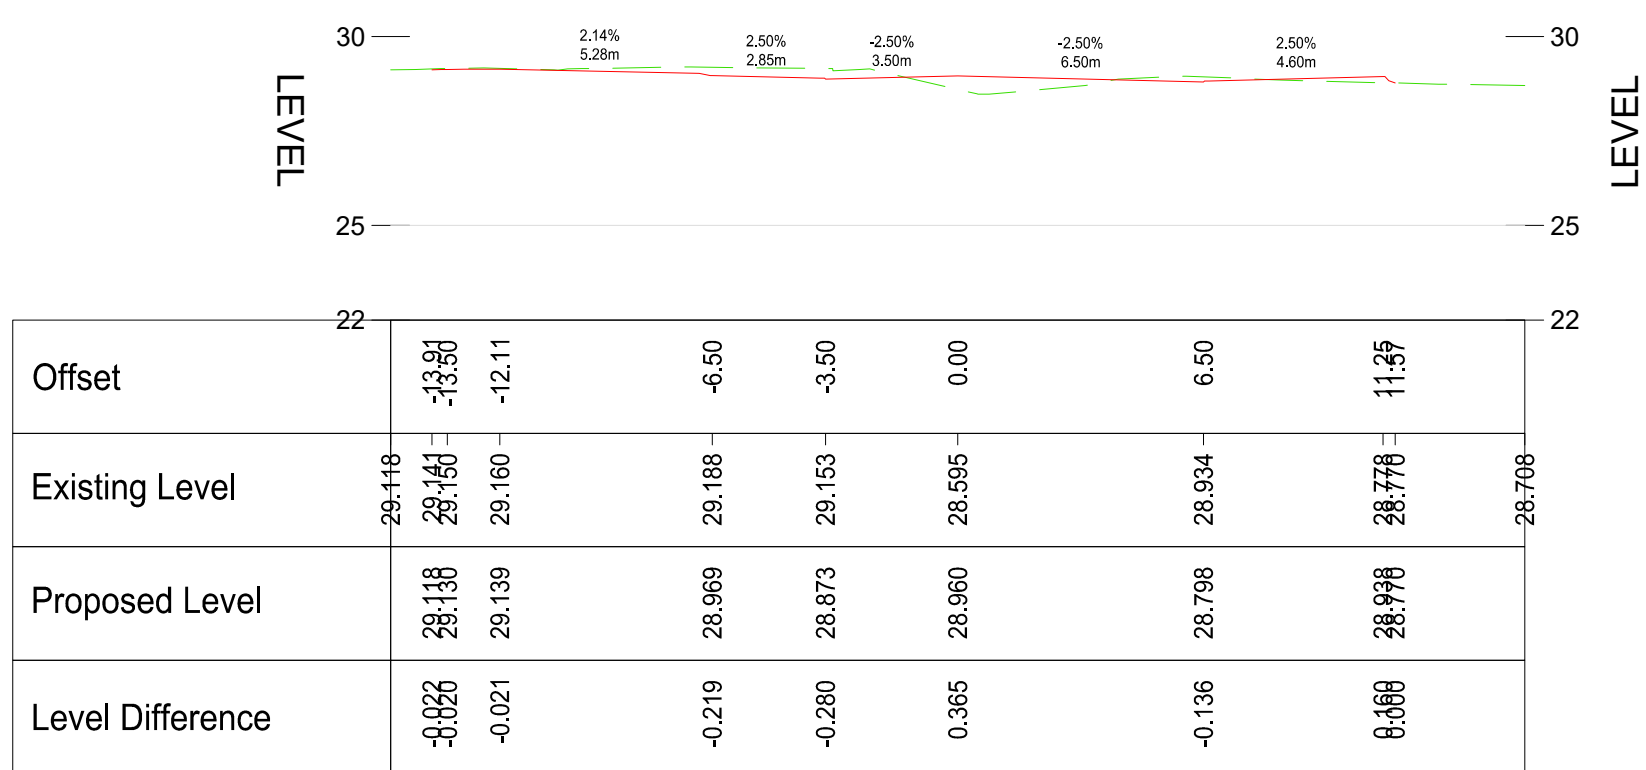


NORTHERN ARC AVENUE CL-1262.555
SCALE: H 1:200,V 1:200. DATUM: 22.500

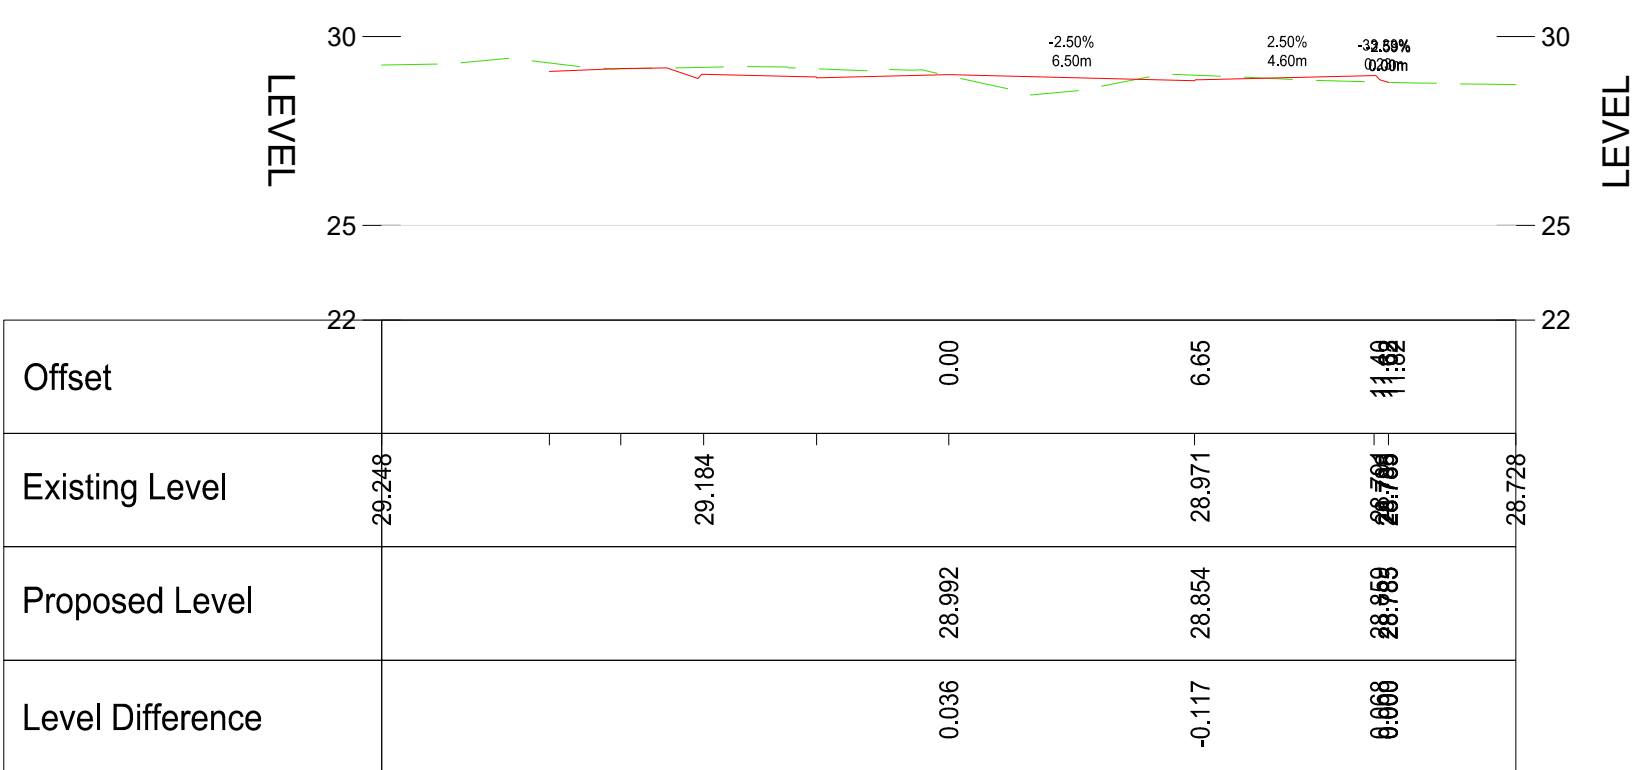


NORTHERN ARC AVENUE CL-1193.245
SCALE: H 1:200,V 1:200. DATUM: 22.500

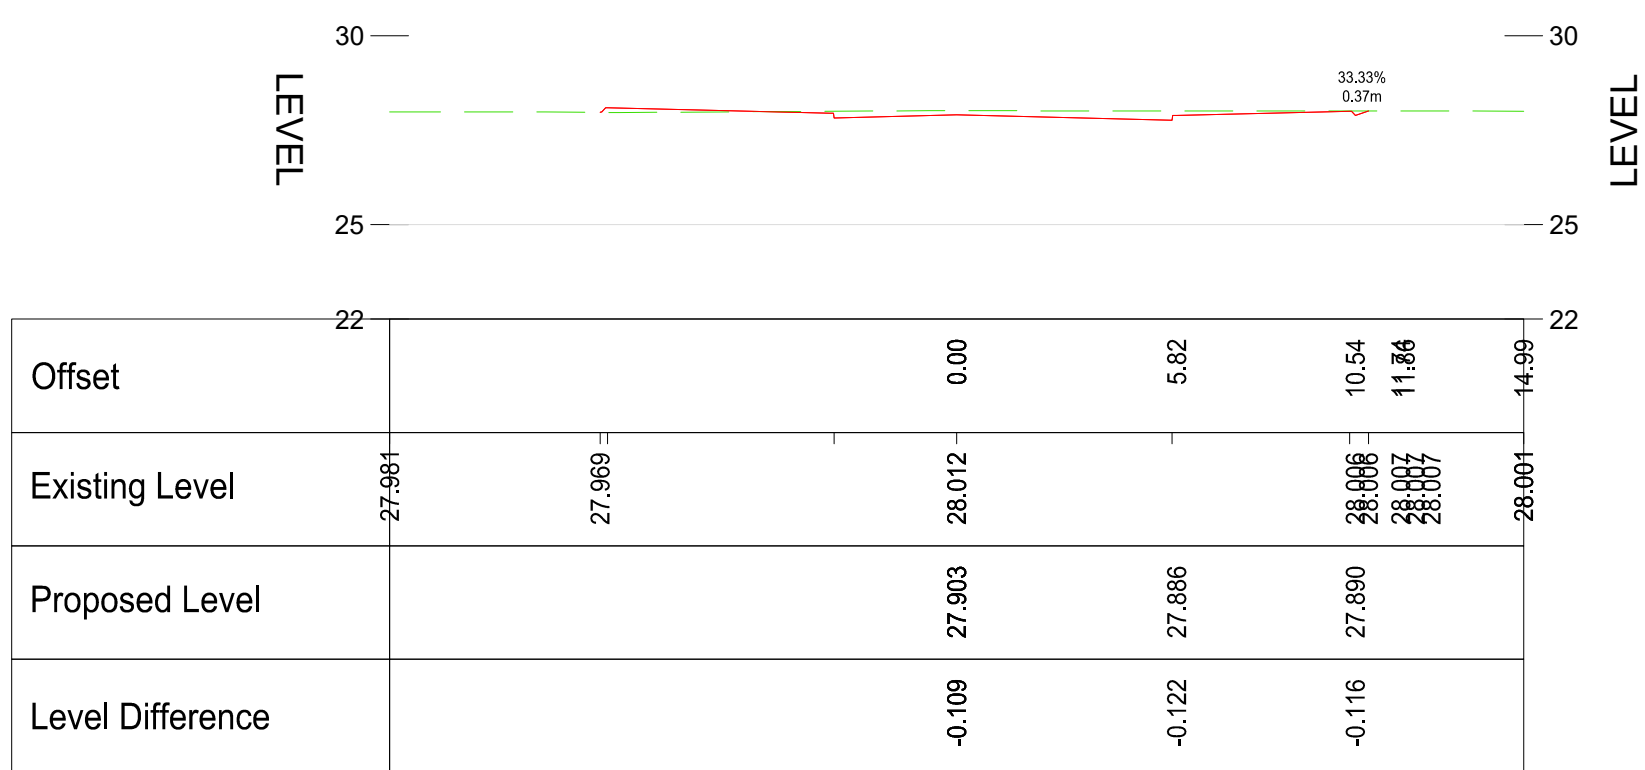

NORTHERN ARC AVENUE CL-1200.000
SCALE: H 1:200,V 1:200. DATUM: 22.500

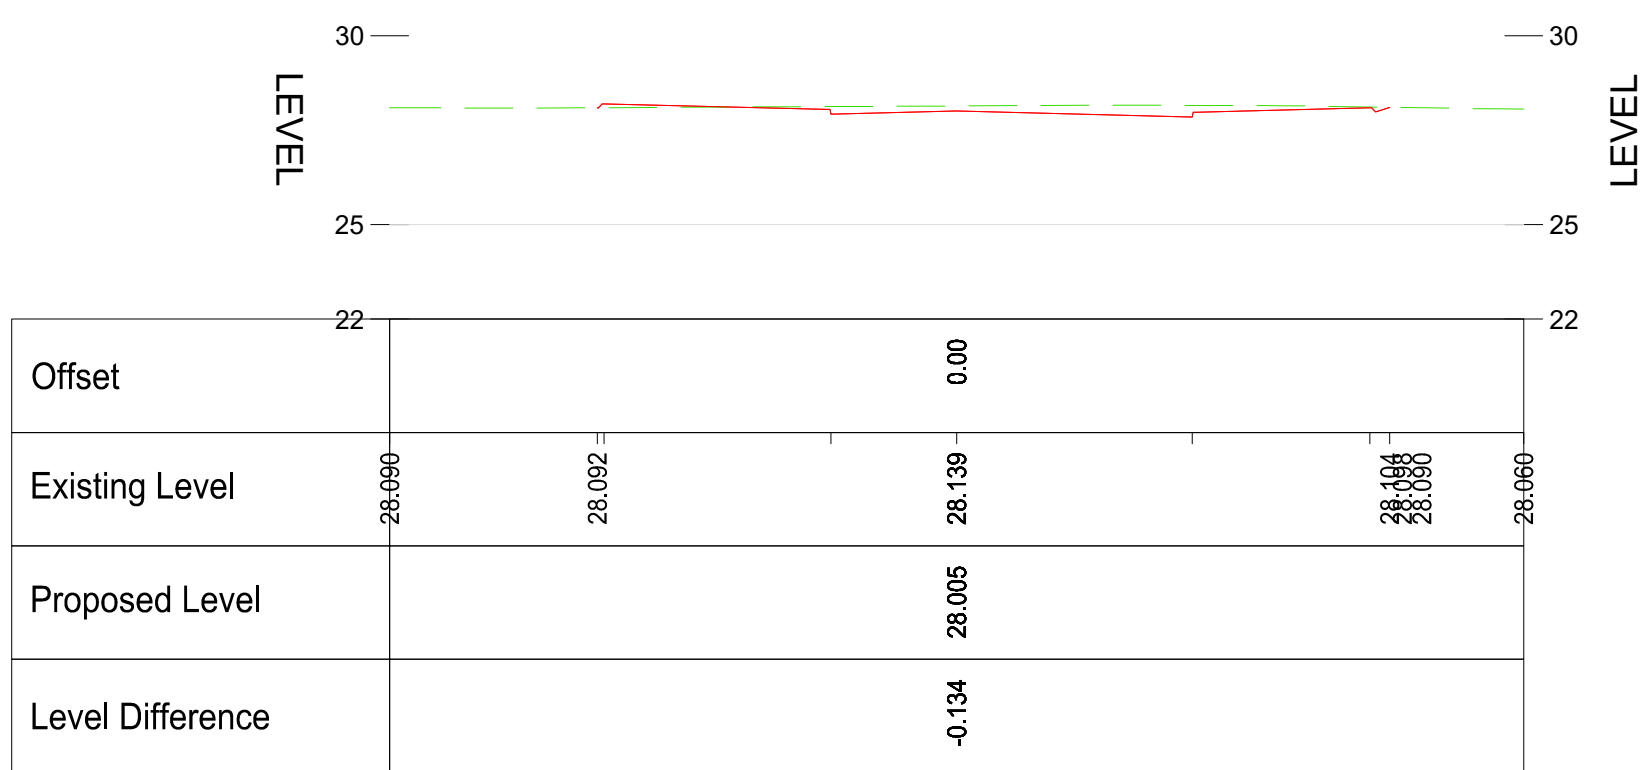

NORTHERN ARC AVENUE CL-1205.350
SCALE: H 1:200,V 1:200. DATUM: 22.500

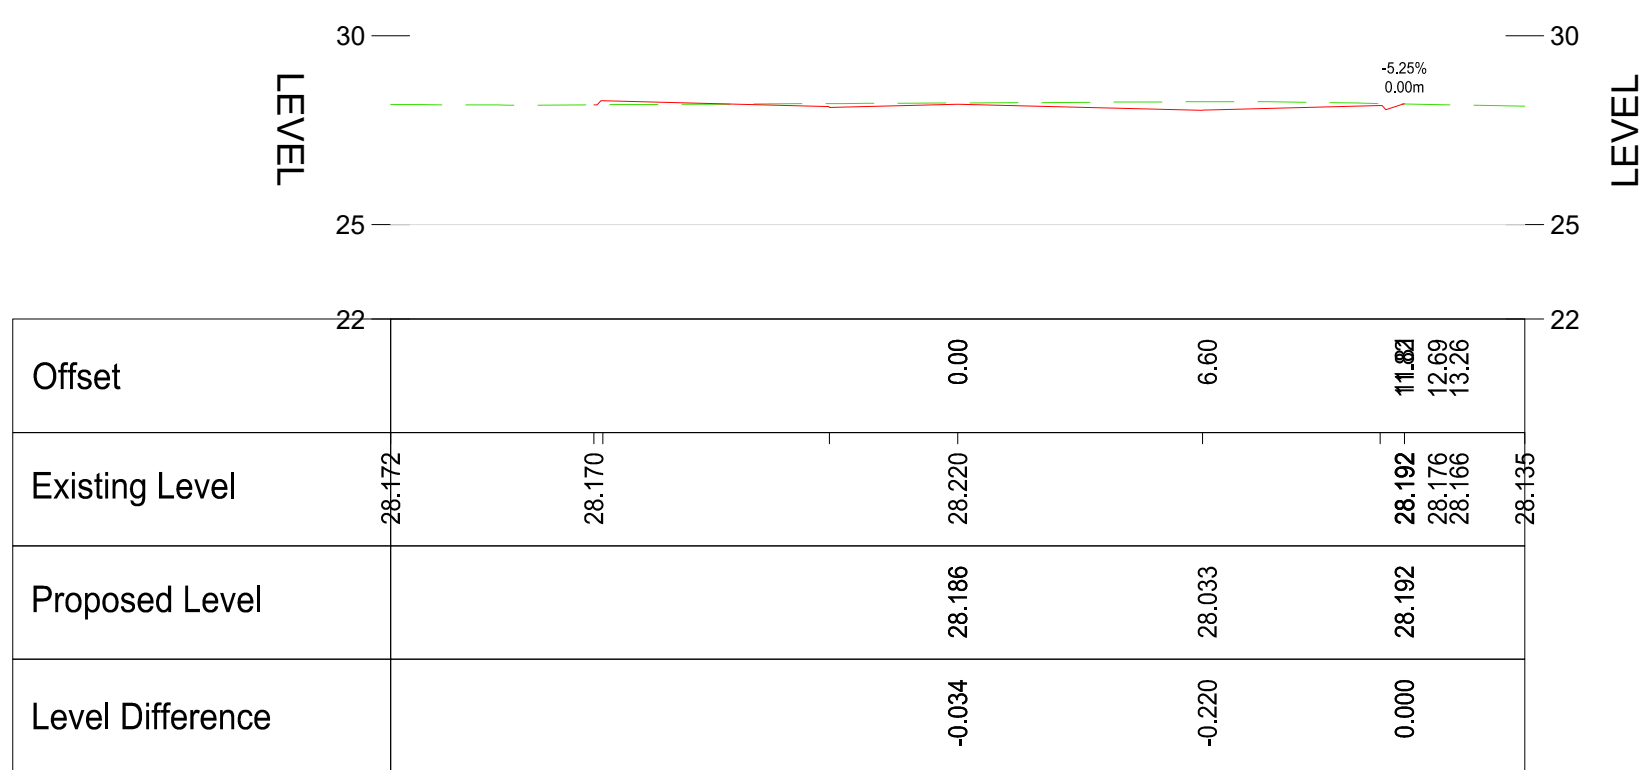

NORTHERN ARC AVENUE CL-1220.000
SCALE: H 1:200,V 1:200. DATUM: 22.500

