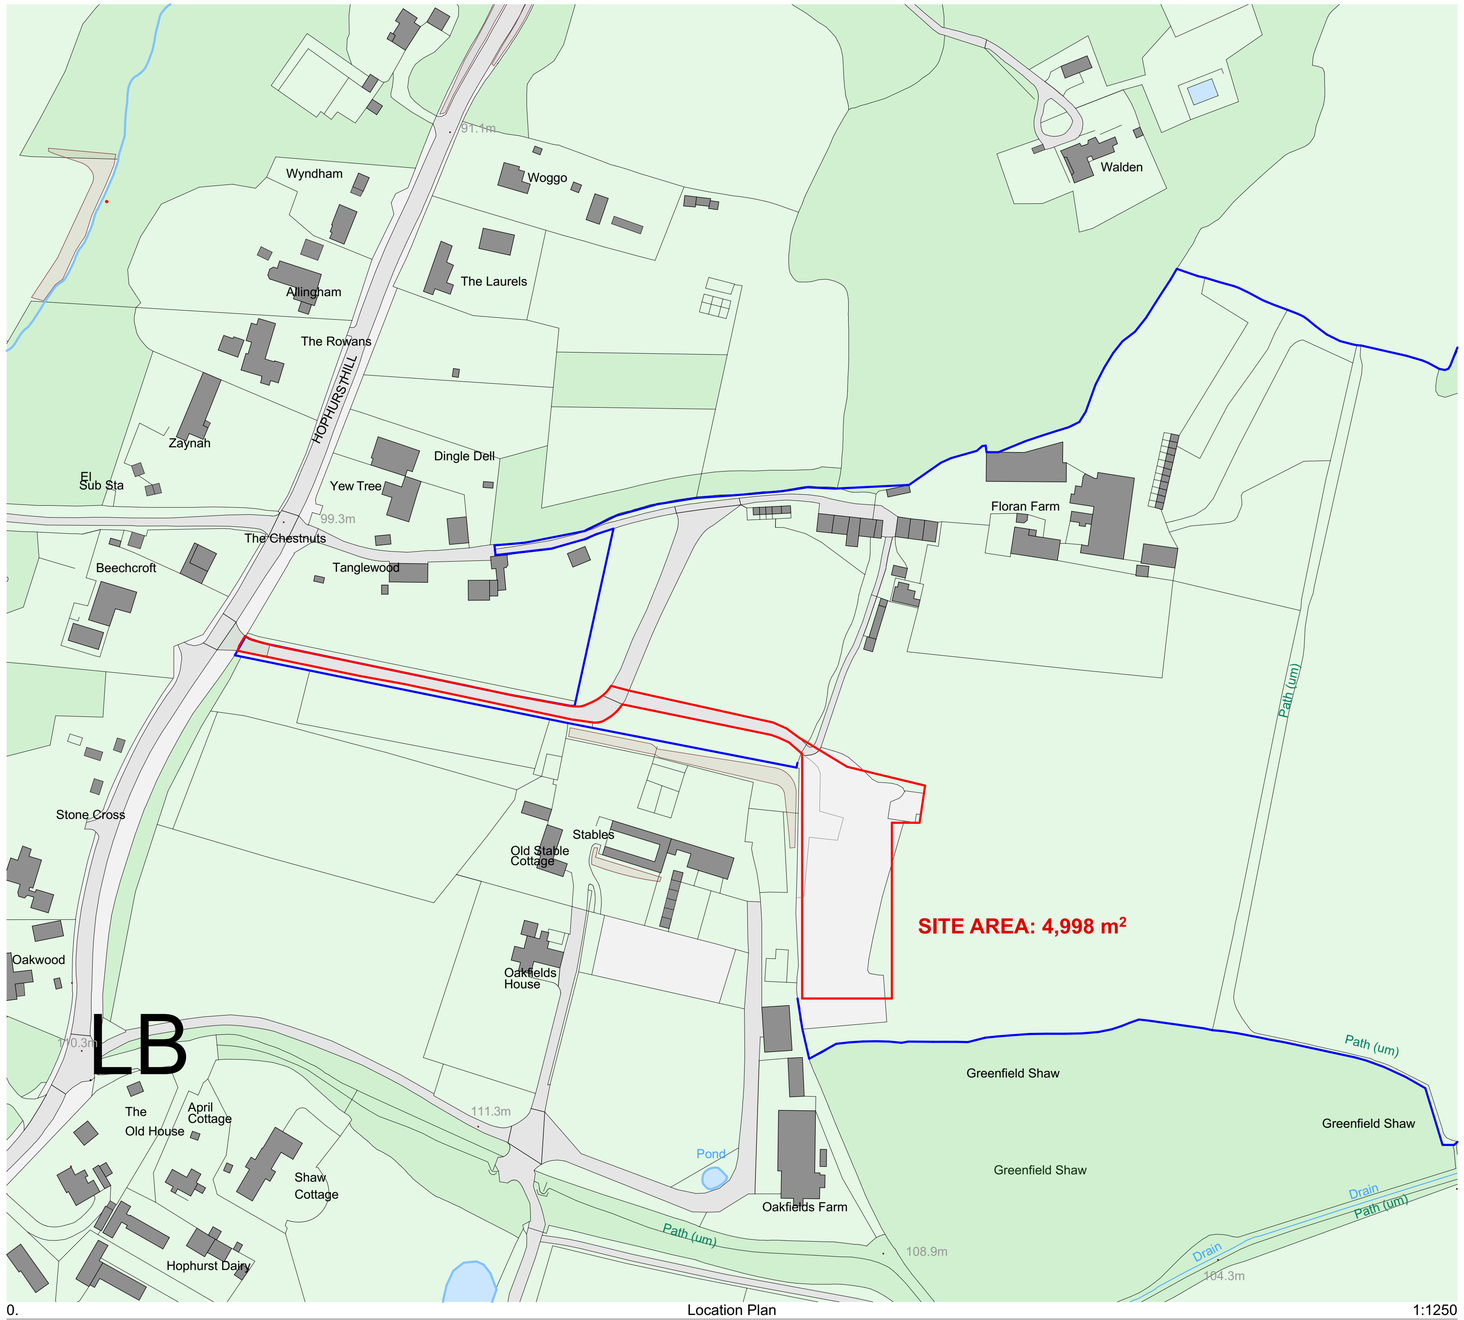


0. Location Plan 1:1250

1:1250

0m 10m 20m 30m 40m 50m 60m

RevID	Comment	Transmittal Set Date
A	Existing Workers' Shelter removed (Day Room) removed from site	28.05.2026

Job Title:

Land South of Floran Farm, Hophurst Hill, Crawley, West Sussex, RH10 4LP

Client: **Mr P Batten**

Notify the architect for drawings and/or specification discrepancy.
This project is subject to survey and statutory approvals.
© This drawing must not be reproduced in whole or part without written consent.
Do not scale from this drawing. Verify all dimensions on site.

Project Status: **PLANNING**

Drawing Title: **Location Plan**

Scale:	Date:	Drawn:	Checked:
@A1 1:1250	28/05/2026	db	db

Job No:	Drawing No:	File:
J005449	J005449-DD-01 rev A	v07

Kent Office: Brouard Architects | 1 Bromley Lane | Chislehurst | Kent | BR7 6LH | t: 01689 857253
info@brouardarchitects.co.uk www.brouardarchitects.co.uk
RIBA Chartered Practice