


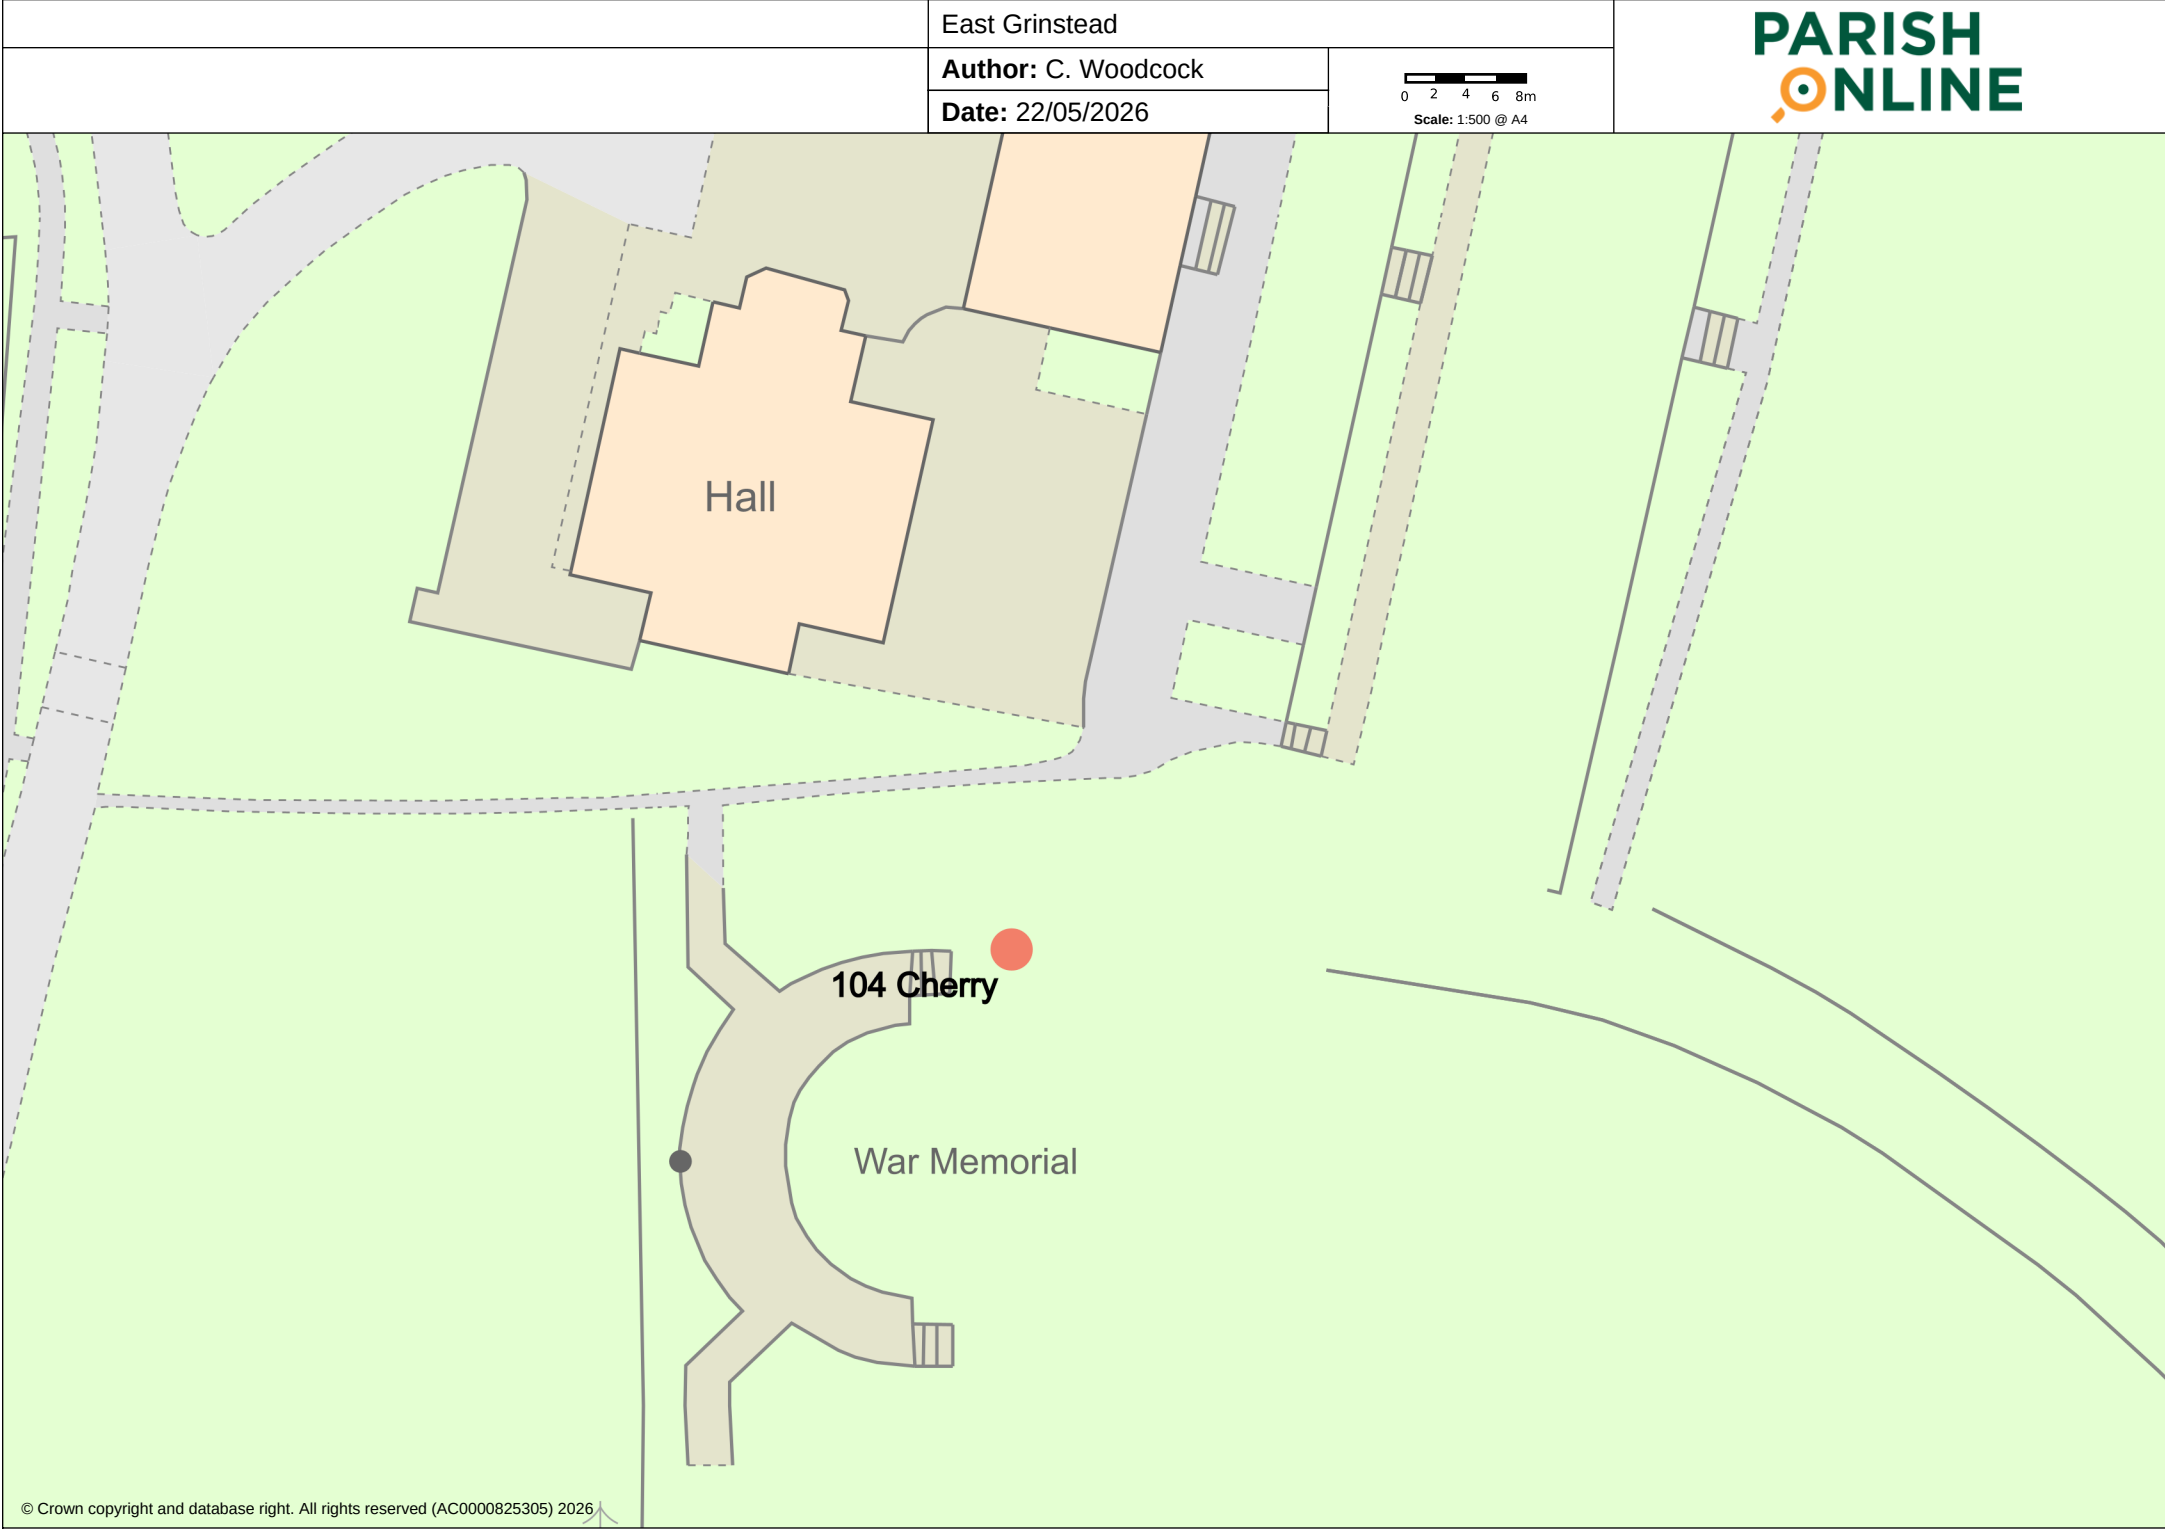

East Grinstead

Author: C. Woodcock

Date: 22/05/2026

0 2 4 6 8m
Scale: 1:500 @ A4

PARISH
ONLINE

Hall

104 Cherry

War Memorial