


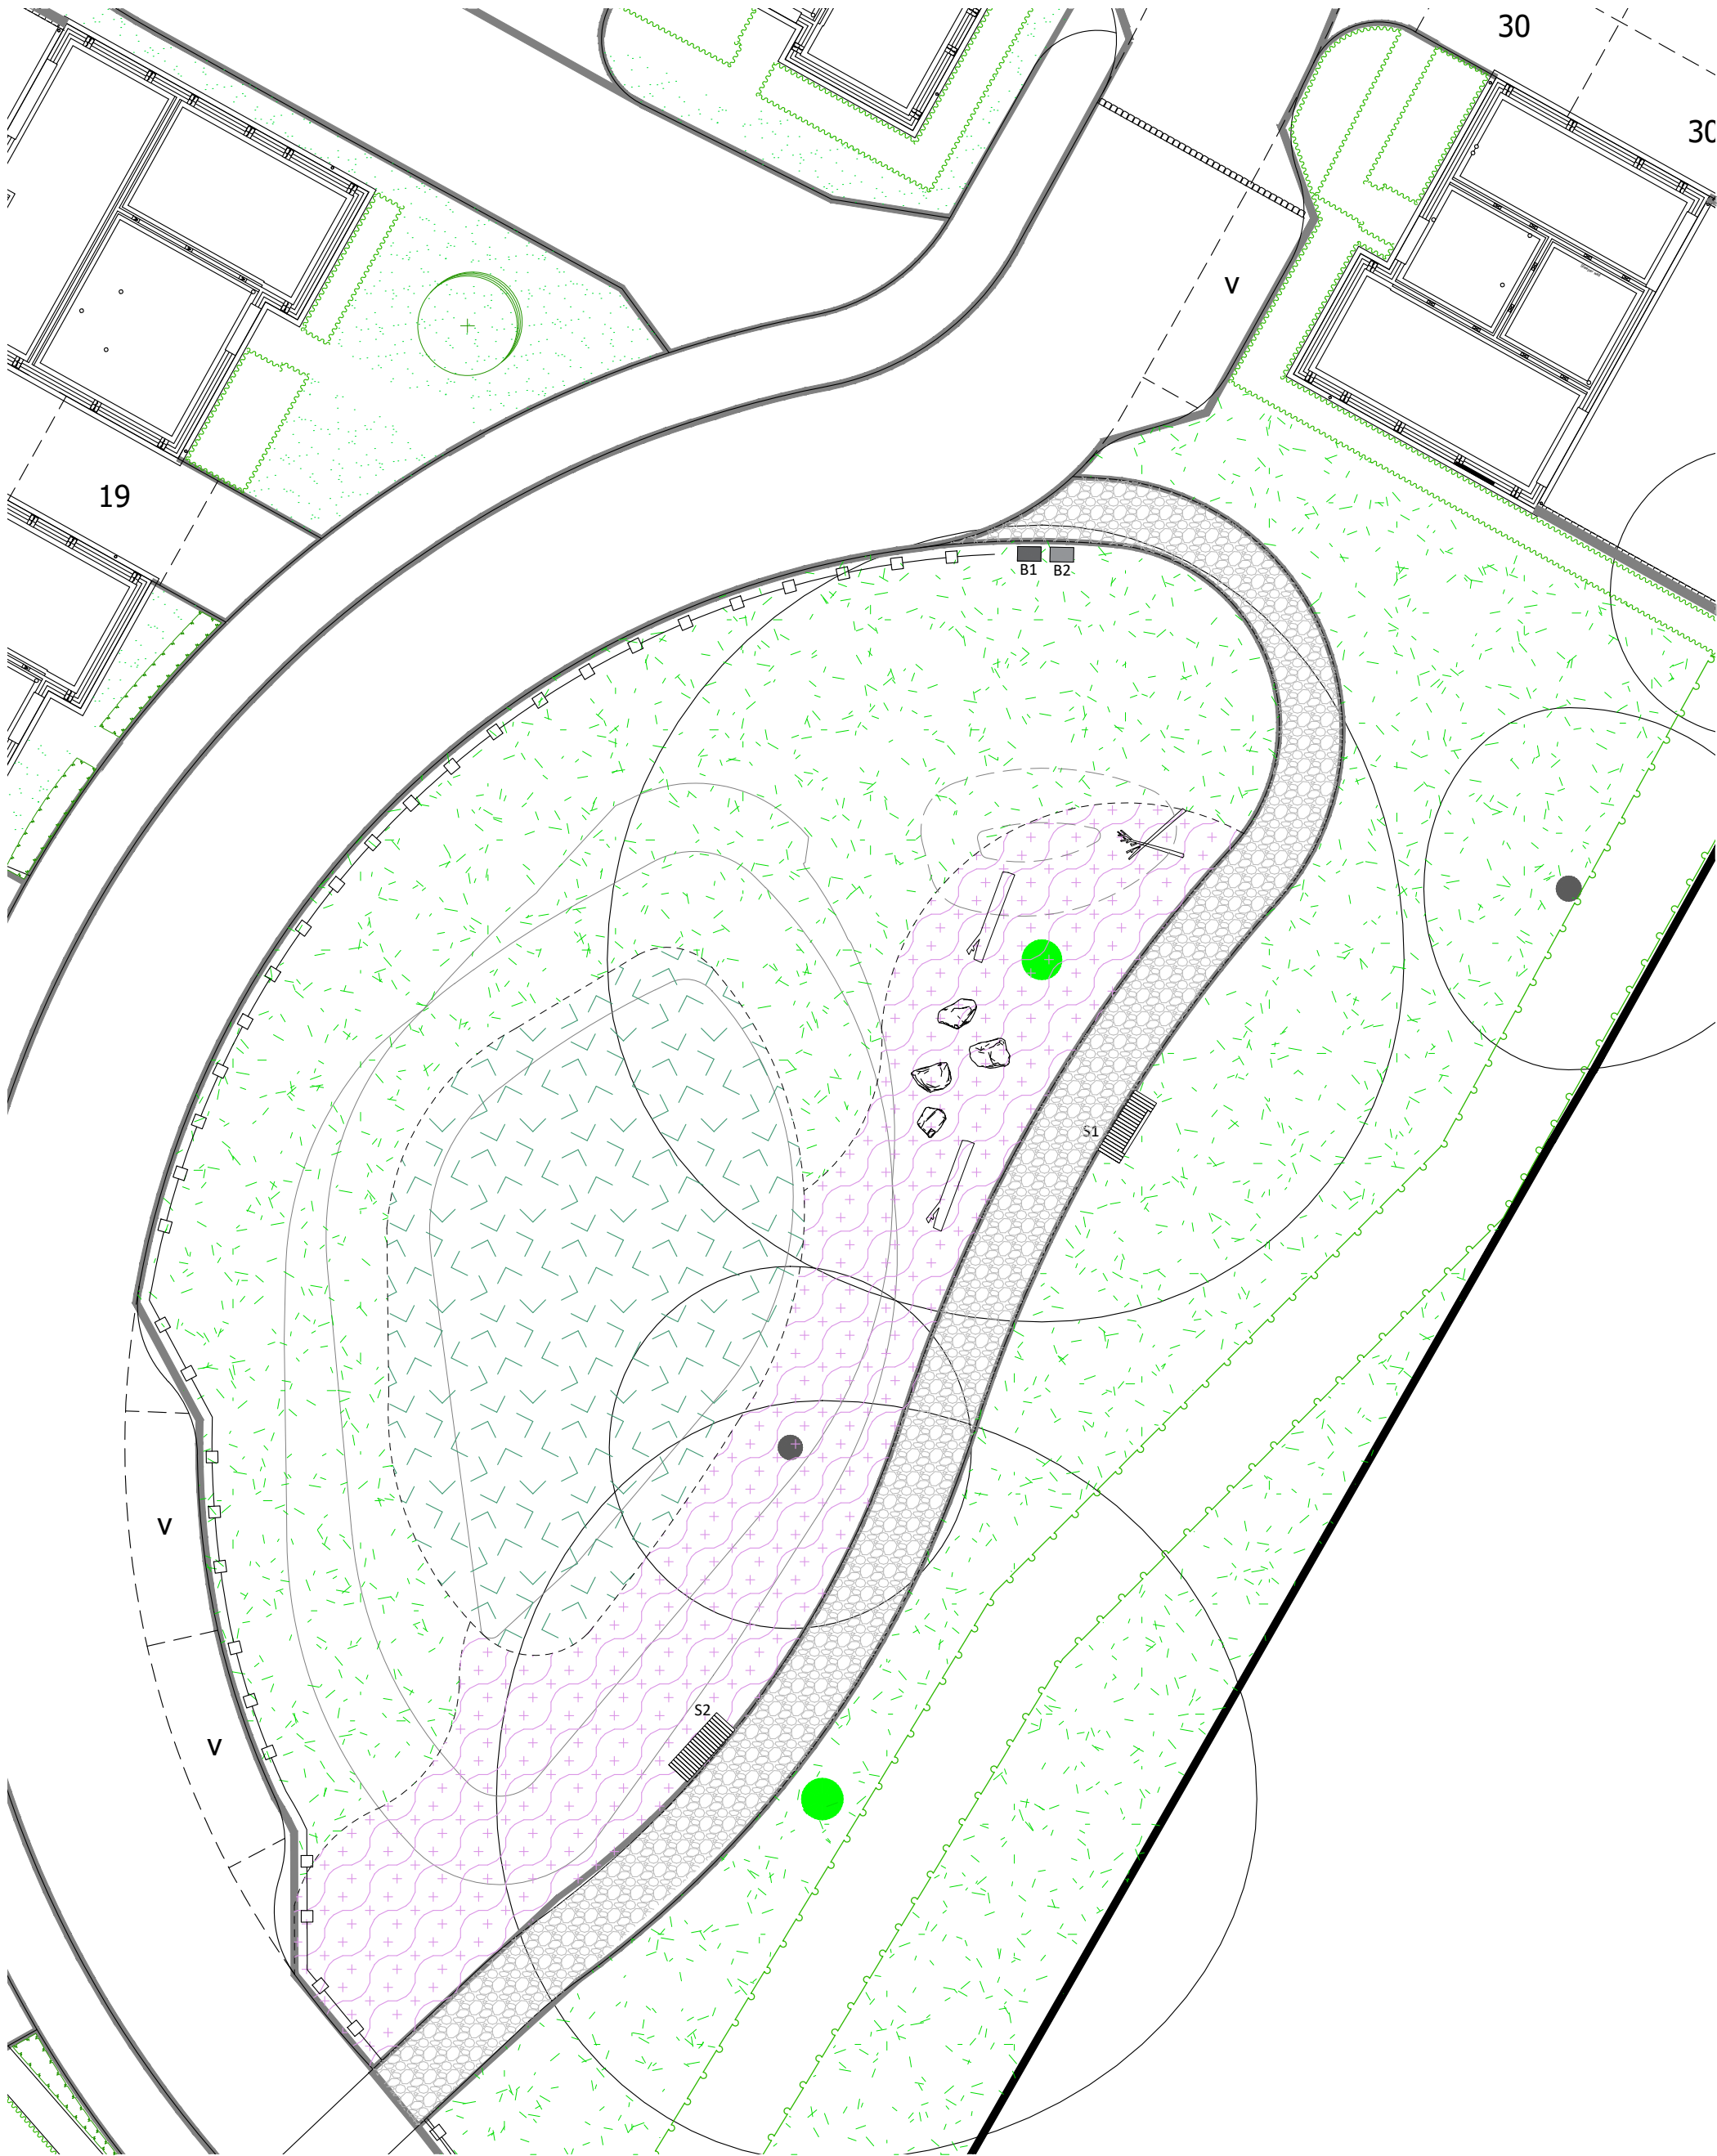

Legend

- Application Boundary
- EXISTING ELEMENTS
- Existing Tree
- PLANTING (Refer to 3173-APA-ZZ-00-PP-L-2000-2001)
- Proposed Tree
- Hedge
- Native Hedgerow
- Ornamental Shrubs
- Amenity Grass
EG22 Strong Lawn Grass Mixture by Emorsgate
Seeds or similar approved
- Woodland Meadow Planting
EW1 Woodland Mixture by Emorsgate Seeds or
similar approved
- Swale Meadow Planting
EM8 Meadow Mixture for Wetlands by Emorsgate
Seeds or similar approved
- Wildflower Meadow
EM2 EM2 Standard General Purpose Meadow
Mixture by Emorsgate Seeds or similar approved
- STREET FURNITURE
- S1 Seat 1 - 1950 x 700mm, straight Railroad Delta
bench with backrest by Furnitubes or equivalent
- S2 Seat 2 - 1950 x 700mm, straight Railroad Delta bench
without backrest by Furnitubes or equivalent
- B1/B2 Litter (B1) and recycling bin (B2) - 650 x 400 x 110 mm,
Ascot Litter Bin, black powder coated body and timber
cladded door by Bailey Streetscene or equivalent
- PLAY ELEMENT
- Glacial boulders, CED or equivalent
- Large tree log (use trunk from tree fell on site
whenever possible)
- Earth mounds
- MISCELLANEOUS
- Timber knee rail
- Self bound gravel to footpath, to engineers detail



Glacial boulders CED or equivalent



Large tree logs



Railroad delta bench with backrest by Furnitubes



Railroad delta bench with no backrest by Furnitubes



Ascot Litter Bin by Bailey Streetscene