




N G ARCHITECT

NICK GARDNER ARCHITECTURE
Oak Farm, Lewes Road
Danehill RH17 7HD

Tel. 07495121131
Email: ng@ngarchitect.com
Web: www.ngarchitect

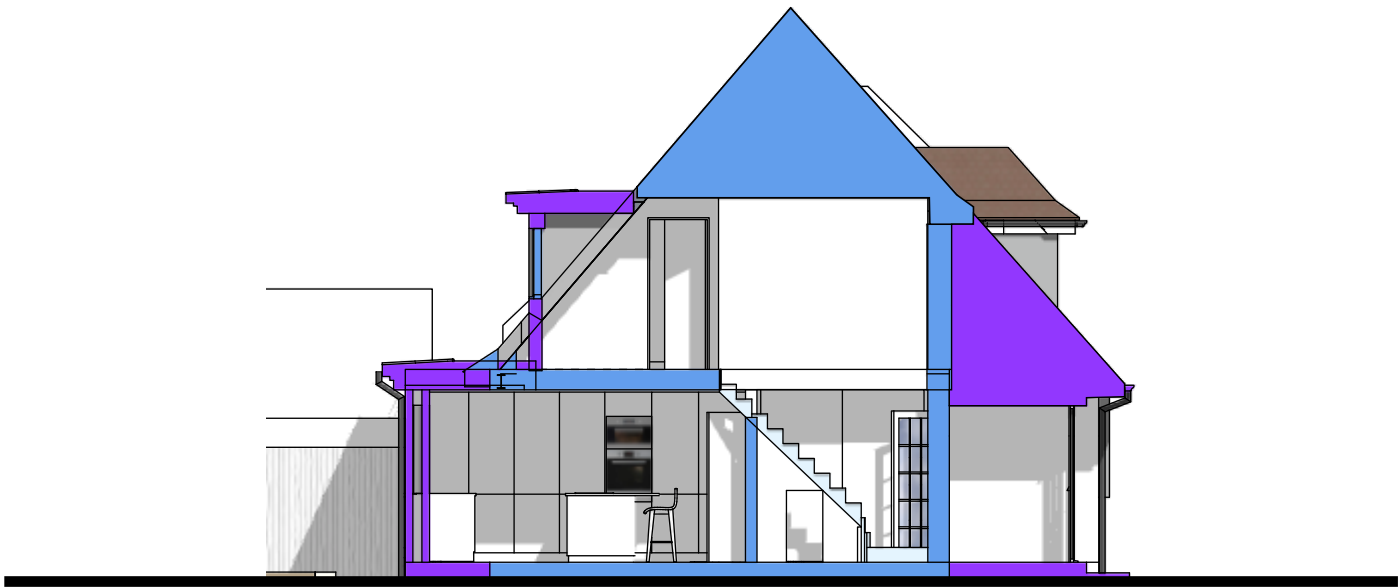

SECTION A:A

PROJECT
1 The Chestnuts
Summerhill Drive
Lindfield
RH16 2AS



SECTION B:B

No.1 No.2

REVISIONS		
	DATE	REMARKS
A	28-1-24	Bay window & dormer amended
B	28-11-24	Ex chimney removed
C	-	-
D	-	-
E	-	-

ISSUE PRINT @ SCALE
03-12-24 A3

1 Proposed Sections
PL.06 Scale 1:100



Proposed Sections

1087 3
PROJECT REF. STAGE

PL.06
DRAWING REF. DRG. No.