
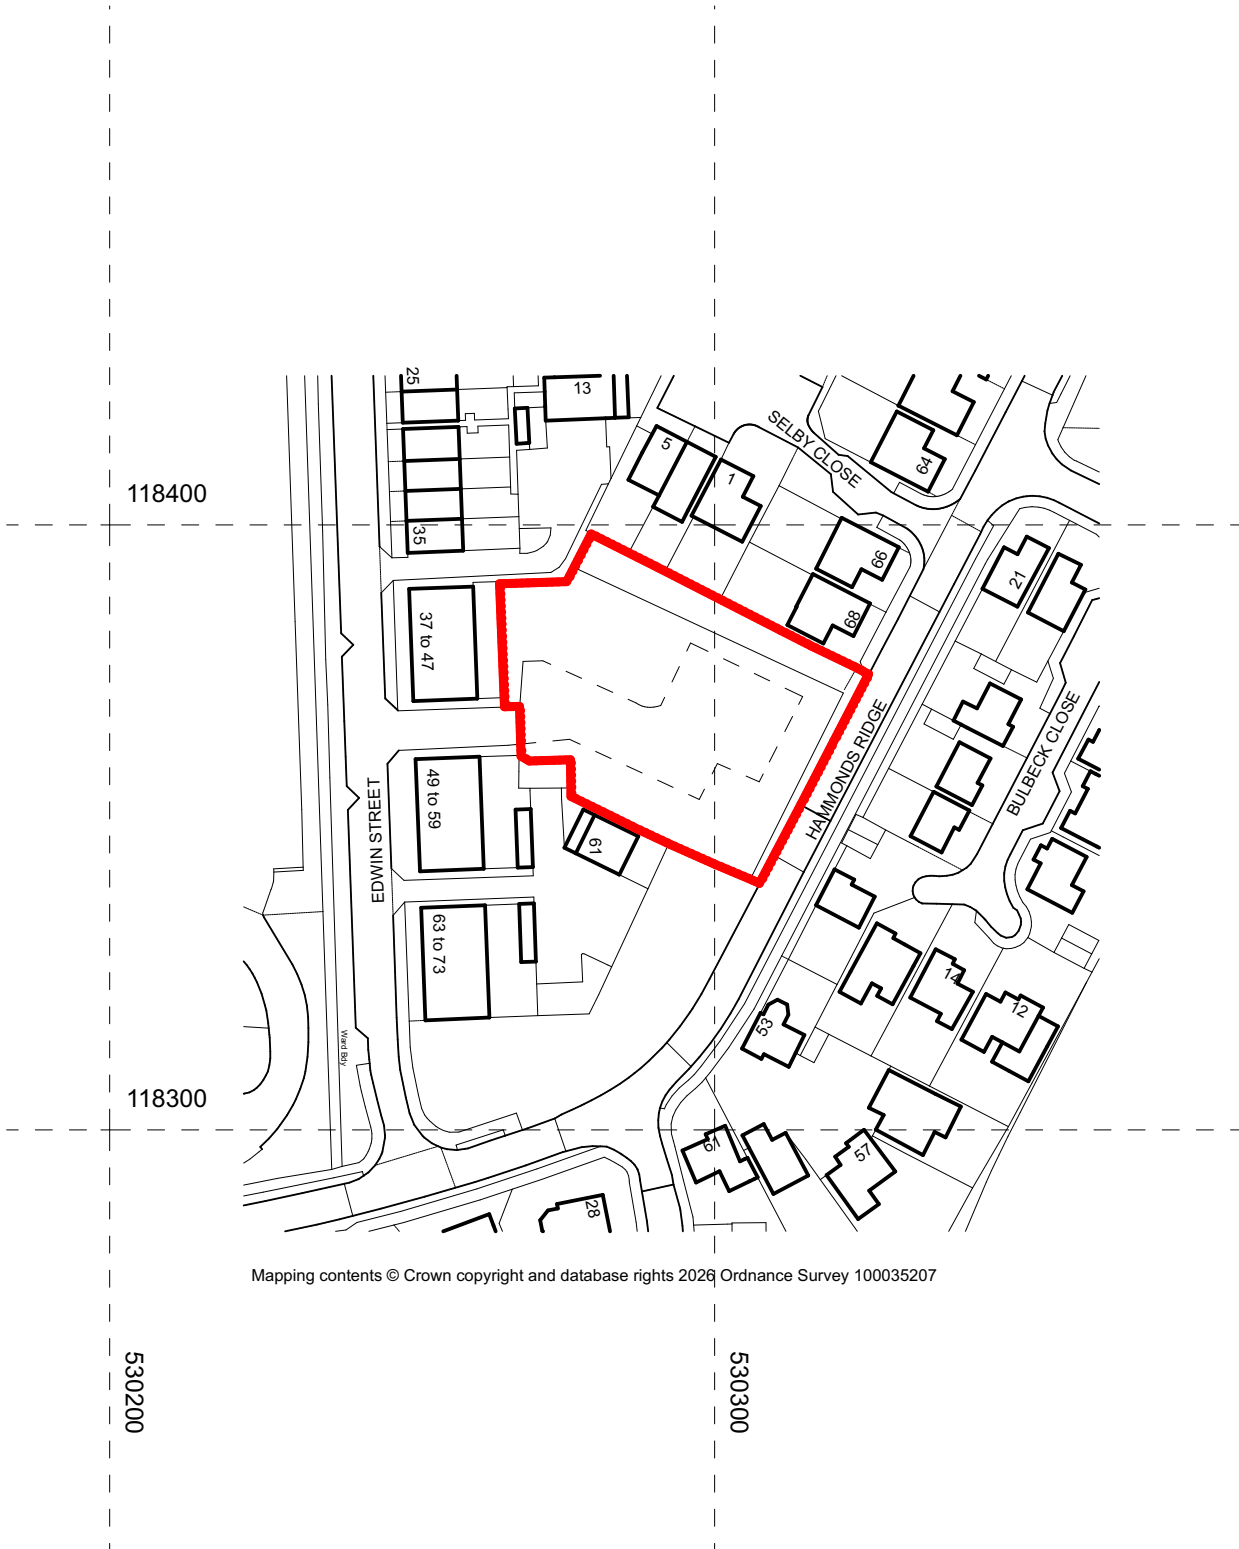
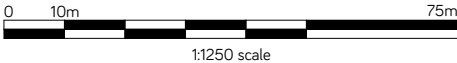


Do not scale from this drawing for the purpose of construction. Work to indicated dimensions only. This drawing is to be read in conjunction with other drawings in this series and all relevant consultants drawings and documentation where applicable. This drawing has been produced for the specific client and project identified below and is not intended for use by any other person or for any other purpose other than indicated on this drawing. © Datum Architects Ltd.

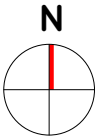

Client CROSS HOMES (LEWES) LTD		Title LOCATION PLAN		Status PLANNING	
 Delta House 16 Bridge Rd Haywards Heath RH16 1AU Tel: 01444 717950 office@datum-architects.co.uk	Project HAMMONDS RIDGE, BURGESS HILL, RH15 9HT		Date of Issue 05/08/2026		PROJECT - STAGE - DRAWING - REVISION DA2603-P-01
			Scale 1:1250 @ A4		