



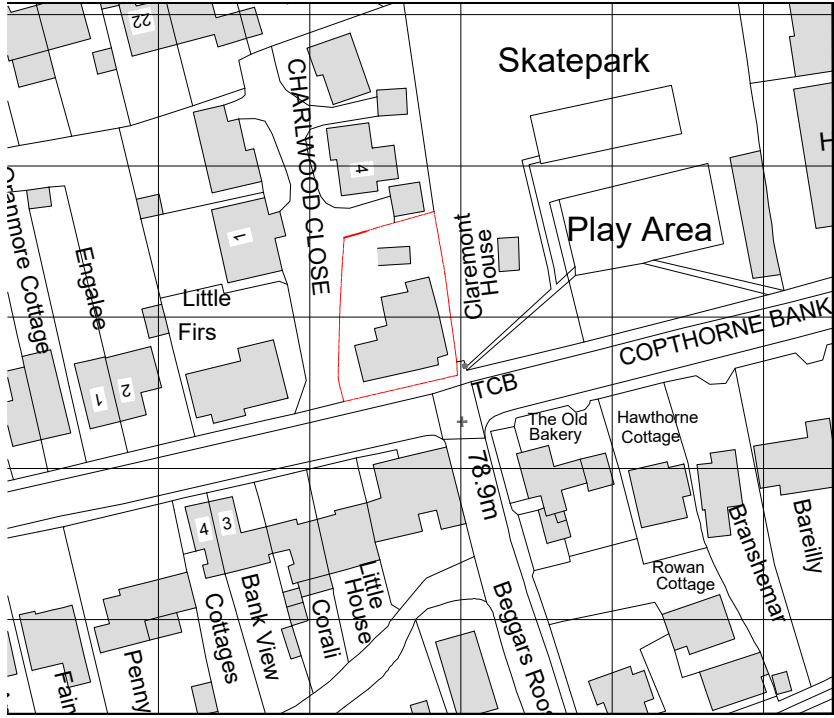

1

EXISTING LOCATION PLAN
SCALE 1:1250

0 10 20 30 40 50m

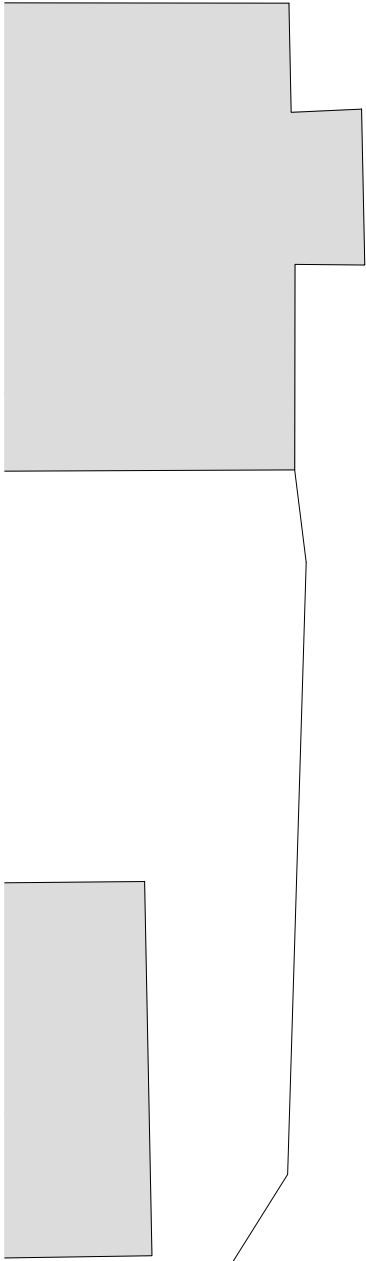

2

EXISTING SITE BLOCK PLAN
SCALE 1:200

0 5m 10m



EXISTING

REVISIONS

STATUS		PROJECT	
EXISTING		CLAREMONT, COPTHORNE BANK	
		TITLE	
		EXISTING SITE LOCATION & BLOCK PLAN	
SCALE	DATE	DRAWING NUMBER	REV
1:1250	2024.11.05	001	*
1:200			

VICTORIA MUSTARD ARCHITECT
135 Crawley Down Road, Felbridge, East Grinstead RH19 2PS
Mob 07779 245 093 vicki@victoriarmustardarchitects.com