

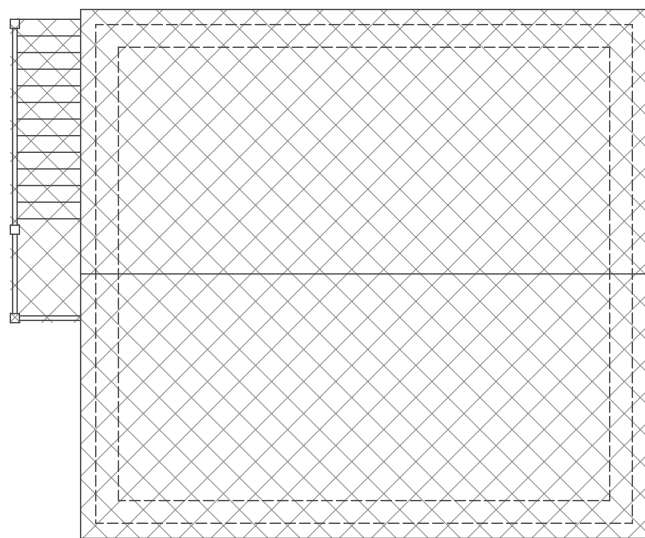


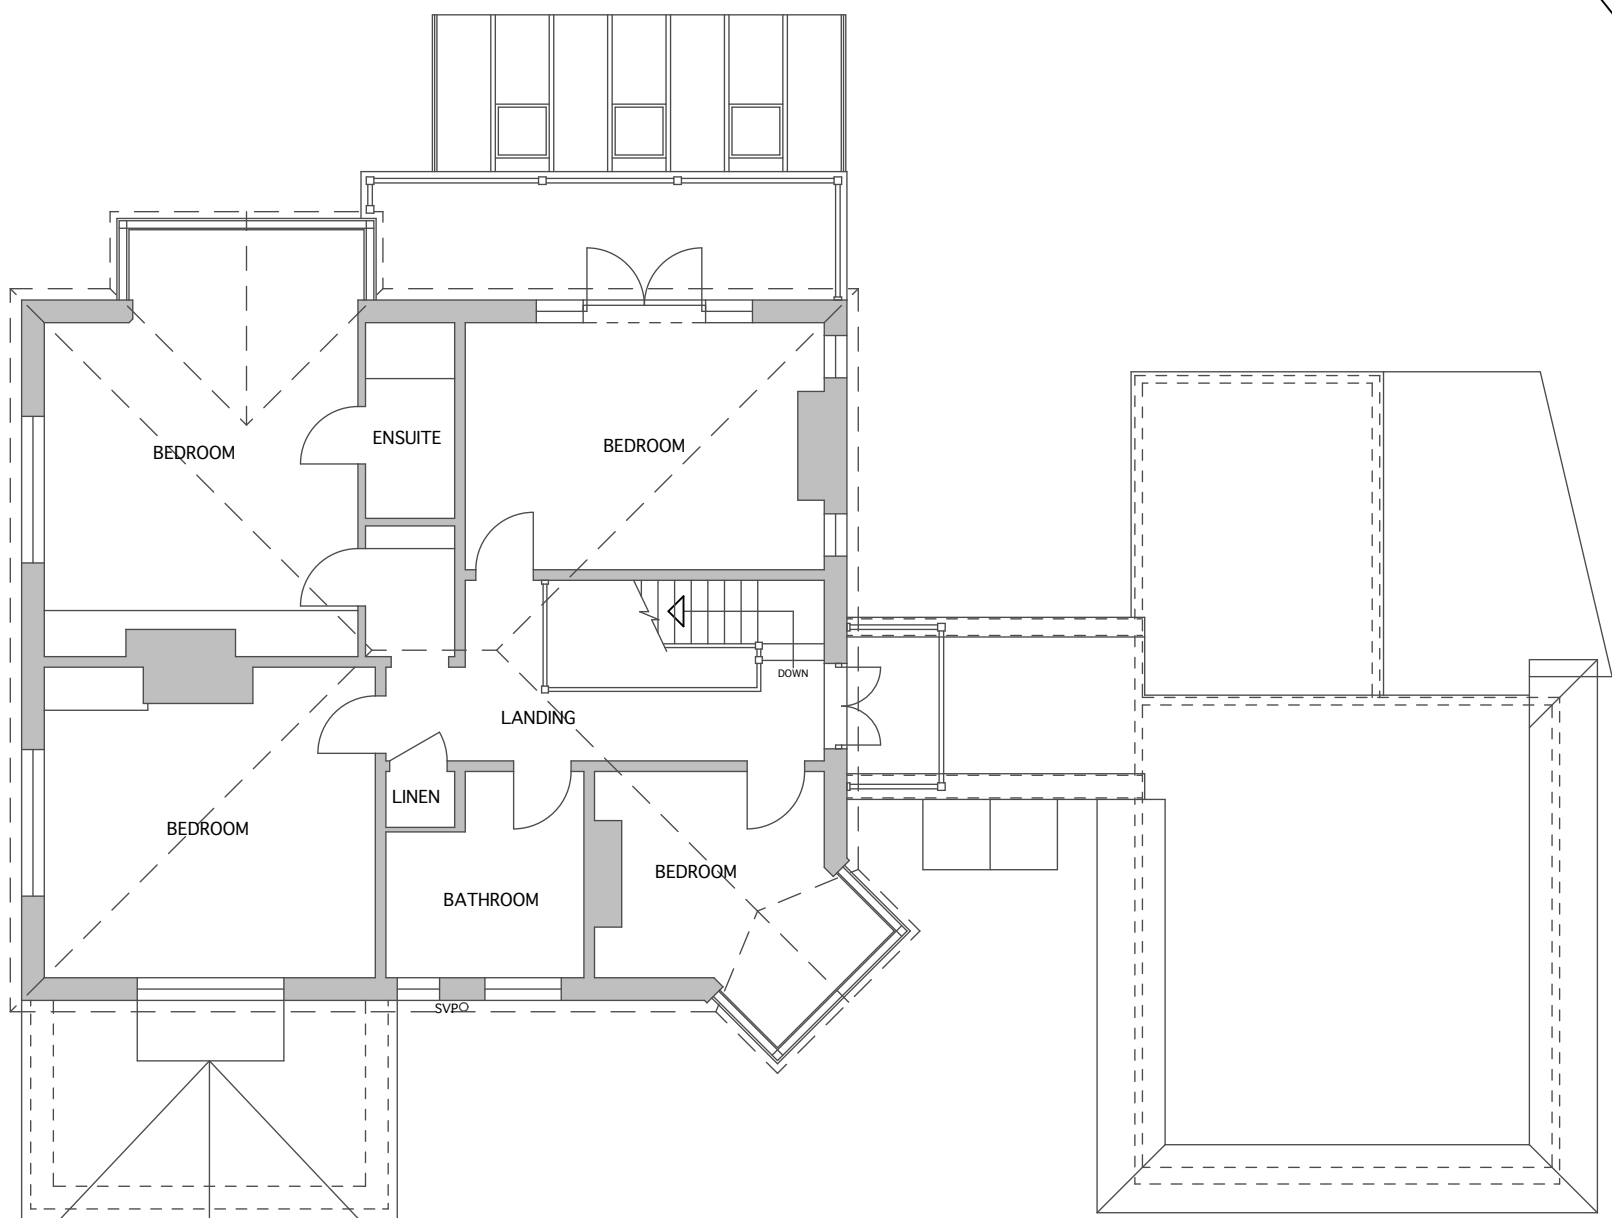

Hatching indicates new garage
and extended driveway approved
under MSDC Ref: DM/24/1995

FIRST FLOOR/ROOF PLAN 1:100

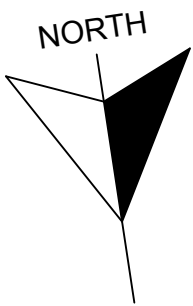