


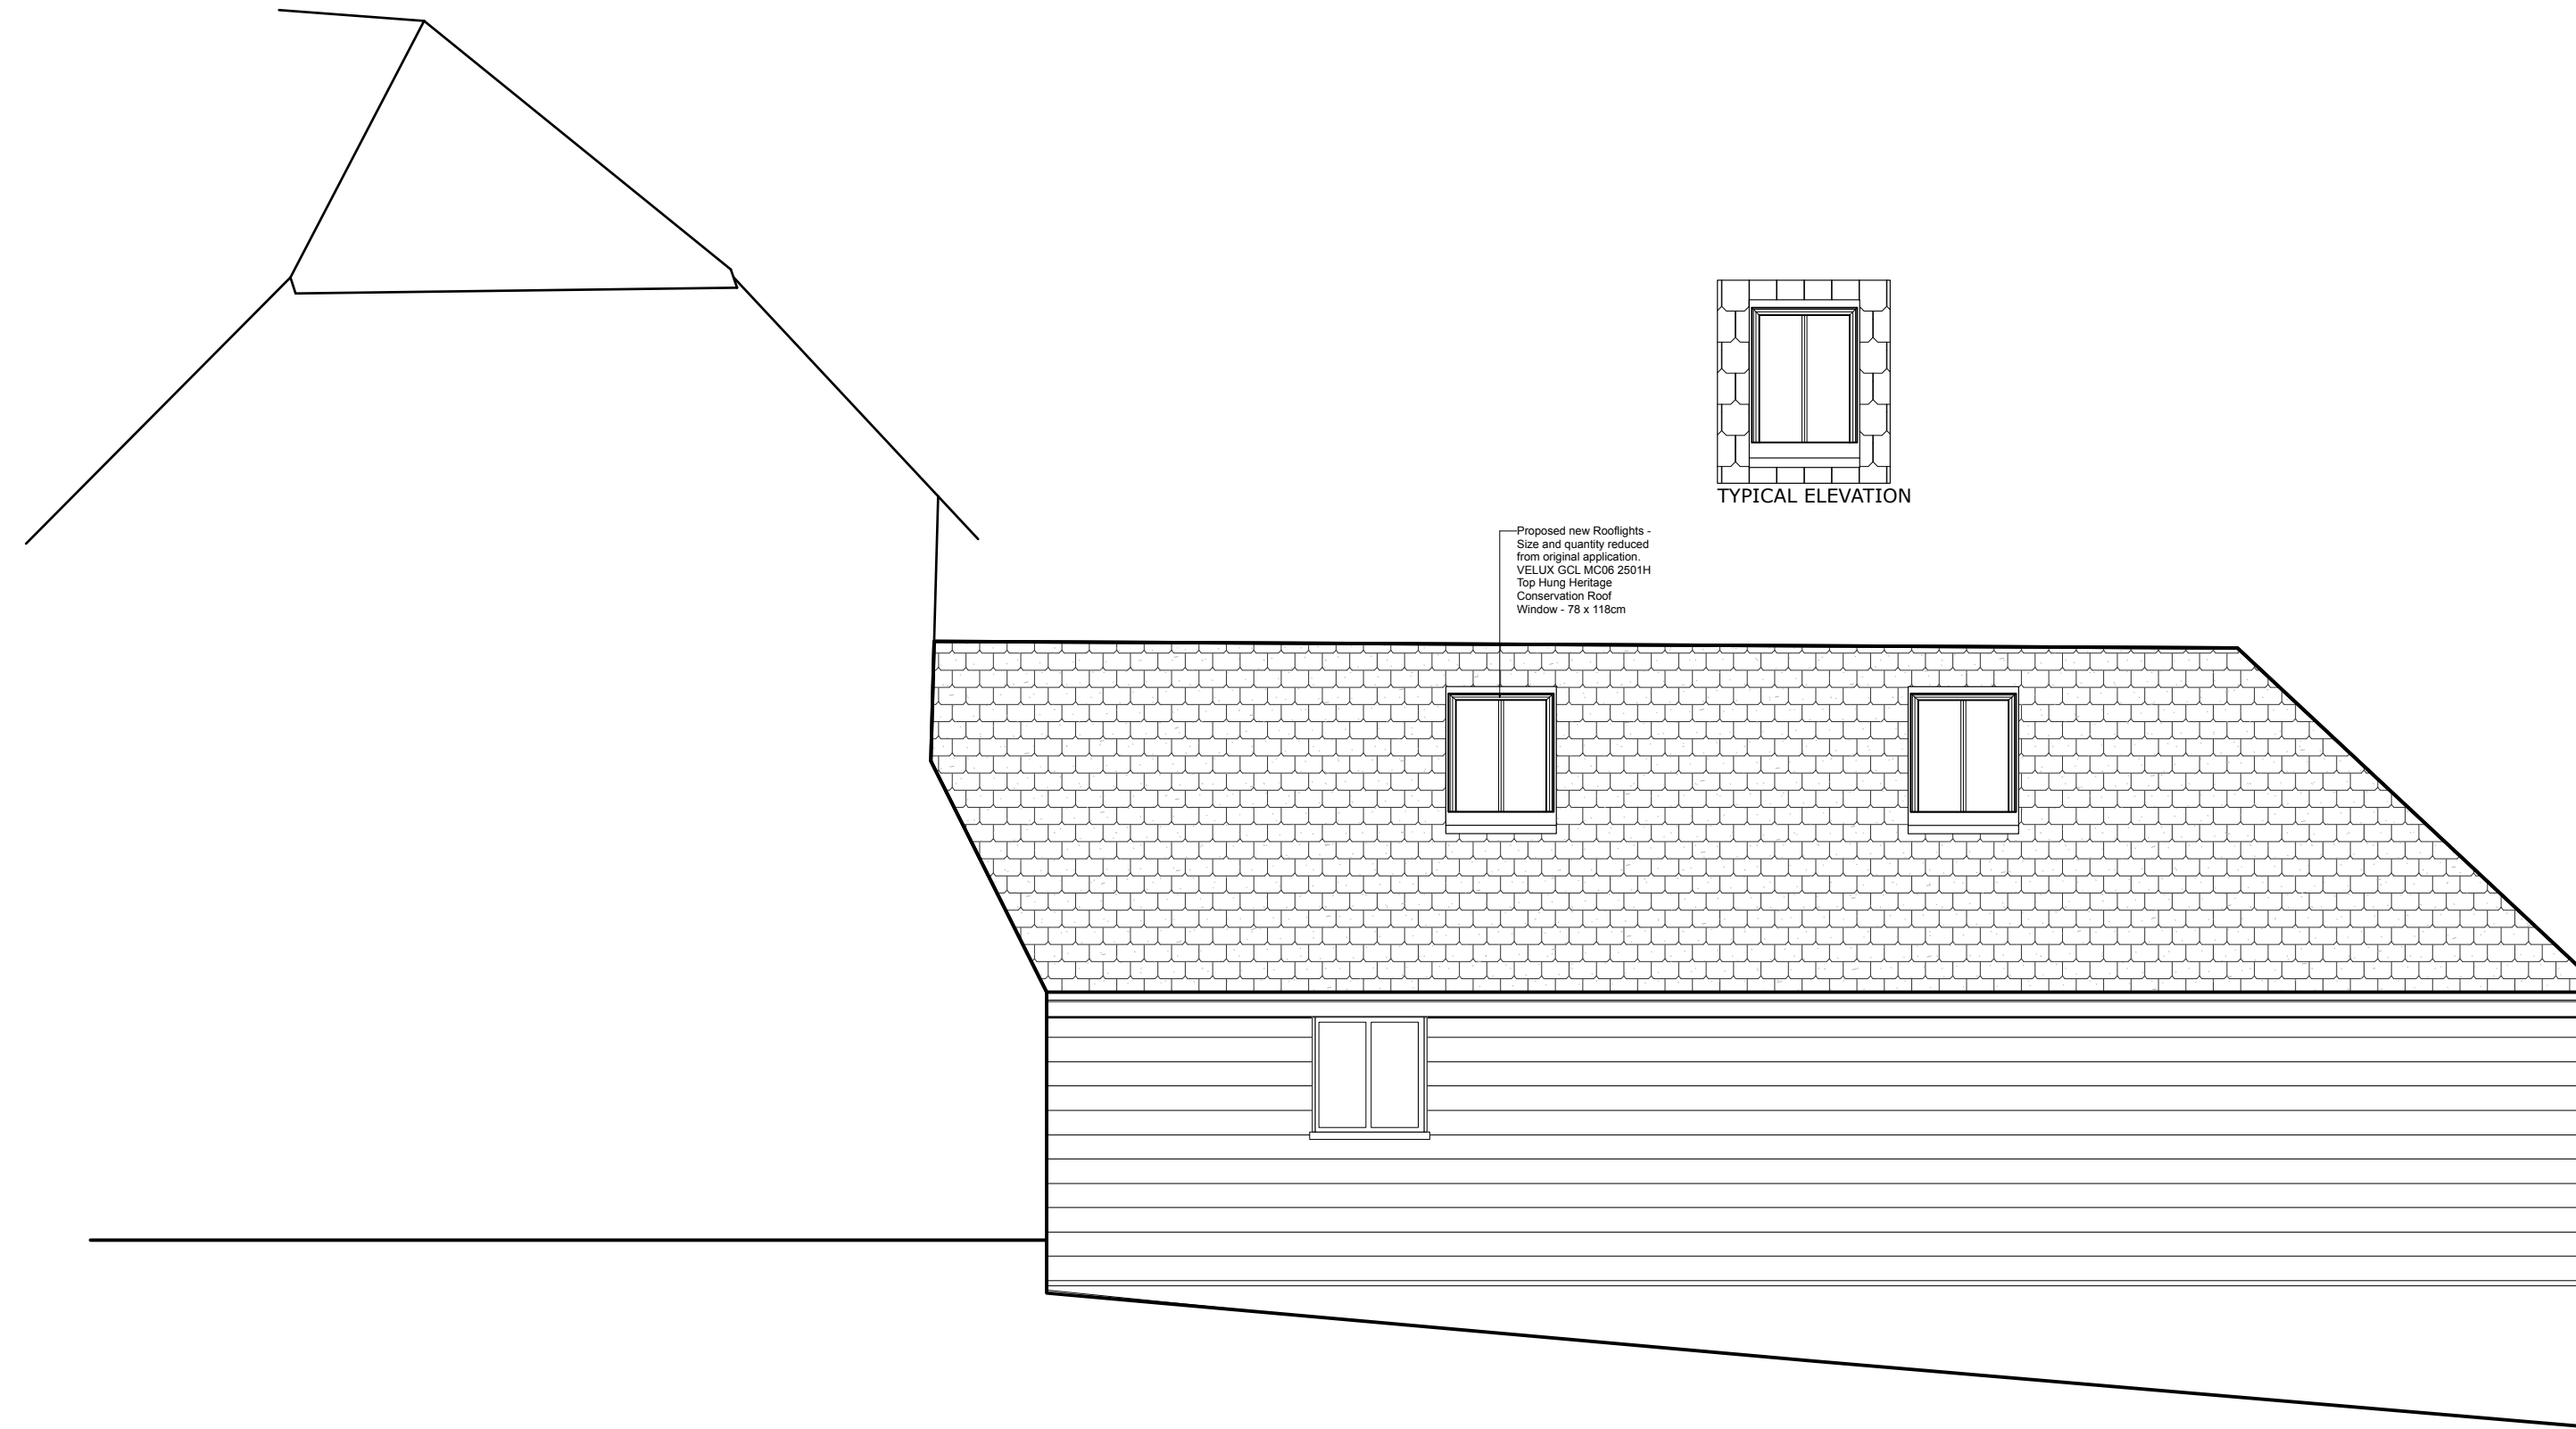

1 Elevation Showing Proposed Roof Lights
Scale: 1:50