



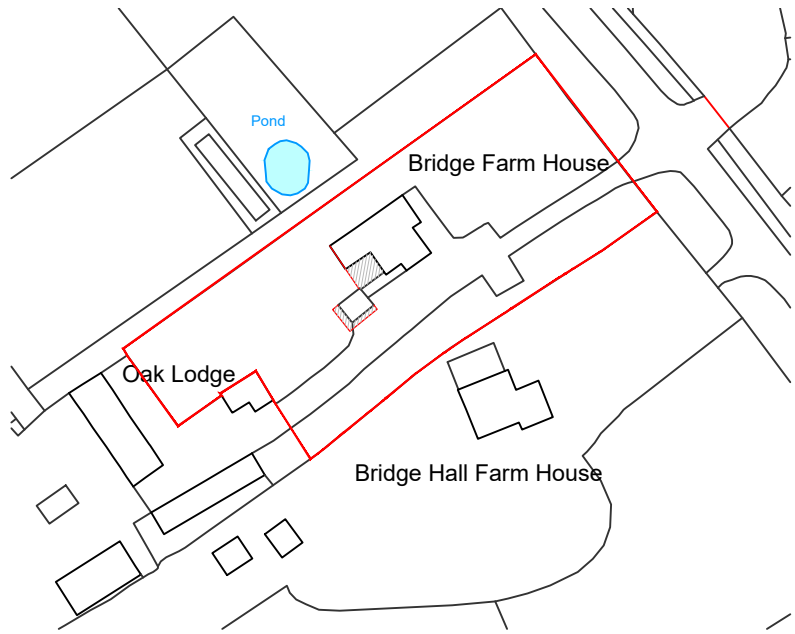

SITE LOCATION PLAN - AS PROPOSED
SCALE @ 1:1250 ON AN A1 SHEET

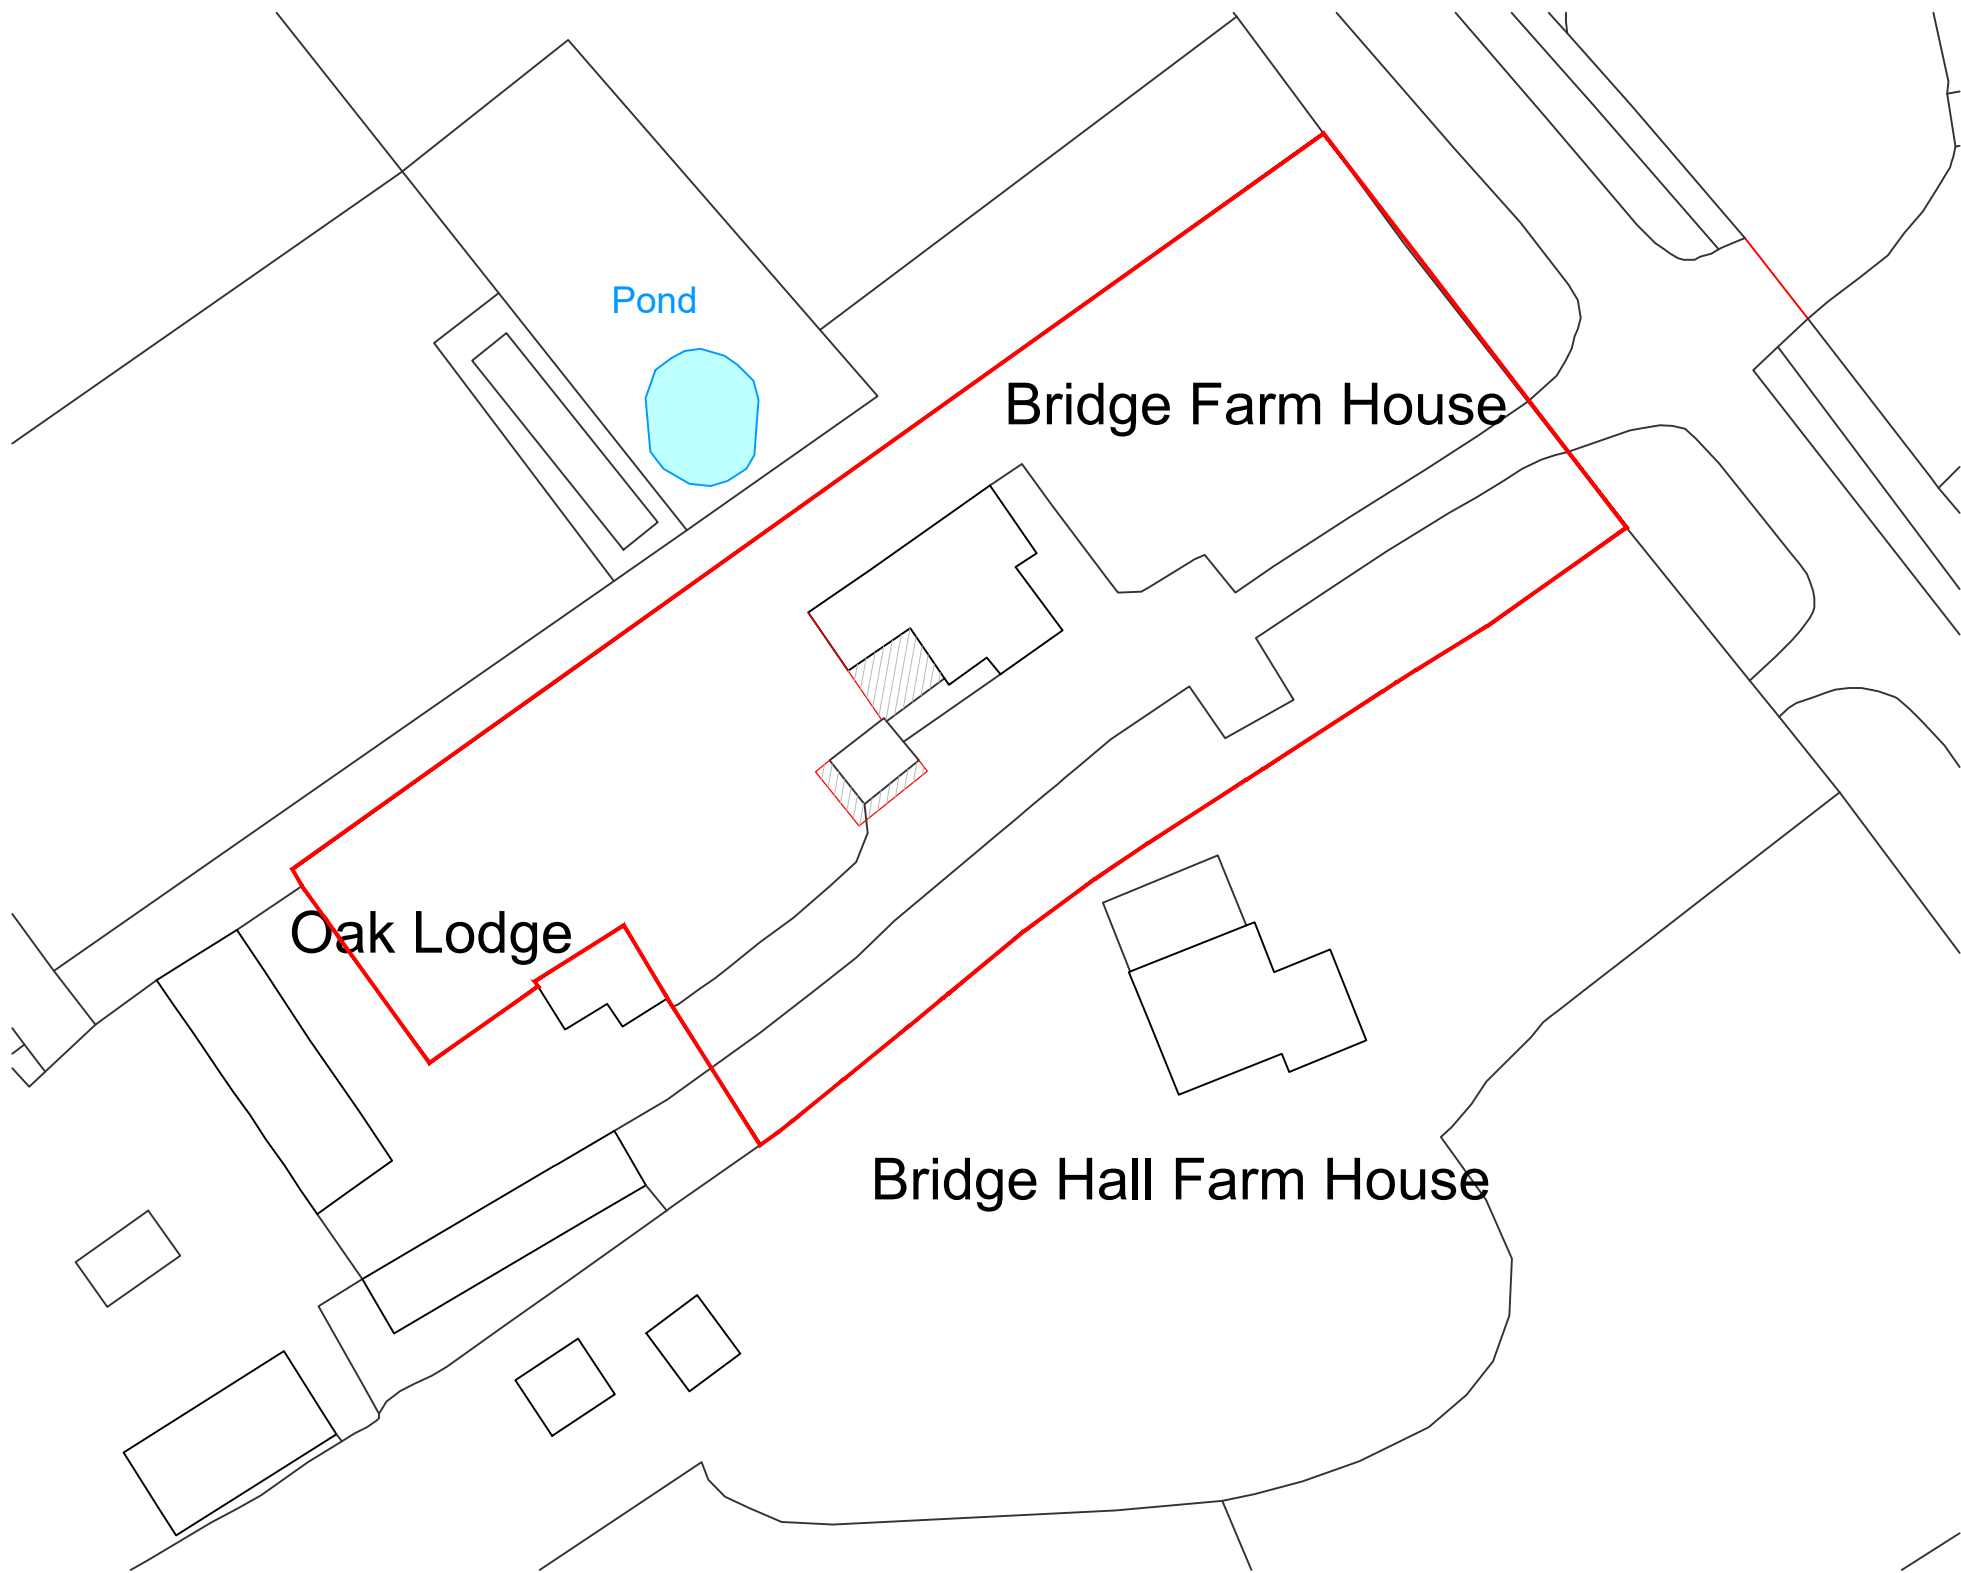

Ordnance Survey, (c) Crown Copyright 2025. All rights reserved. Licence number 100022432

SITE BLOCK PLAN - AS PROPOSED
SCALE @ 1:500 ON AN A1 SHEET

REV.	DATE.	BY.	AMENDMENT.		CHK.
PLANNING					
gould baxter 2 Lucastes Mews, Paddockhall Road, Haywards Heath, West Sussex, RH16 1HE (01444) 452604 hh@gouldbaxter.co.uk www.gouldbaxter.co.uk					
NOTES: DO NOT SCALE OFF THIS DRAWING UNLESS FOR PLANNING PURPOSES. CHECK ALL DIMENSIONS ON SITE BEFORE ANY WORK IS COMMENCED. ALL GOODS MATERIALS AND WORKMANSHIP MUST CONFORM WITH CURRENT BUILDING REGULATIONS, BRITISH STANDARDS AND CODES OF PRACTICE. COPYRIGHT OF THIS DRAWING IS RETAINED BY GOULD PROPERTY CONSULTANTS LLP T/A GOULD-BAXTER AND IT MUST NOT BE REPRODUCED WITHOUT WRITTEN CONSENT.					
CLIENT: Mr & Mrs Collins					
PROJECT: Bridge Farm House Cuckfield Road Burgess Hill RH15 8RE					
DRAWING: Site Location and Block Plan As Proposed					
DATE: 08.07.2025		SCALE AT A1: Varies		DRAWN BY: AE CHECKED BY: *	
JOB NO. GH926		DRAWING NO. PL.10		REV. .	