


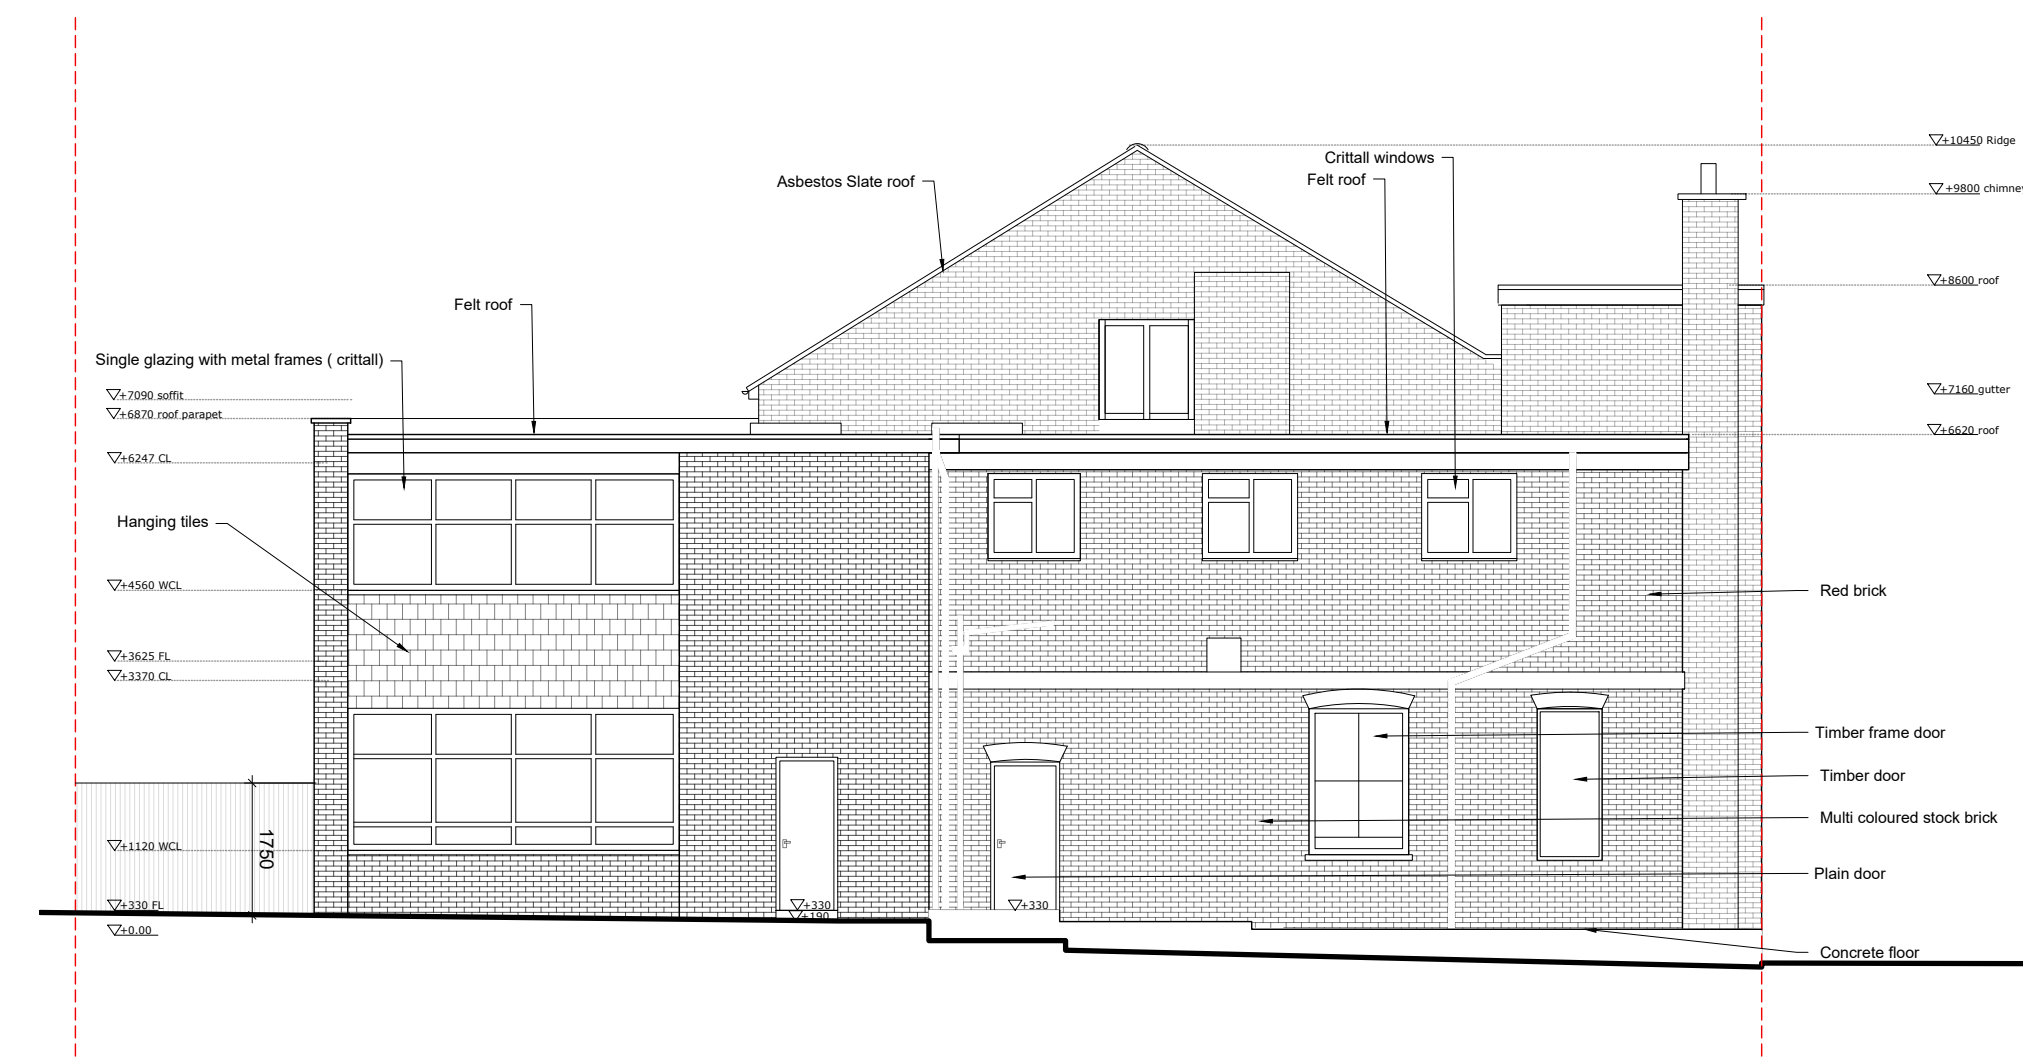

South (Front) Elevation 1:100




North (Rear) Elevation 1:100




East (Side) Elevation 1:100

NOTES:

1. All dimensions are in mm and must be checked on site.
2. Drawings are to be read in conjunction with accompanying documents.
3. Any errors or inaccuracies should be brought to the attention of Grumitt Wade Mason.

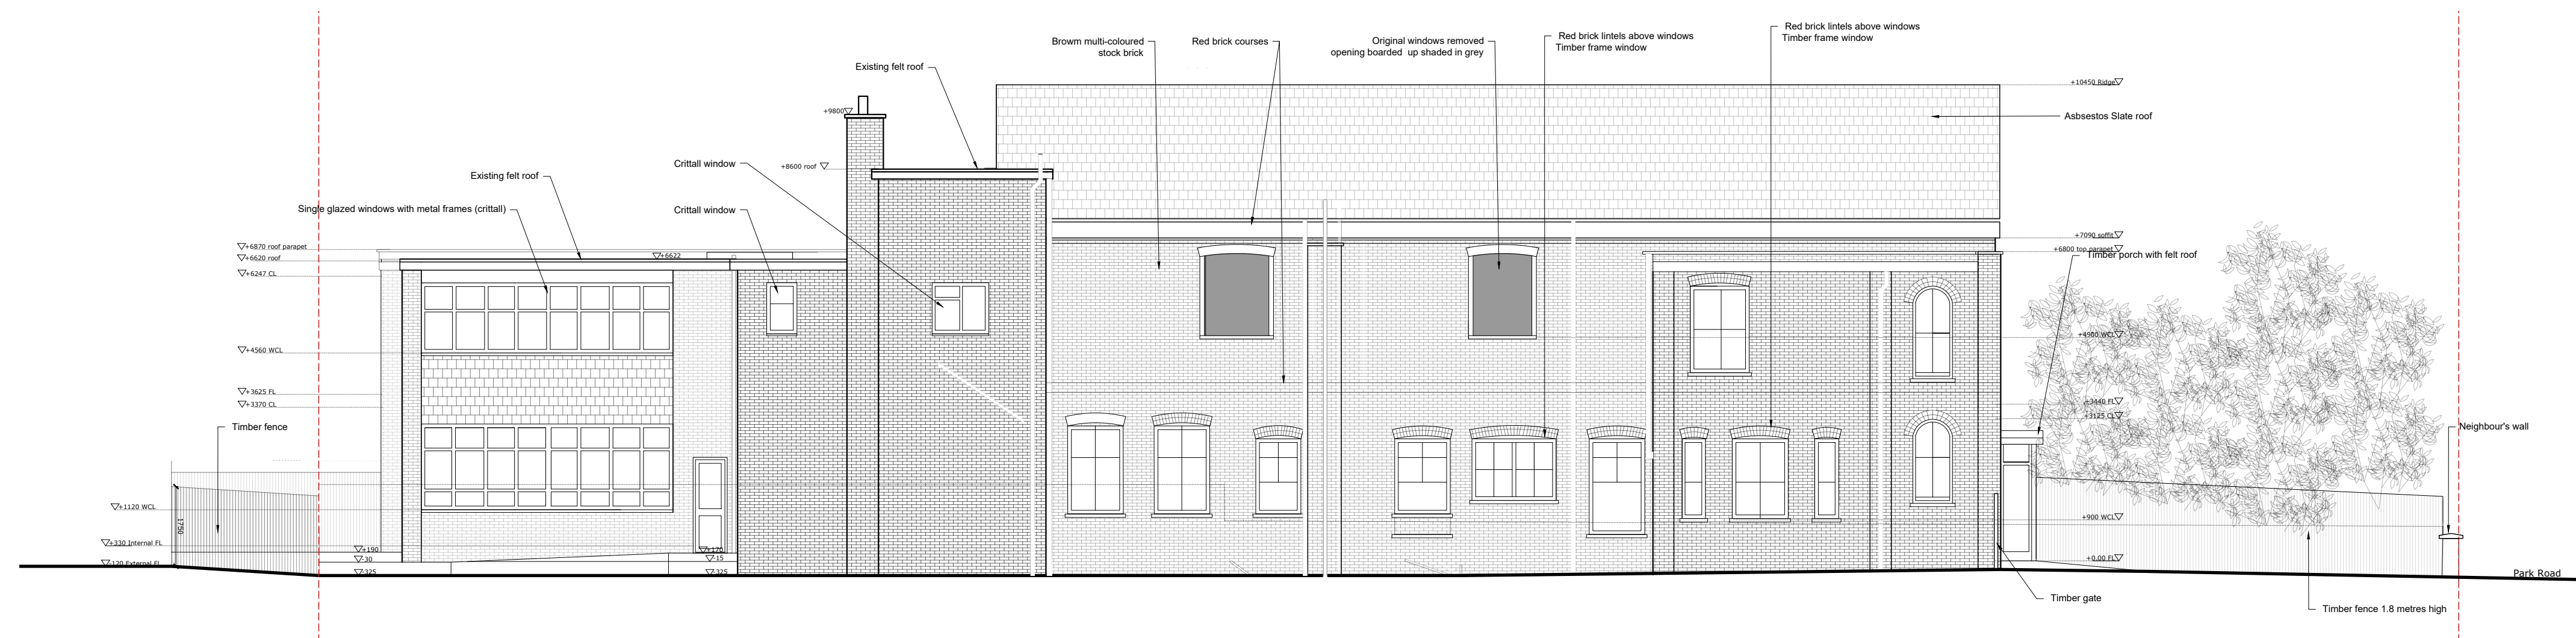

West (Side) Elevation 1:100

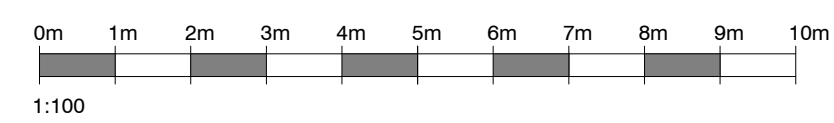

Contact Information Unit 3, Tungsten Building, George Street, Portlisle, Brighton, BN41 1RA		Tel: 01273 410836 Email: mark@grumitwademan.com	
			
grumitwademan chartered surveyors & architects		RIBA	

Client Name Park Centre Burgess Hill CIO	
Address 60 Park Road, Burgess Hill RH15 8ET	

Drawing Title Existing Elevations	
Drawing Reference DT/PARKCENTRE60/05	
Date 14/10/25	

Scale	Paper	Drawn By	Revision	Direction
1: 100	A1	DT	5	