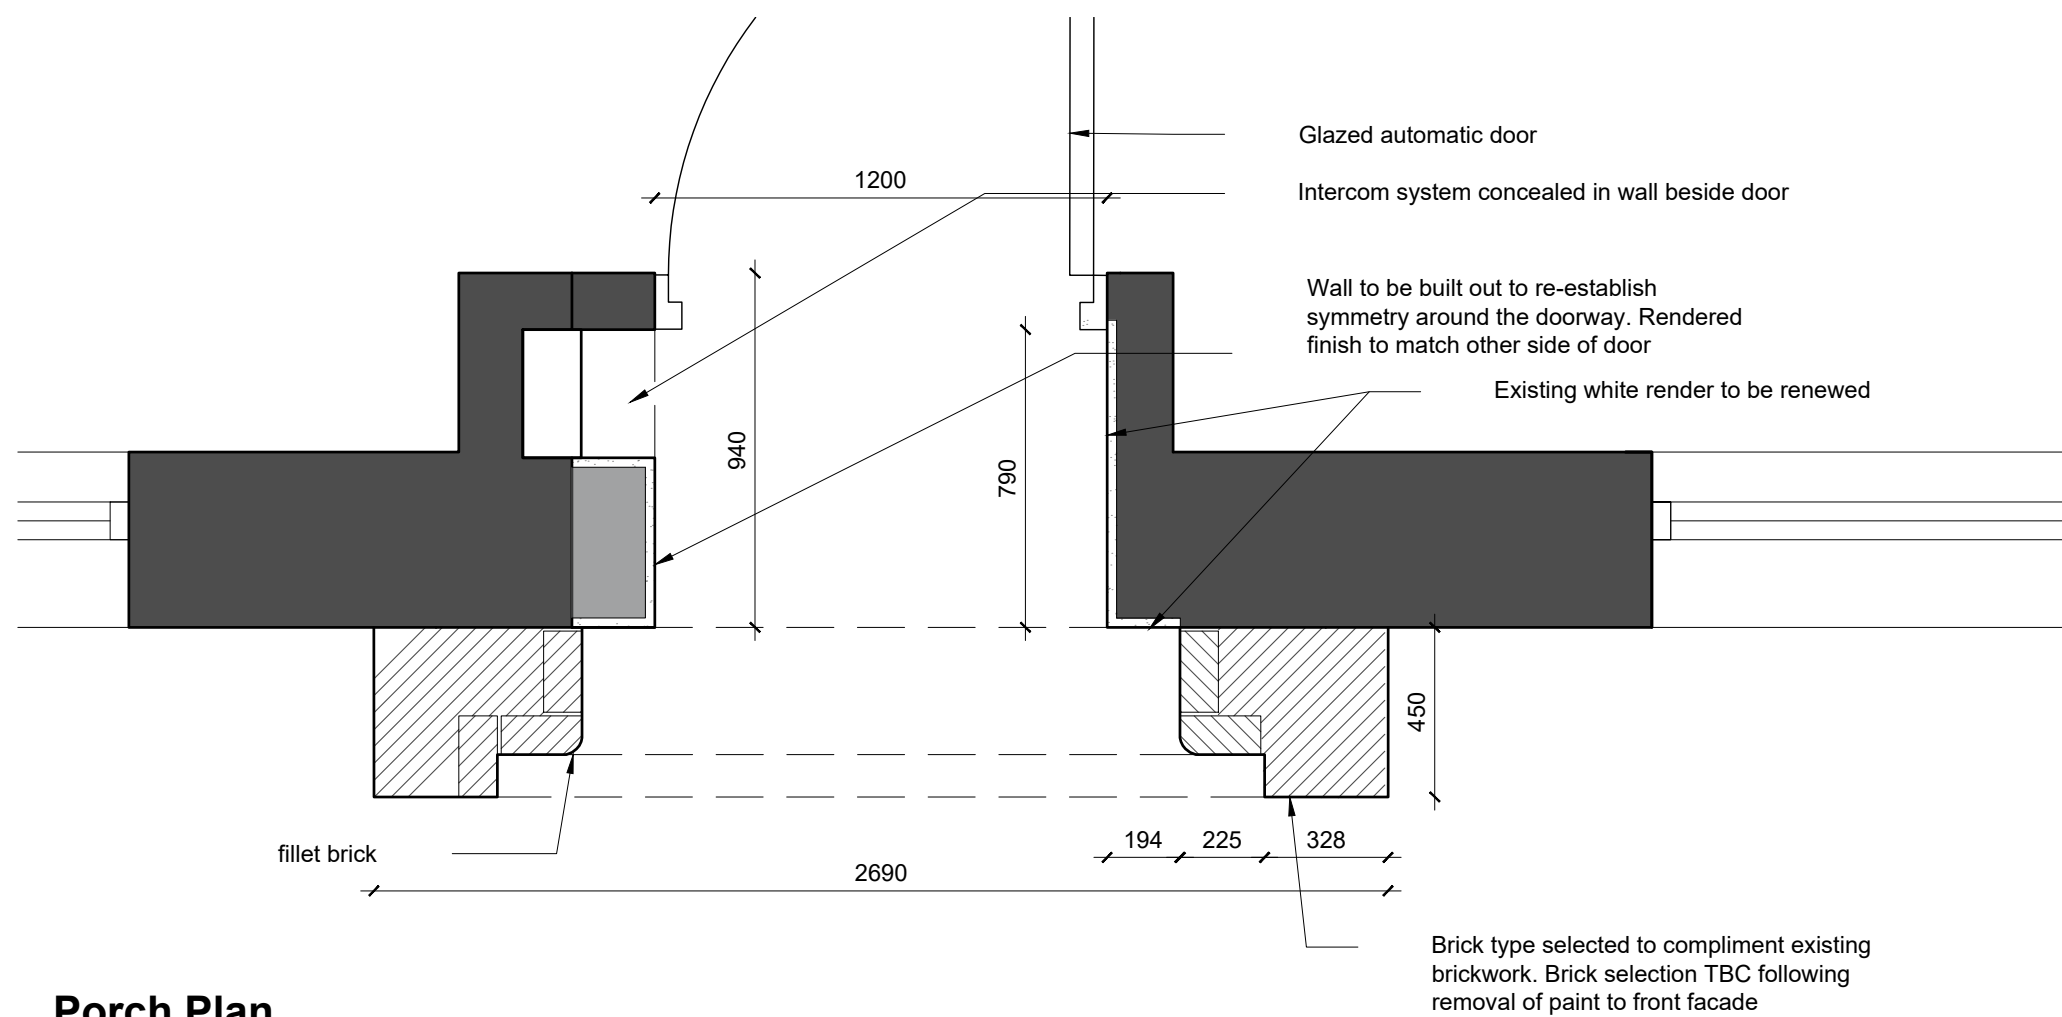
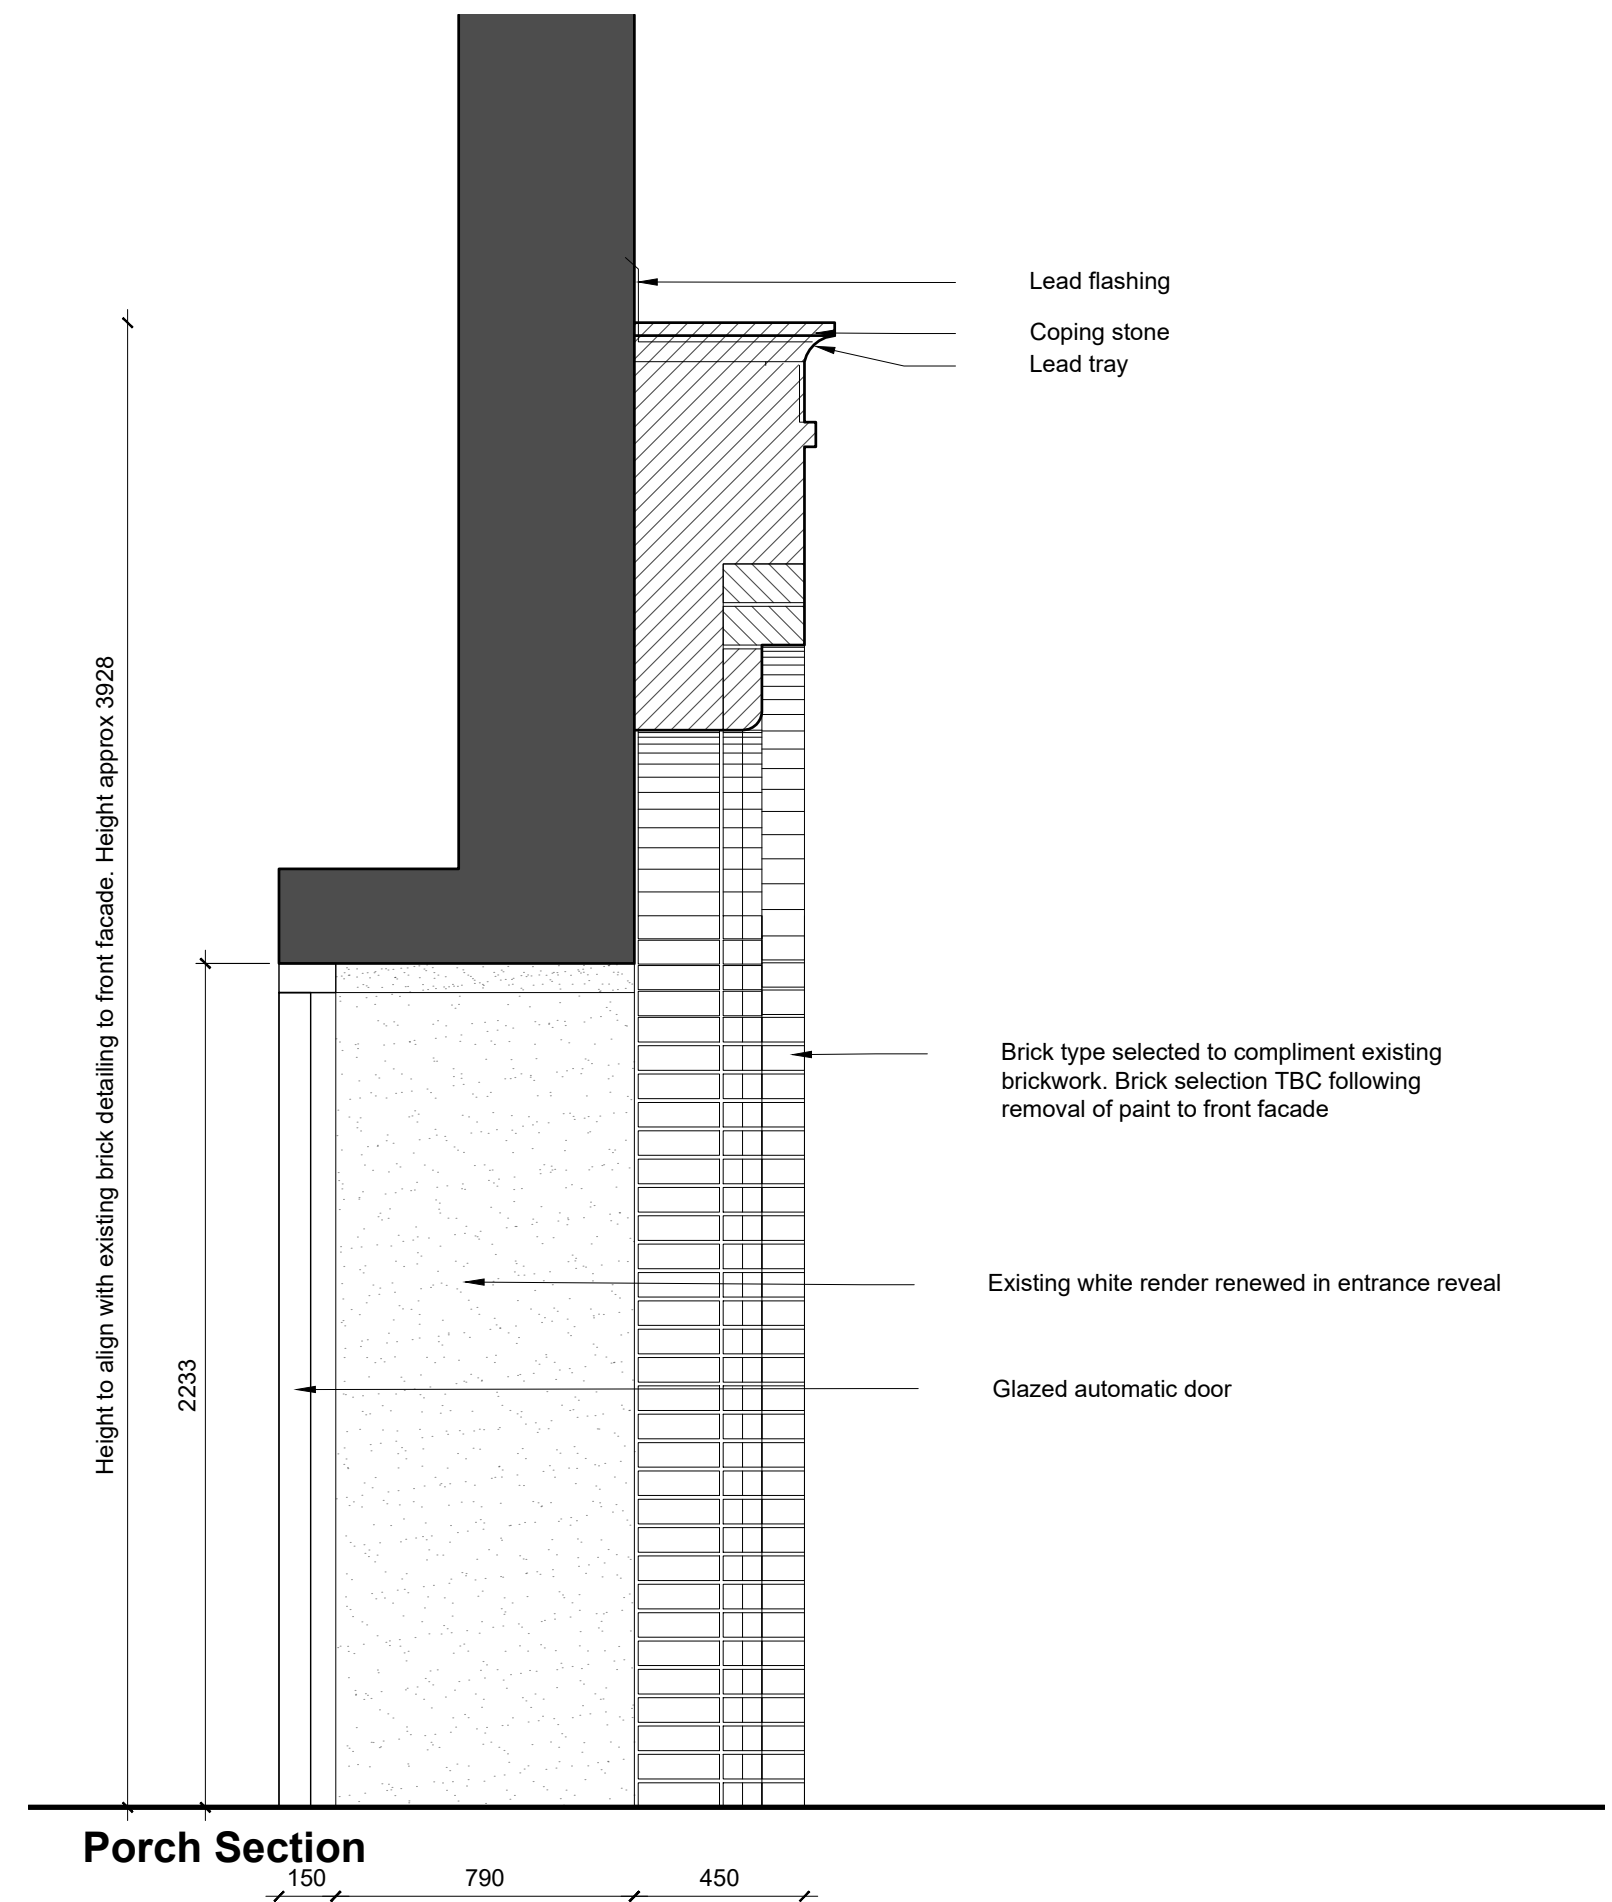
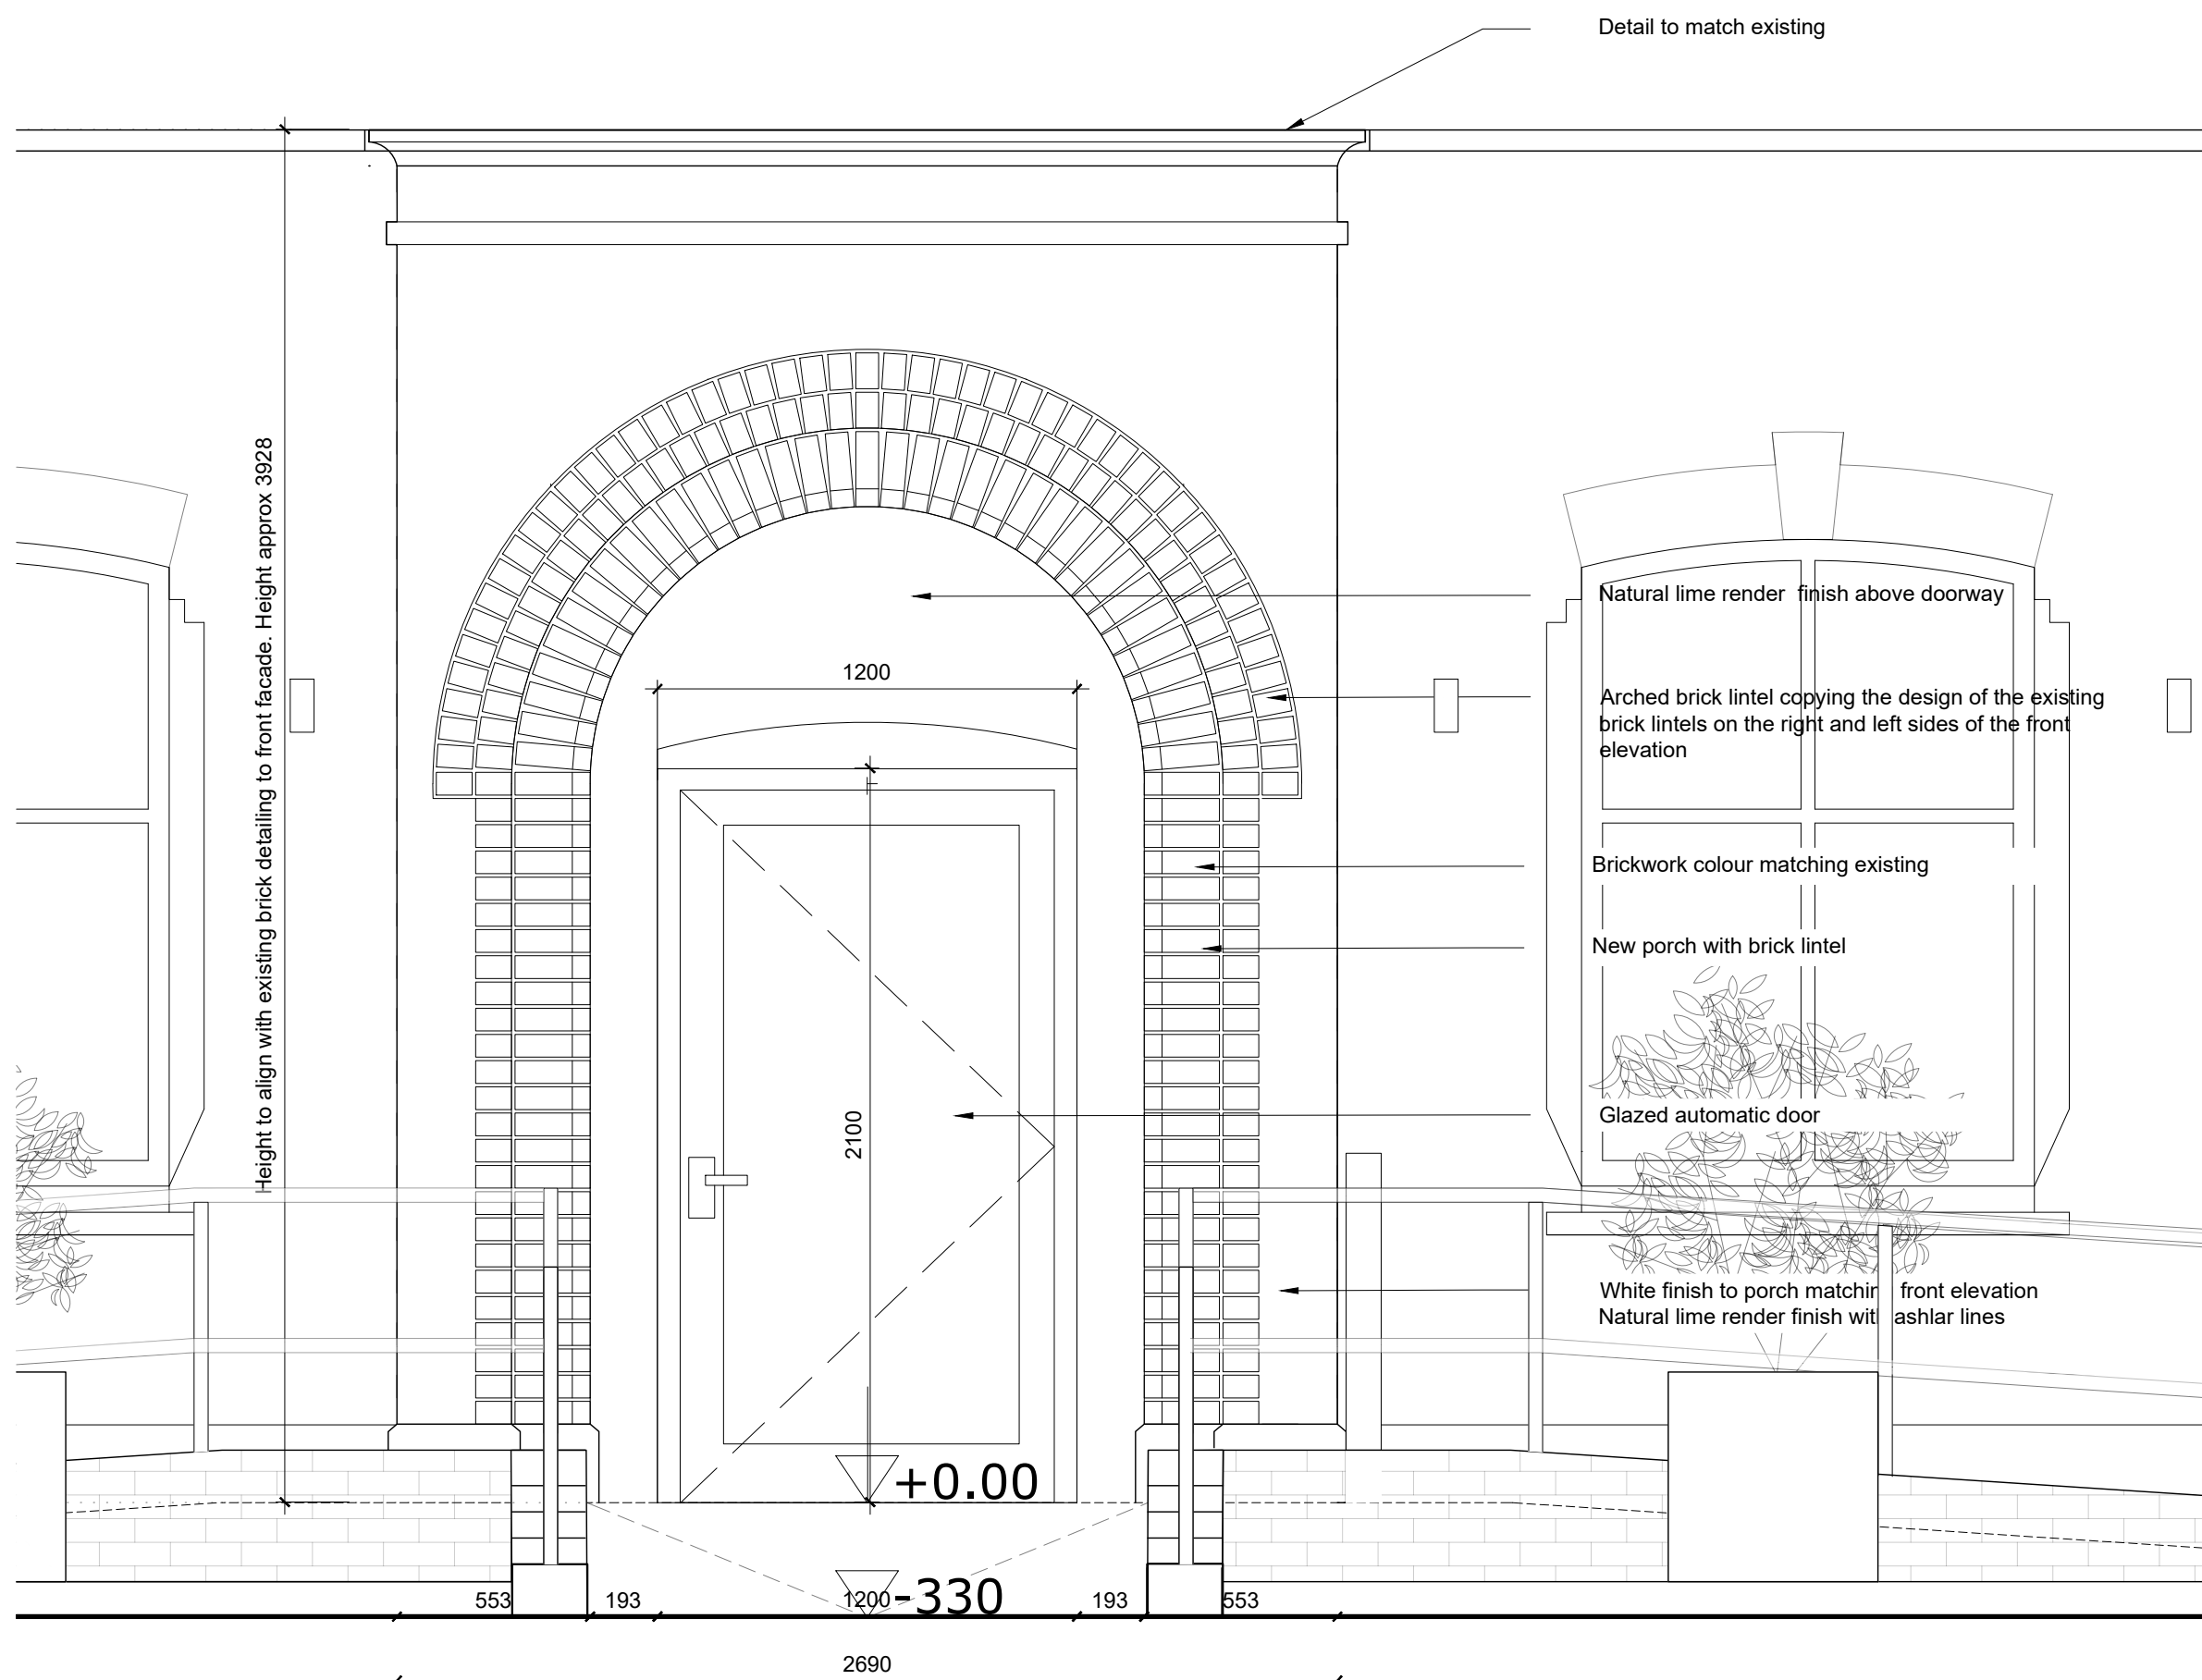


NOTES:

1. All dimensions are in mm and must be checked on site.
2. Drawings are to be read in conjunction with accompanying documents.
3. Any errors or inaccuracies should be brought to the attention of Grumitt Wade Mason.

Contact Information Unit 3, Tungsten Building, George Street, Portslade, Brighton, BN41 1RA					Tel: 01273 410836 Email: mark@grumittwademason.com						
 chartered surveyors & architects		 RIBA		 Regulated by RICS							
Client Name							Park Centre Burgess Hill CIO				
Address							60 Park Road, Burgess Hill RH15 8ET				
Drawing Title							PORCH DETAILS				
Drawing Reference							DT/PARKCENTRE60/10			Date 14/10/25	
Scale 1: 20		Paper A2		Drawn By DT		Revision 5		Direction 			