


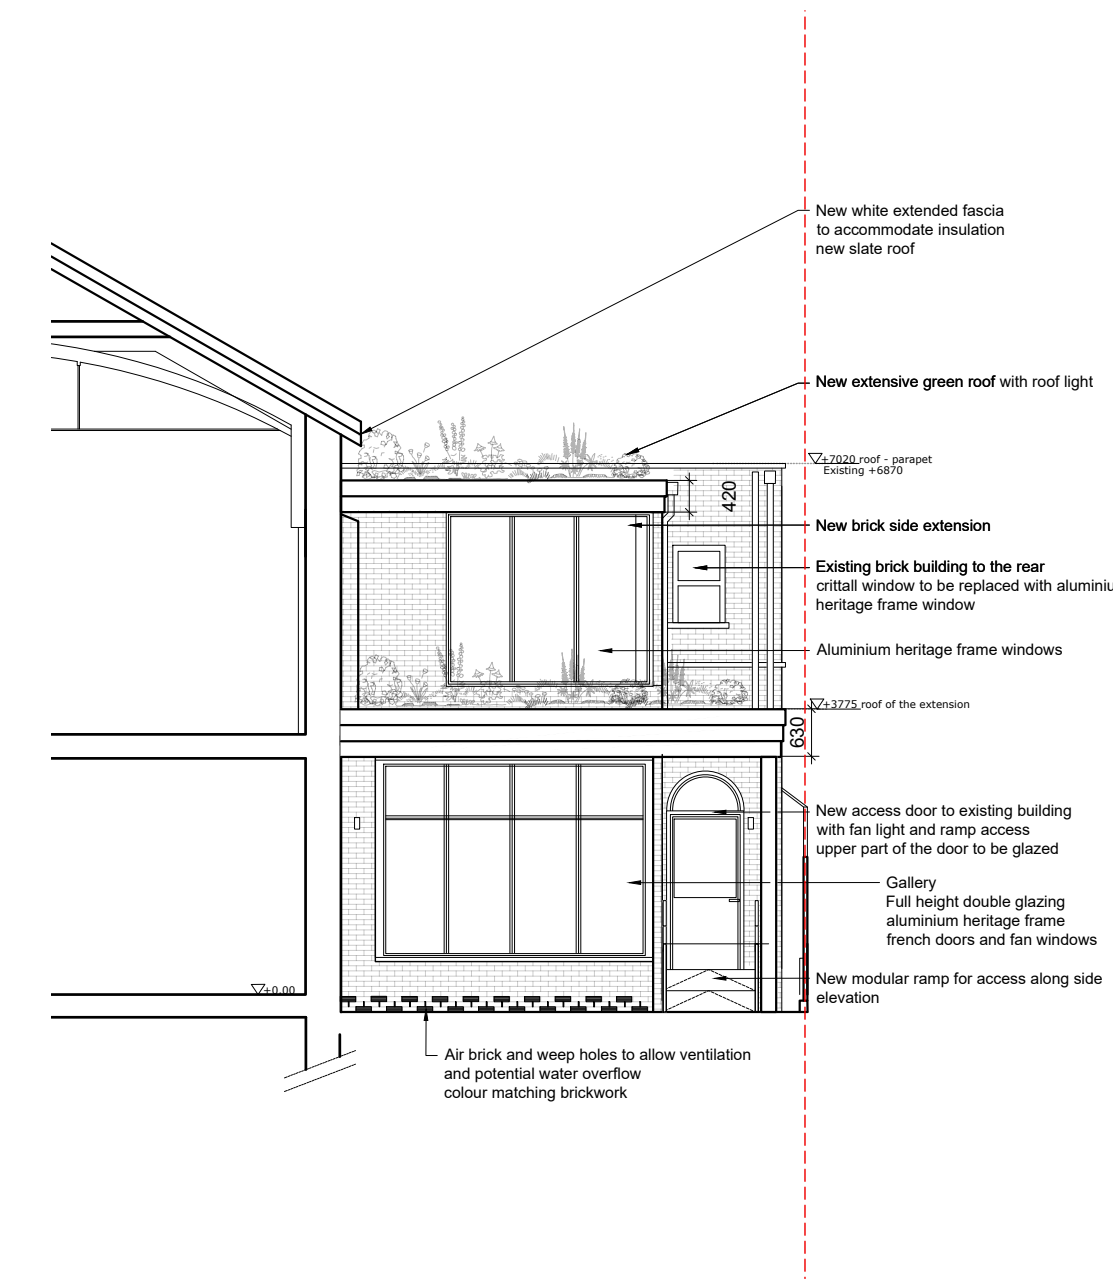
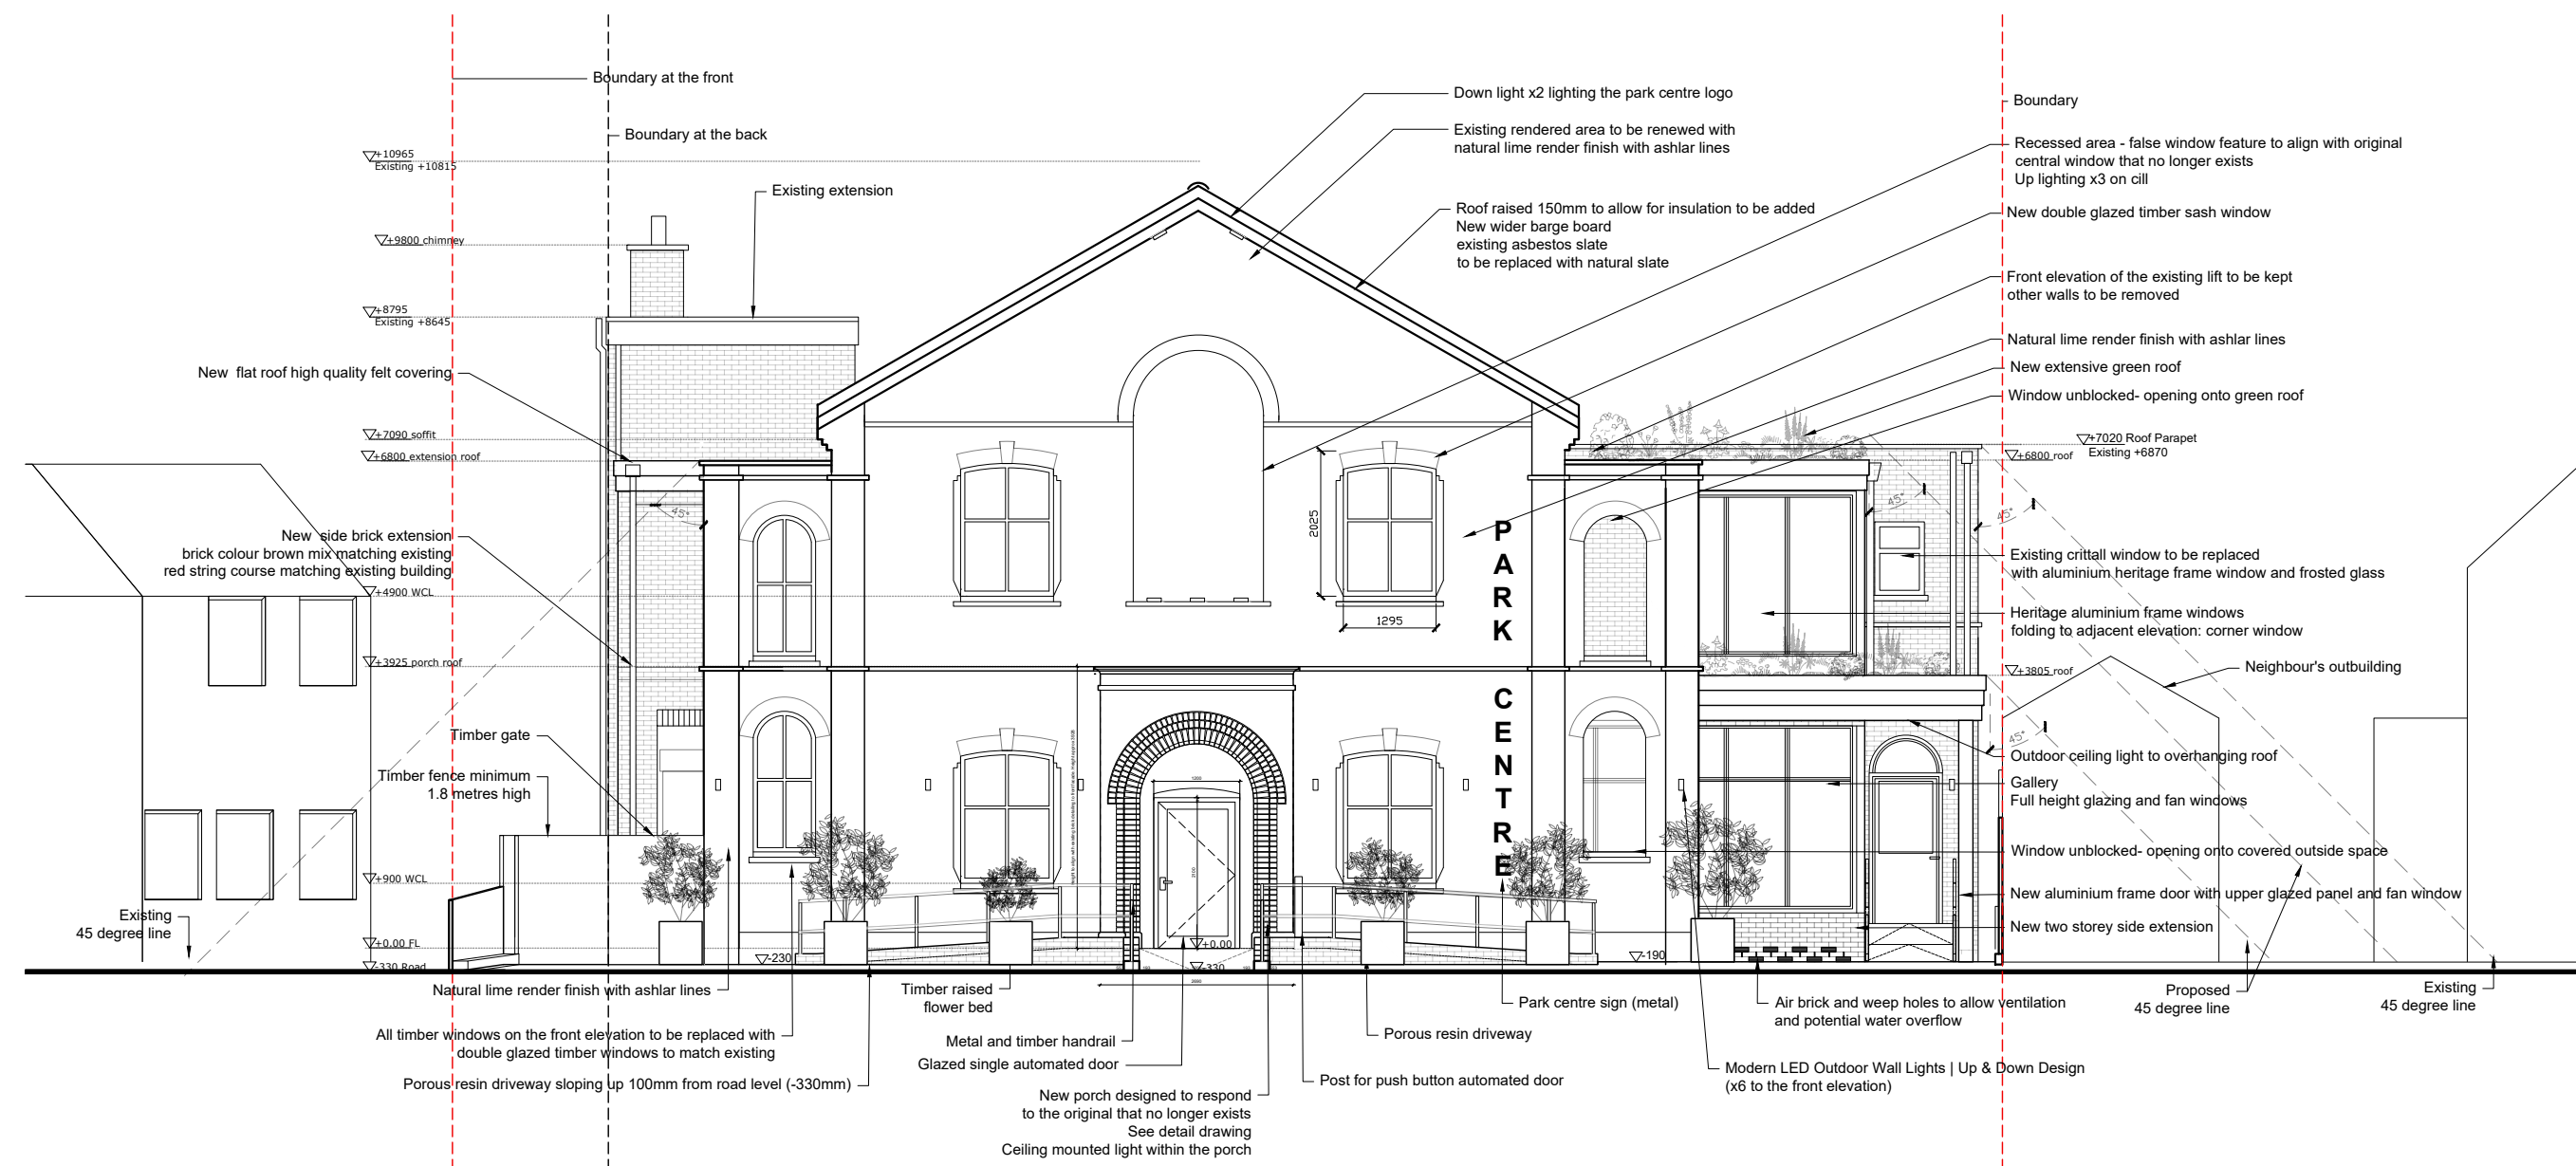


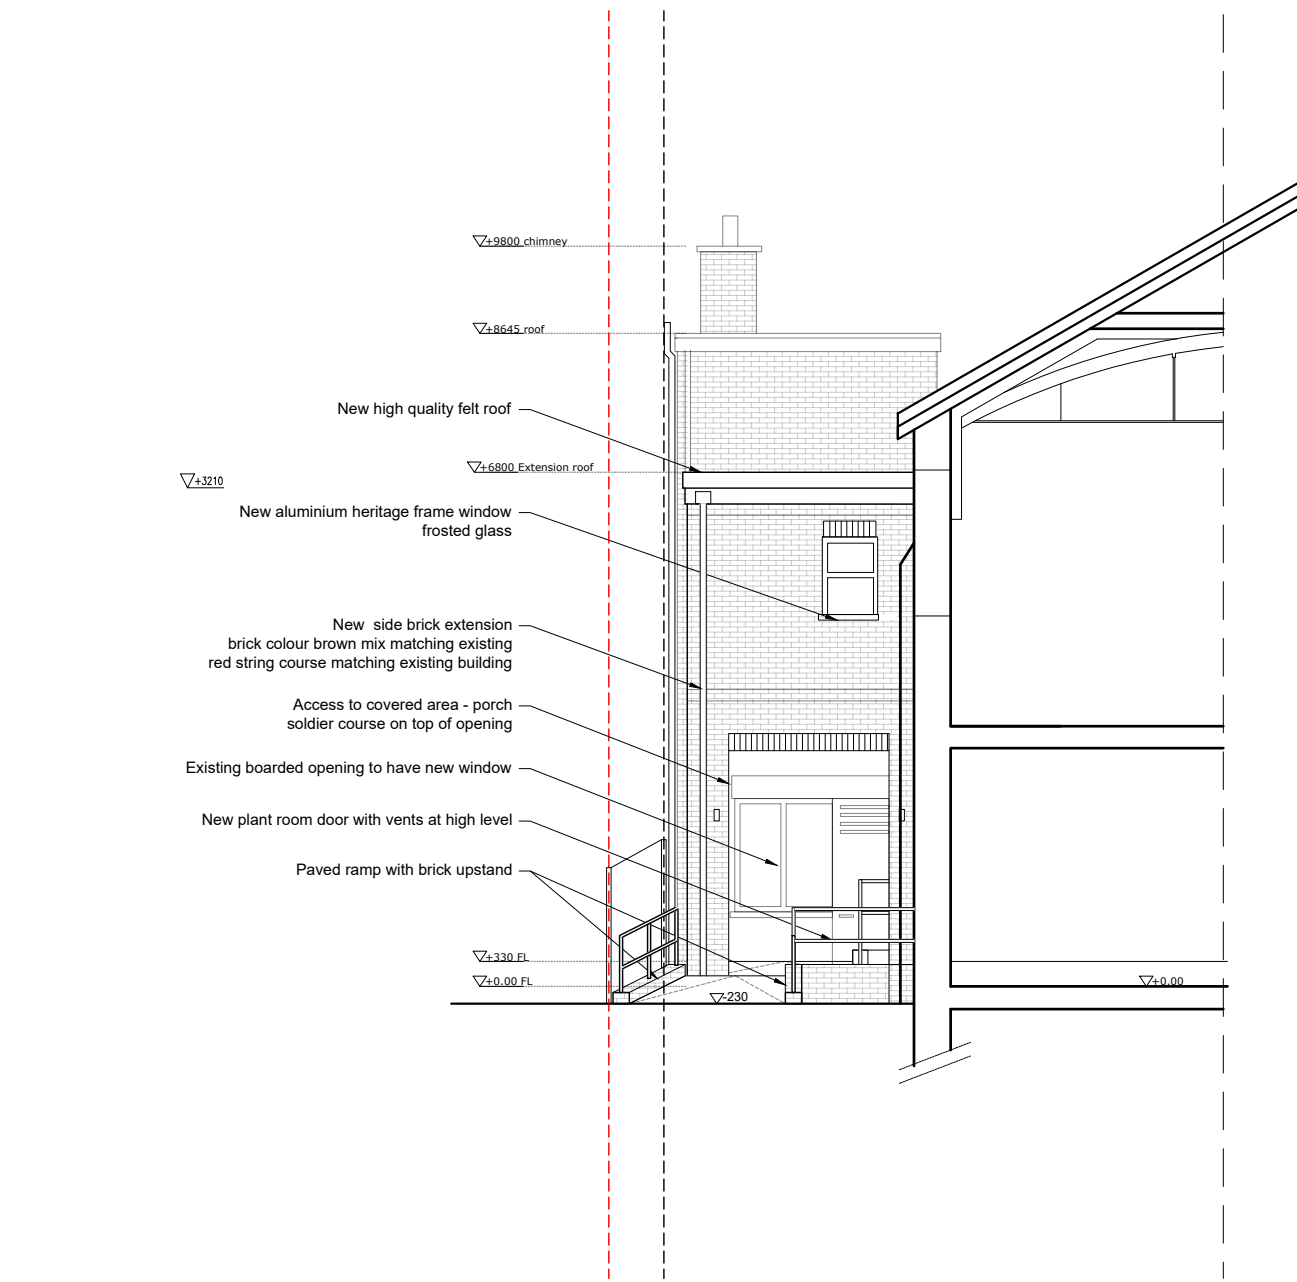


South (Front) Elevation 1:100

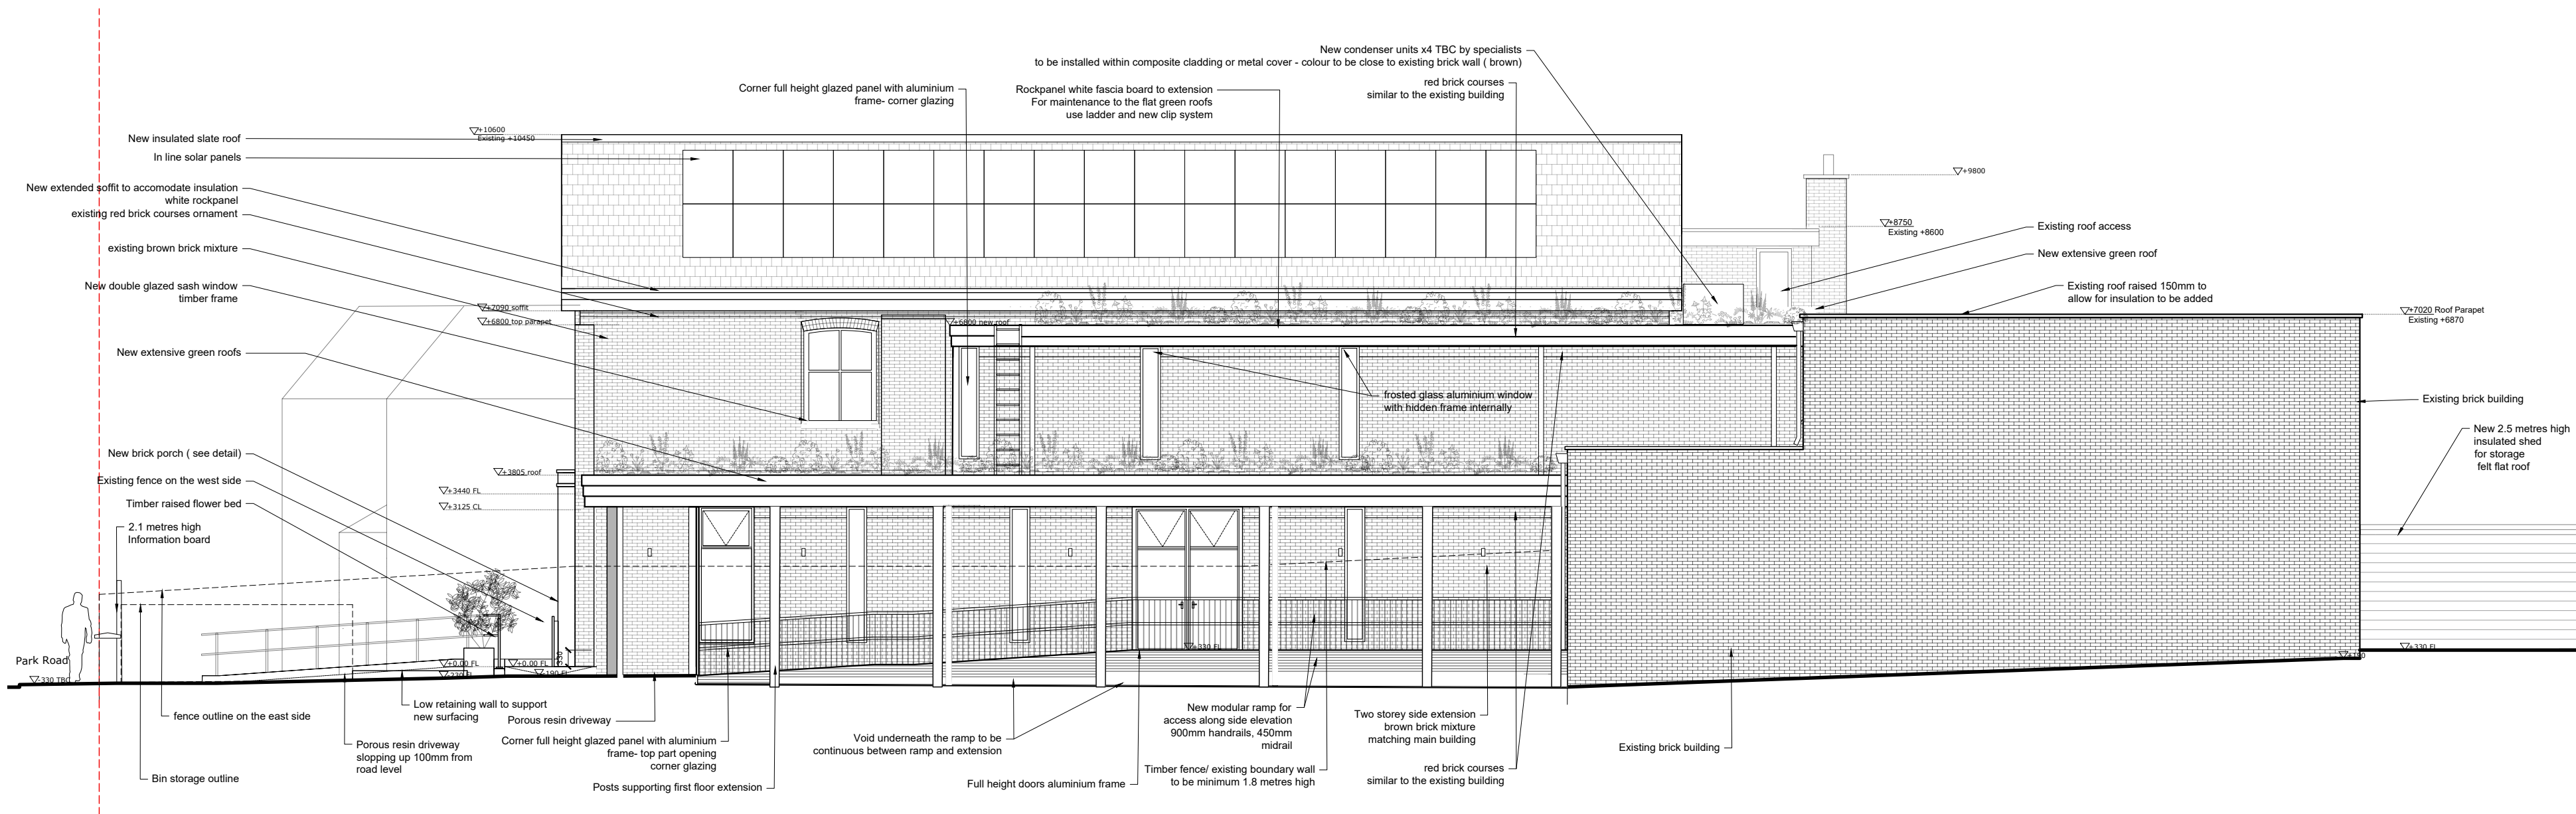


East (Side) Elevation 1:100

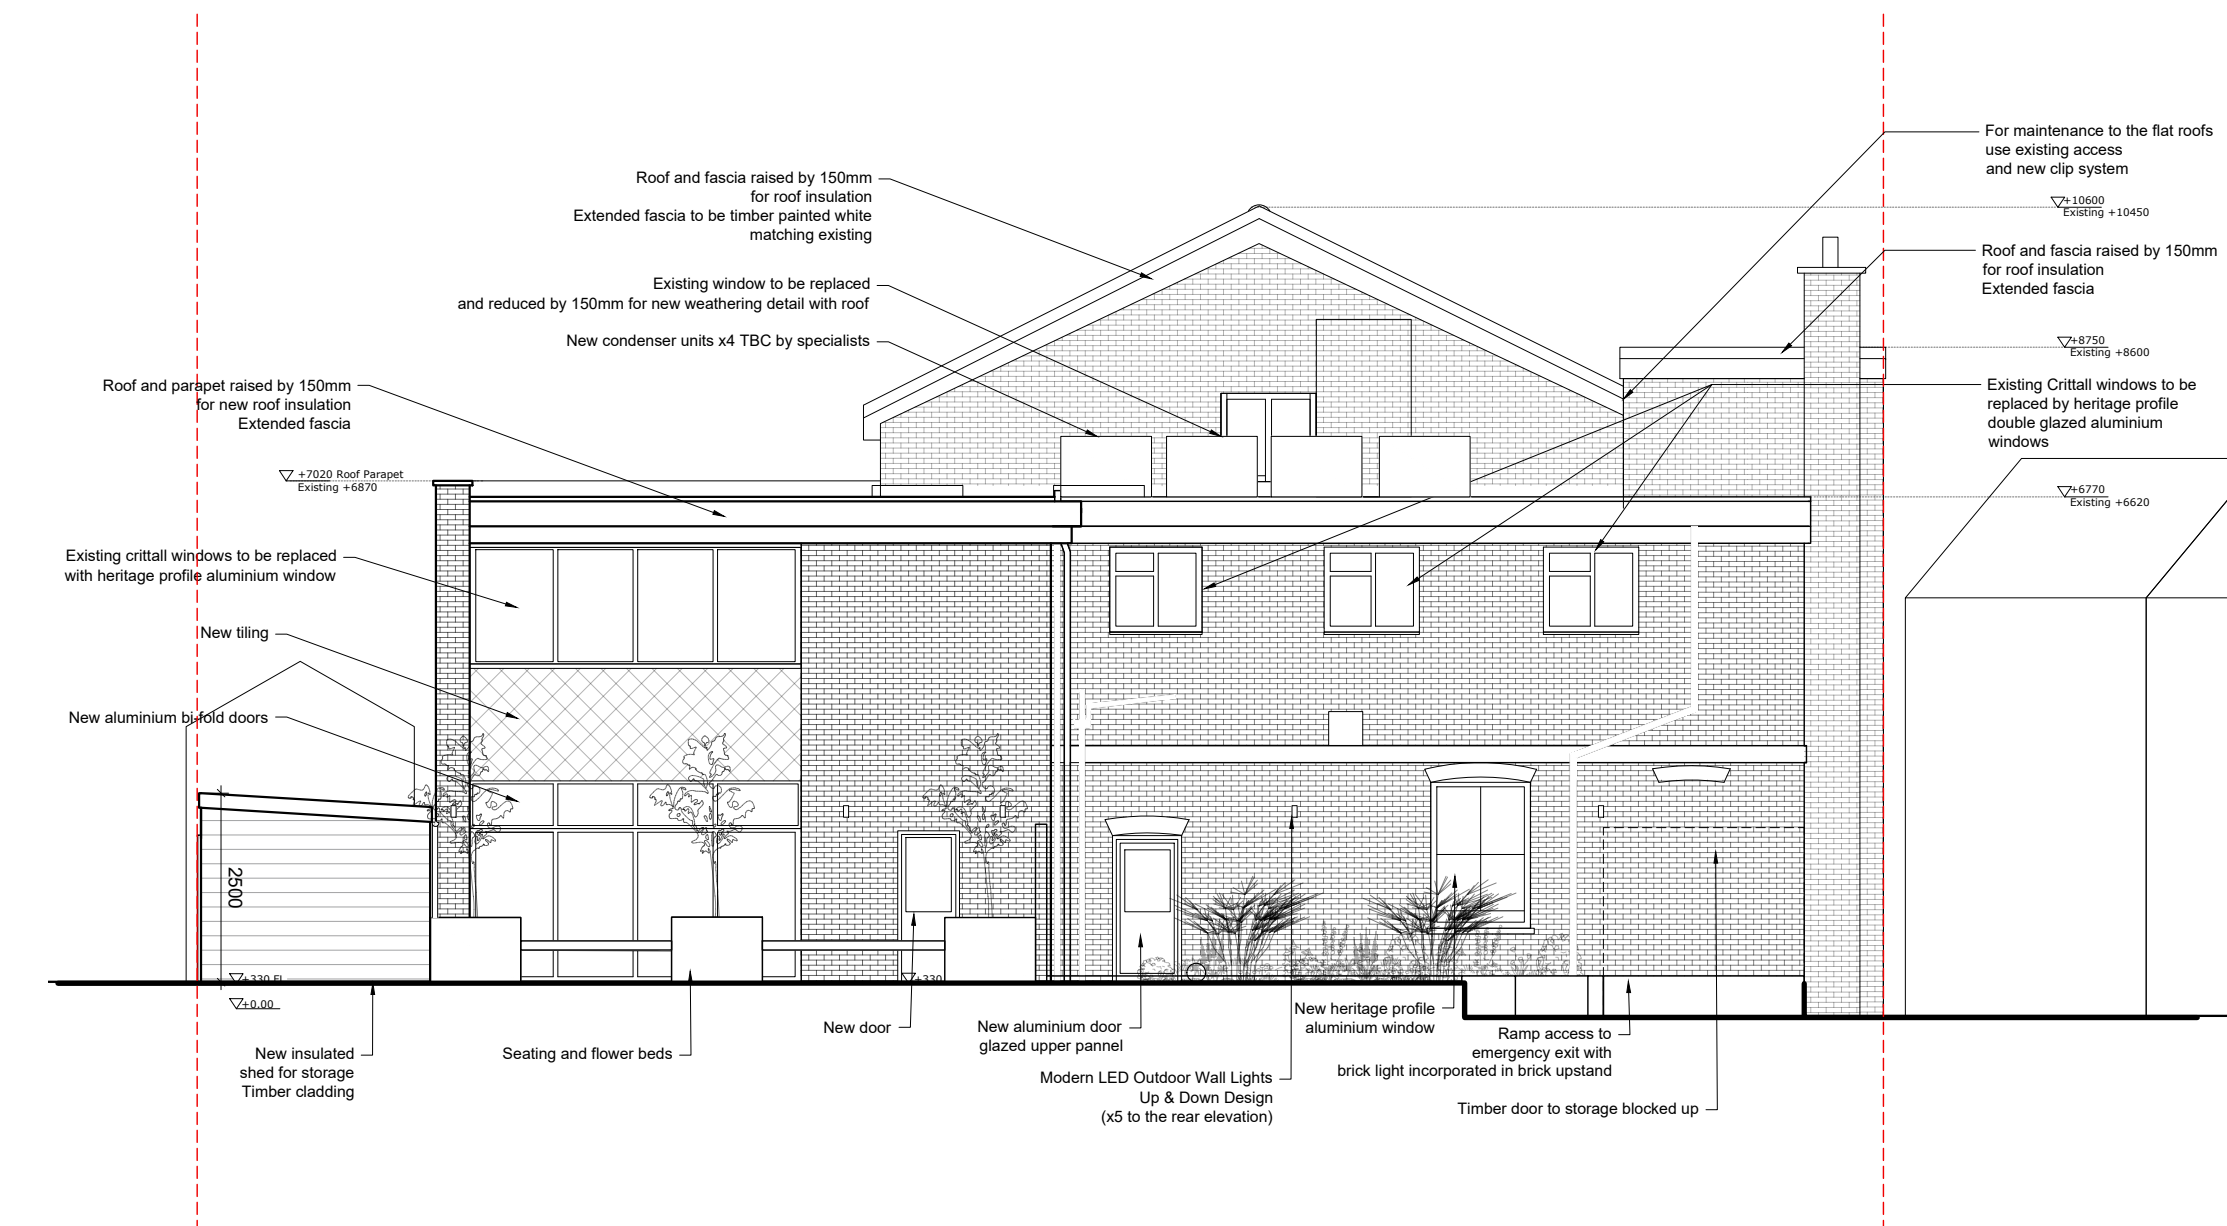

North (Rear) Elevation 1:100

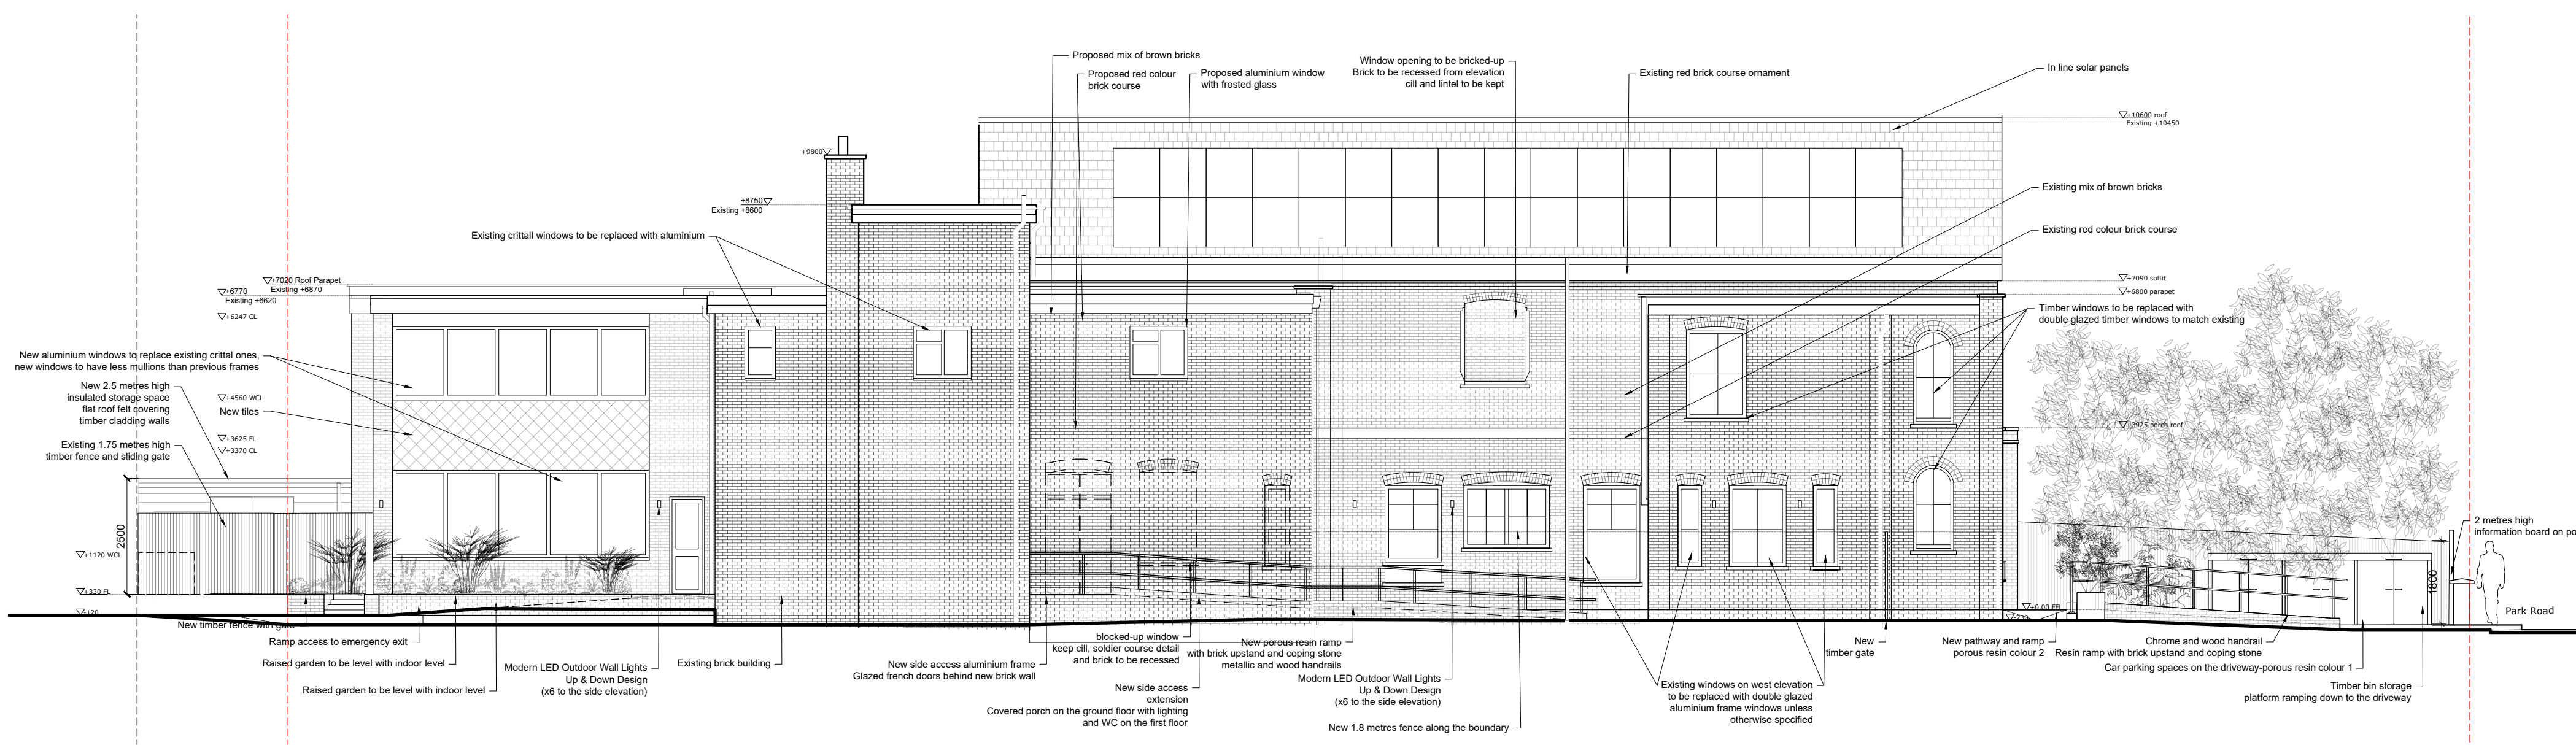

West (Side) Elevation 1:100

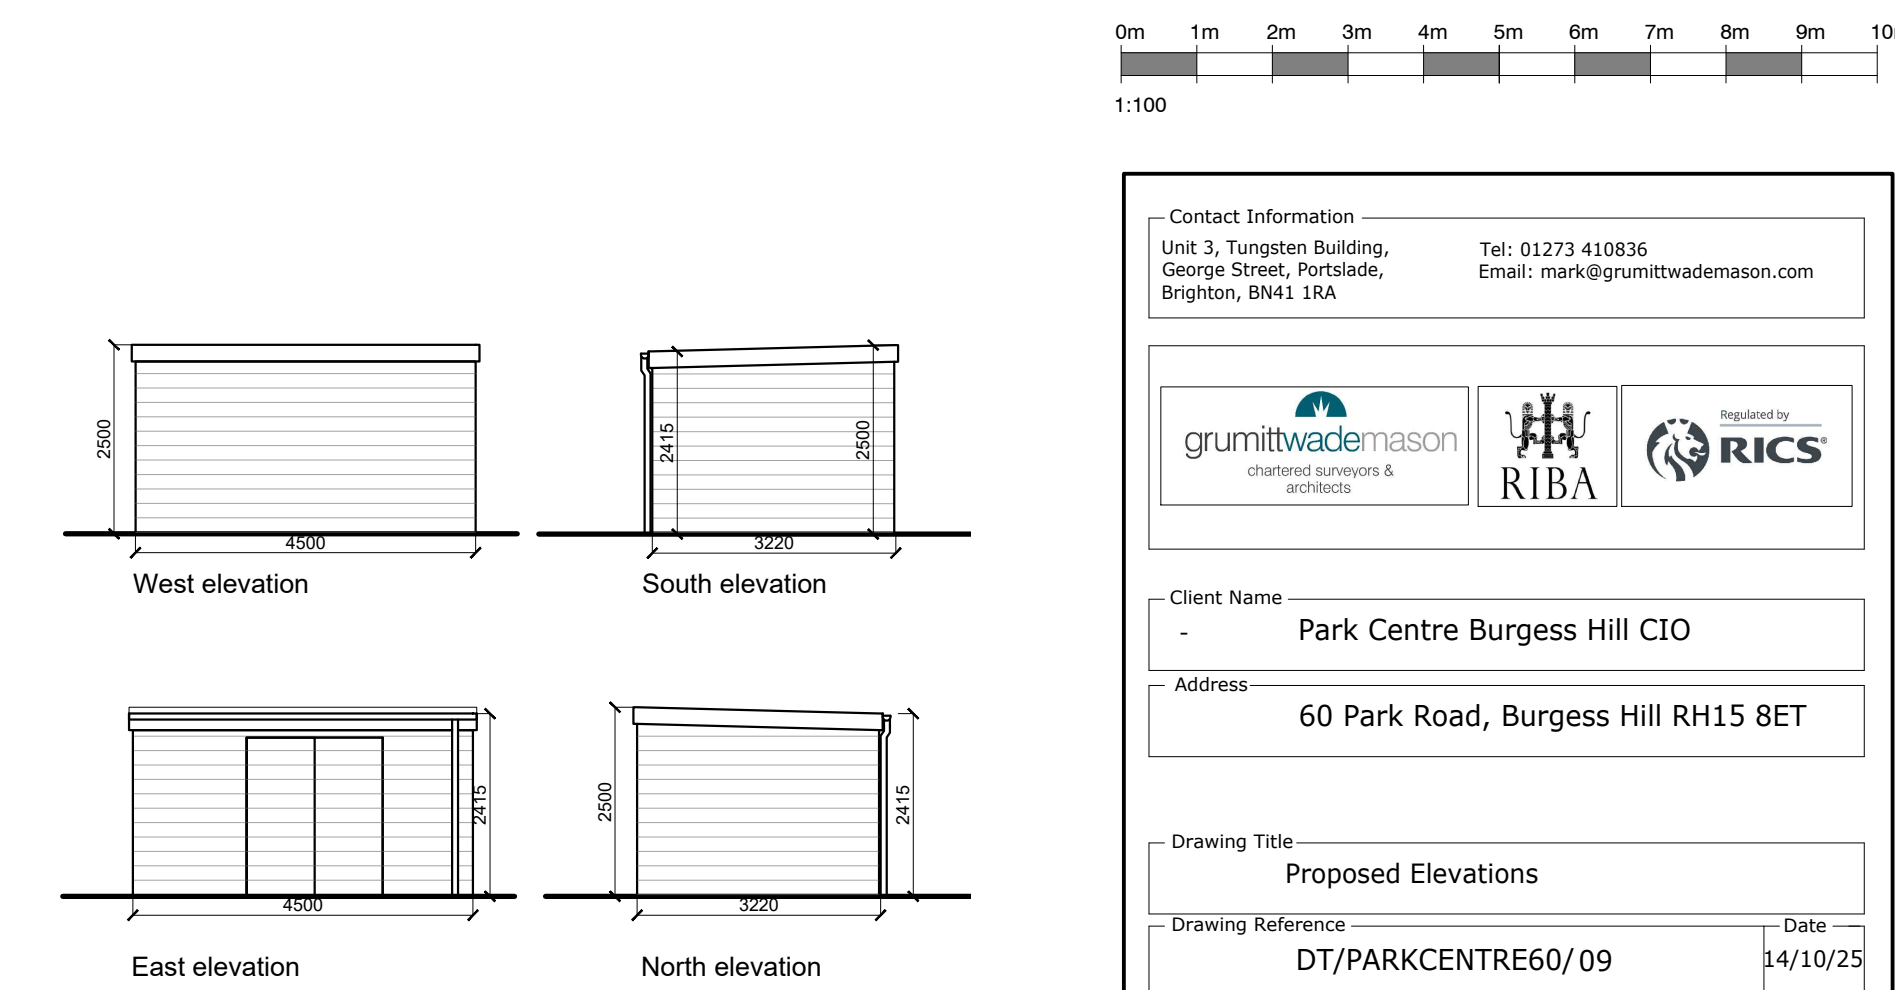

Storage Elevations 1:100

0m 1m 2m 3m 4m 5m 6m 7m 8m 9m 10m
1:100

Contact Information	
Unit 3, Tungsten Building, George Street, Portslade, Brighton, BN41 1RA	Tel: 01273 410636 Email: mark@grumitwademason.com
  	
Client Name Park Centre Burgess Hill CIO	
Address 60 Park Road, Burgess Hill RH15 8ET	
Drawing Title Proposed Elevations	
Drawing Reference DT/PARKCENTRE60/09	Date 14/10/25
Scale 1: 100	Paper A1
Drawn By DT	Revision 5
Direction	