



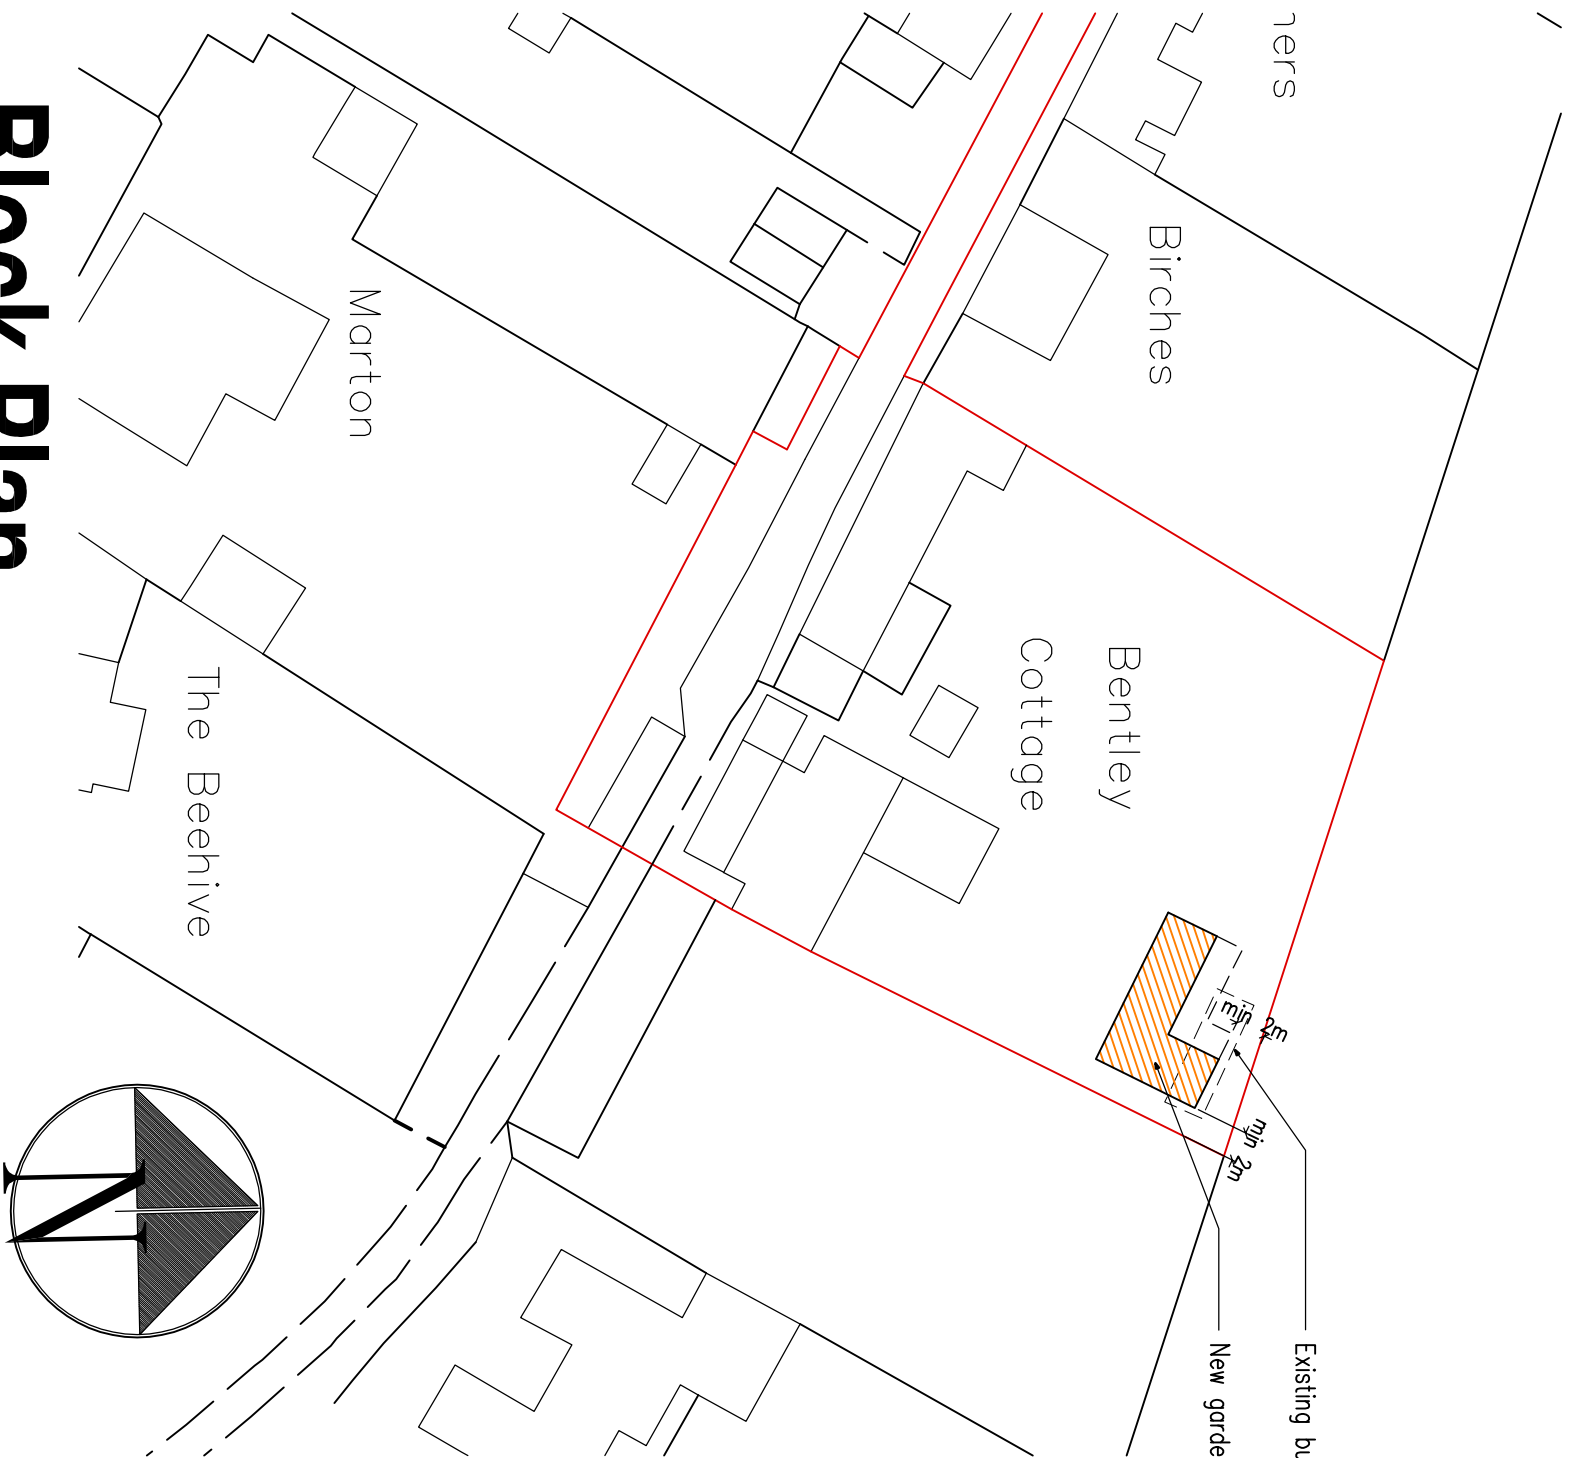

Block Plan

1:500

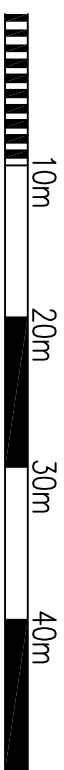

1:500 Scale Bar



1:1250 Scale Bar



Location Plan

1:1250

Ordnance Survey (c) Crown Copyright 2025. All rights reserved. Licence number 100022432

Copyright of:
Clive Voller Associates
Chartered Building Surveyors
15 Station Road
Burgess Hill
West Sussex
RH15 9DE
Tel: 01444 871010
Fax: 01444 870099
Web: www.clivevoller.com

RICS

Project:
Bentley Cottage
Wickham Hill
Hurstpierpoint
BN6 9NP
Title:
Block & Location Plan

Client:
Action / Hillier
Scale:
1:500, 1:1250 @ A3
Date:
Oct 2025
Drawn:
4138-L0C
Rev'n