


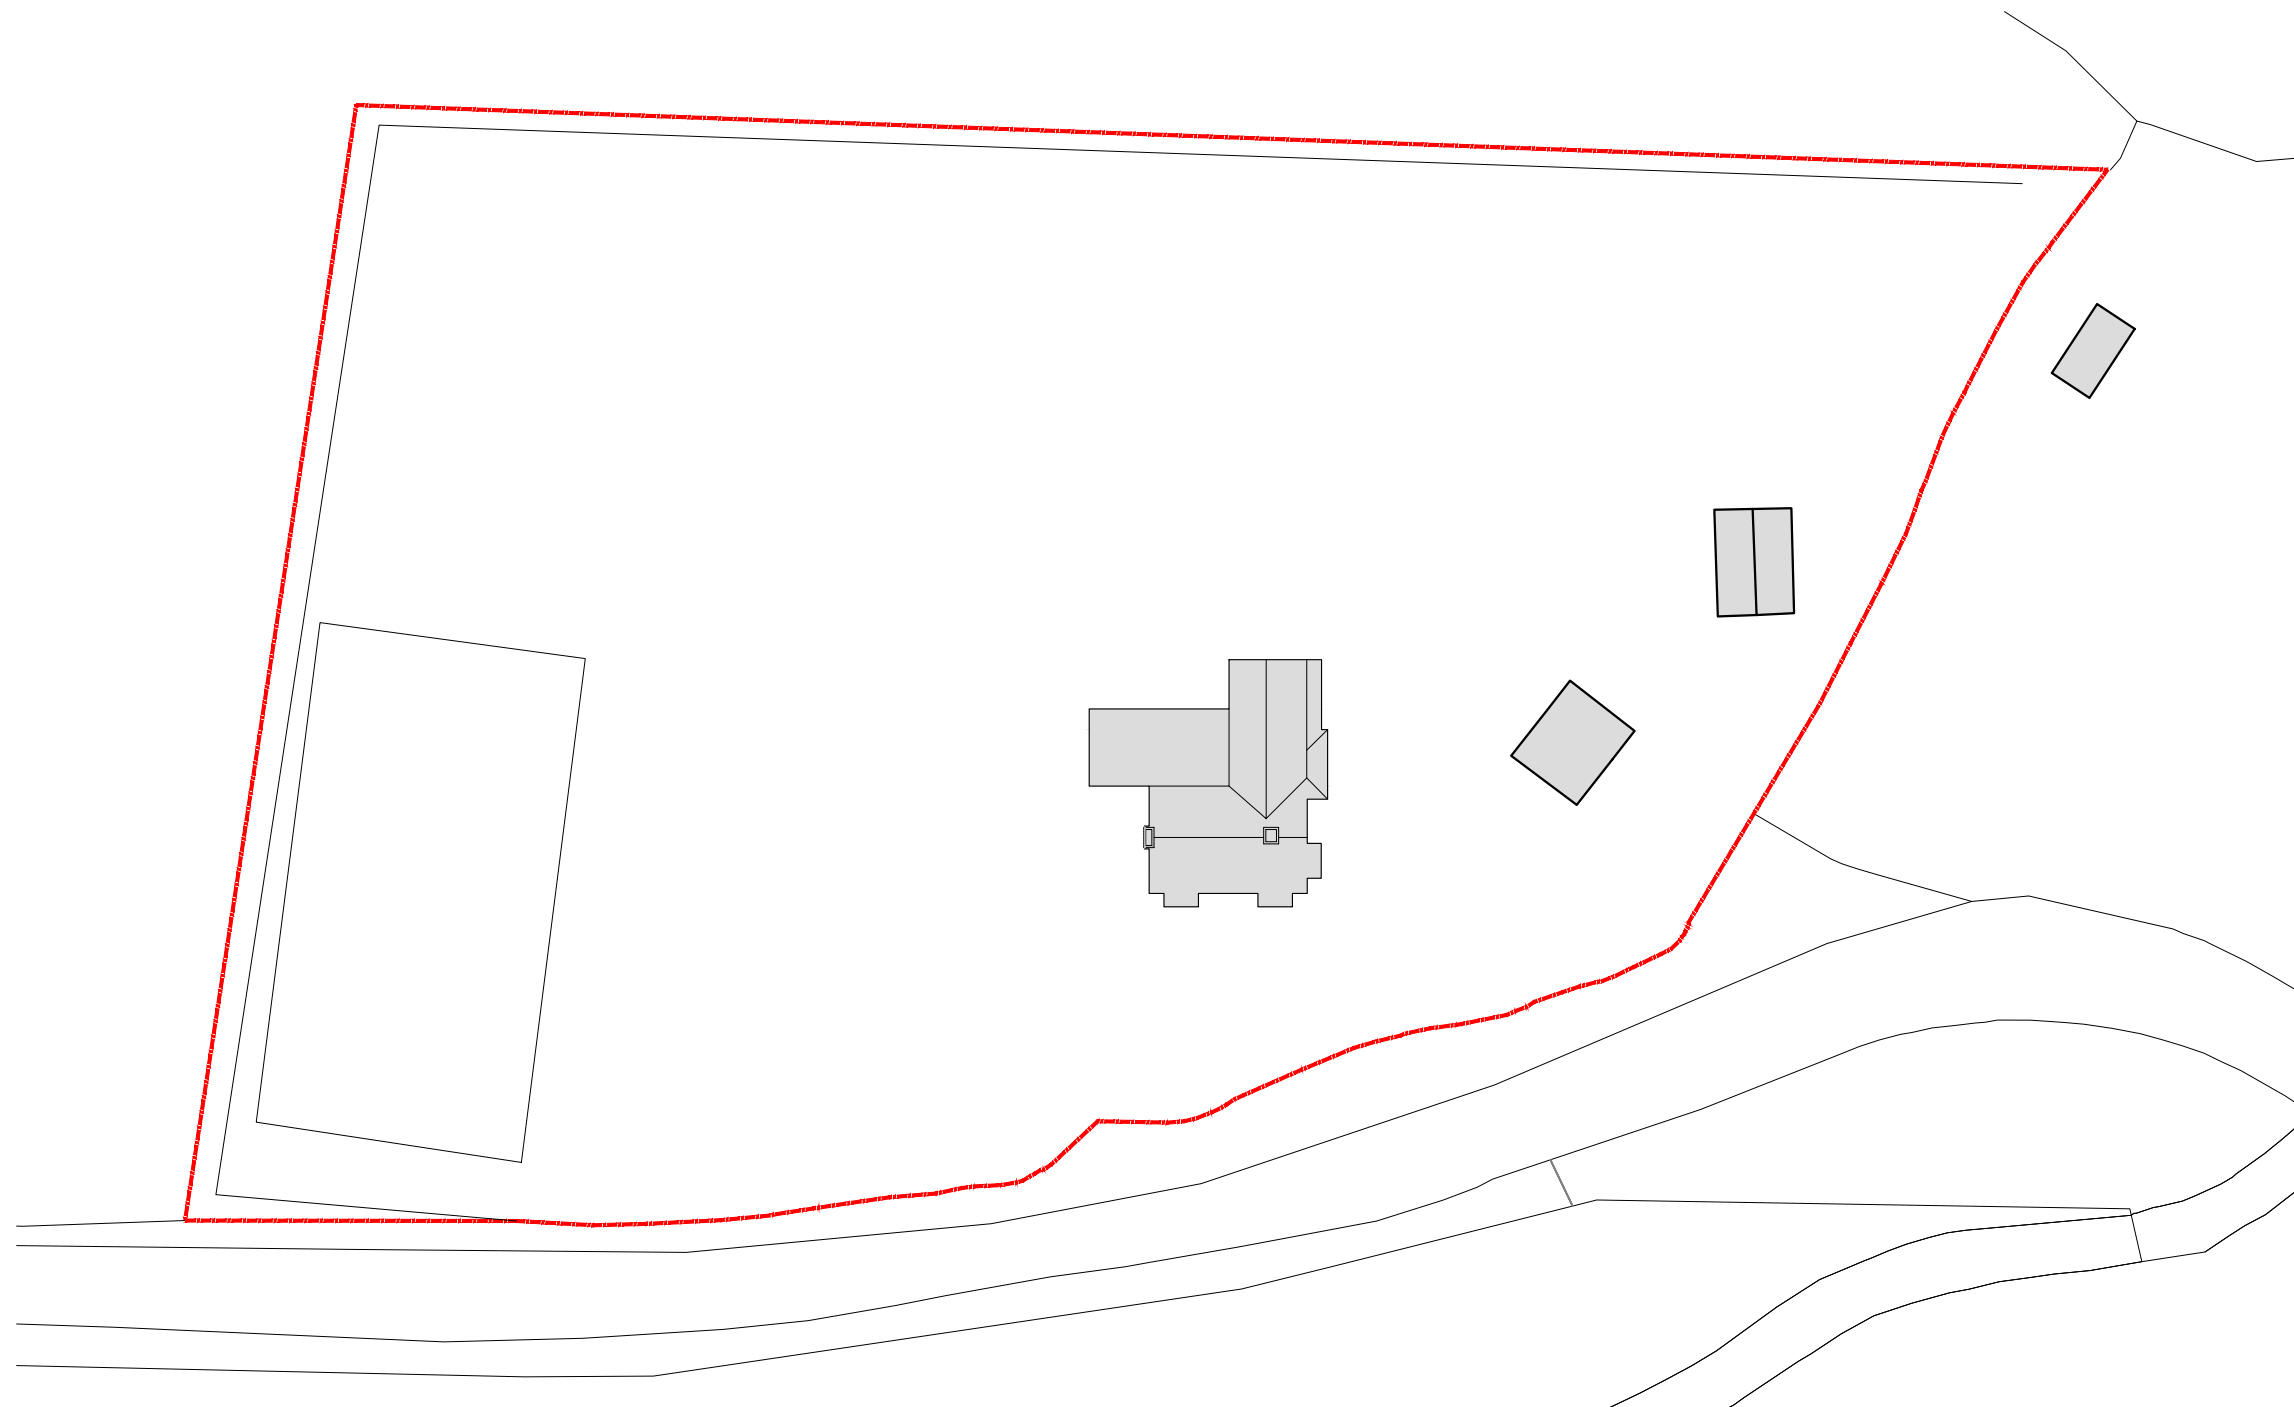

1

EXISTING SITE BLOCK PLAN

SCALE 1:500

0 10m 20m



EXISTING

REVISIONS

STATUS
EXISTING

PROJECT
OAK LODGE, VOWELS LANE

TITLE
EXISTING SITE BLOCK PLAN

SCALE
1:500

DATE
2025.08.01

DRAWING NUMBER
001

REV
*

VICTORIA MUSTARD ARCHITECT

135 Crawley Down Road, Felbridge, East Grinstead RH19 2PS
Mob 07779 245 093 vicki@victoriamustardarchitects.com