


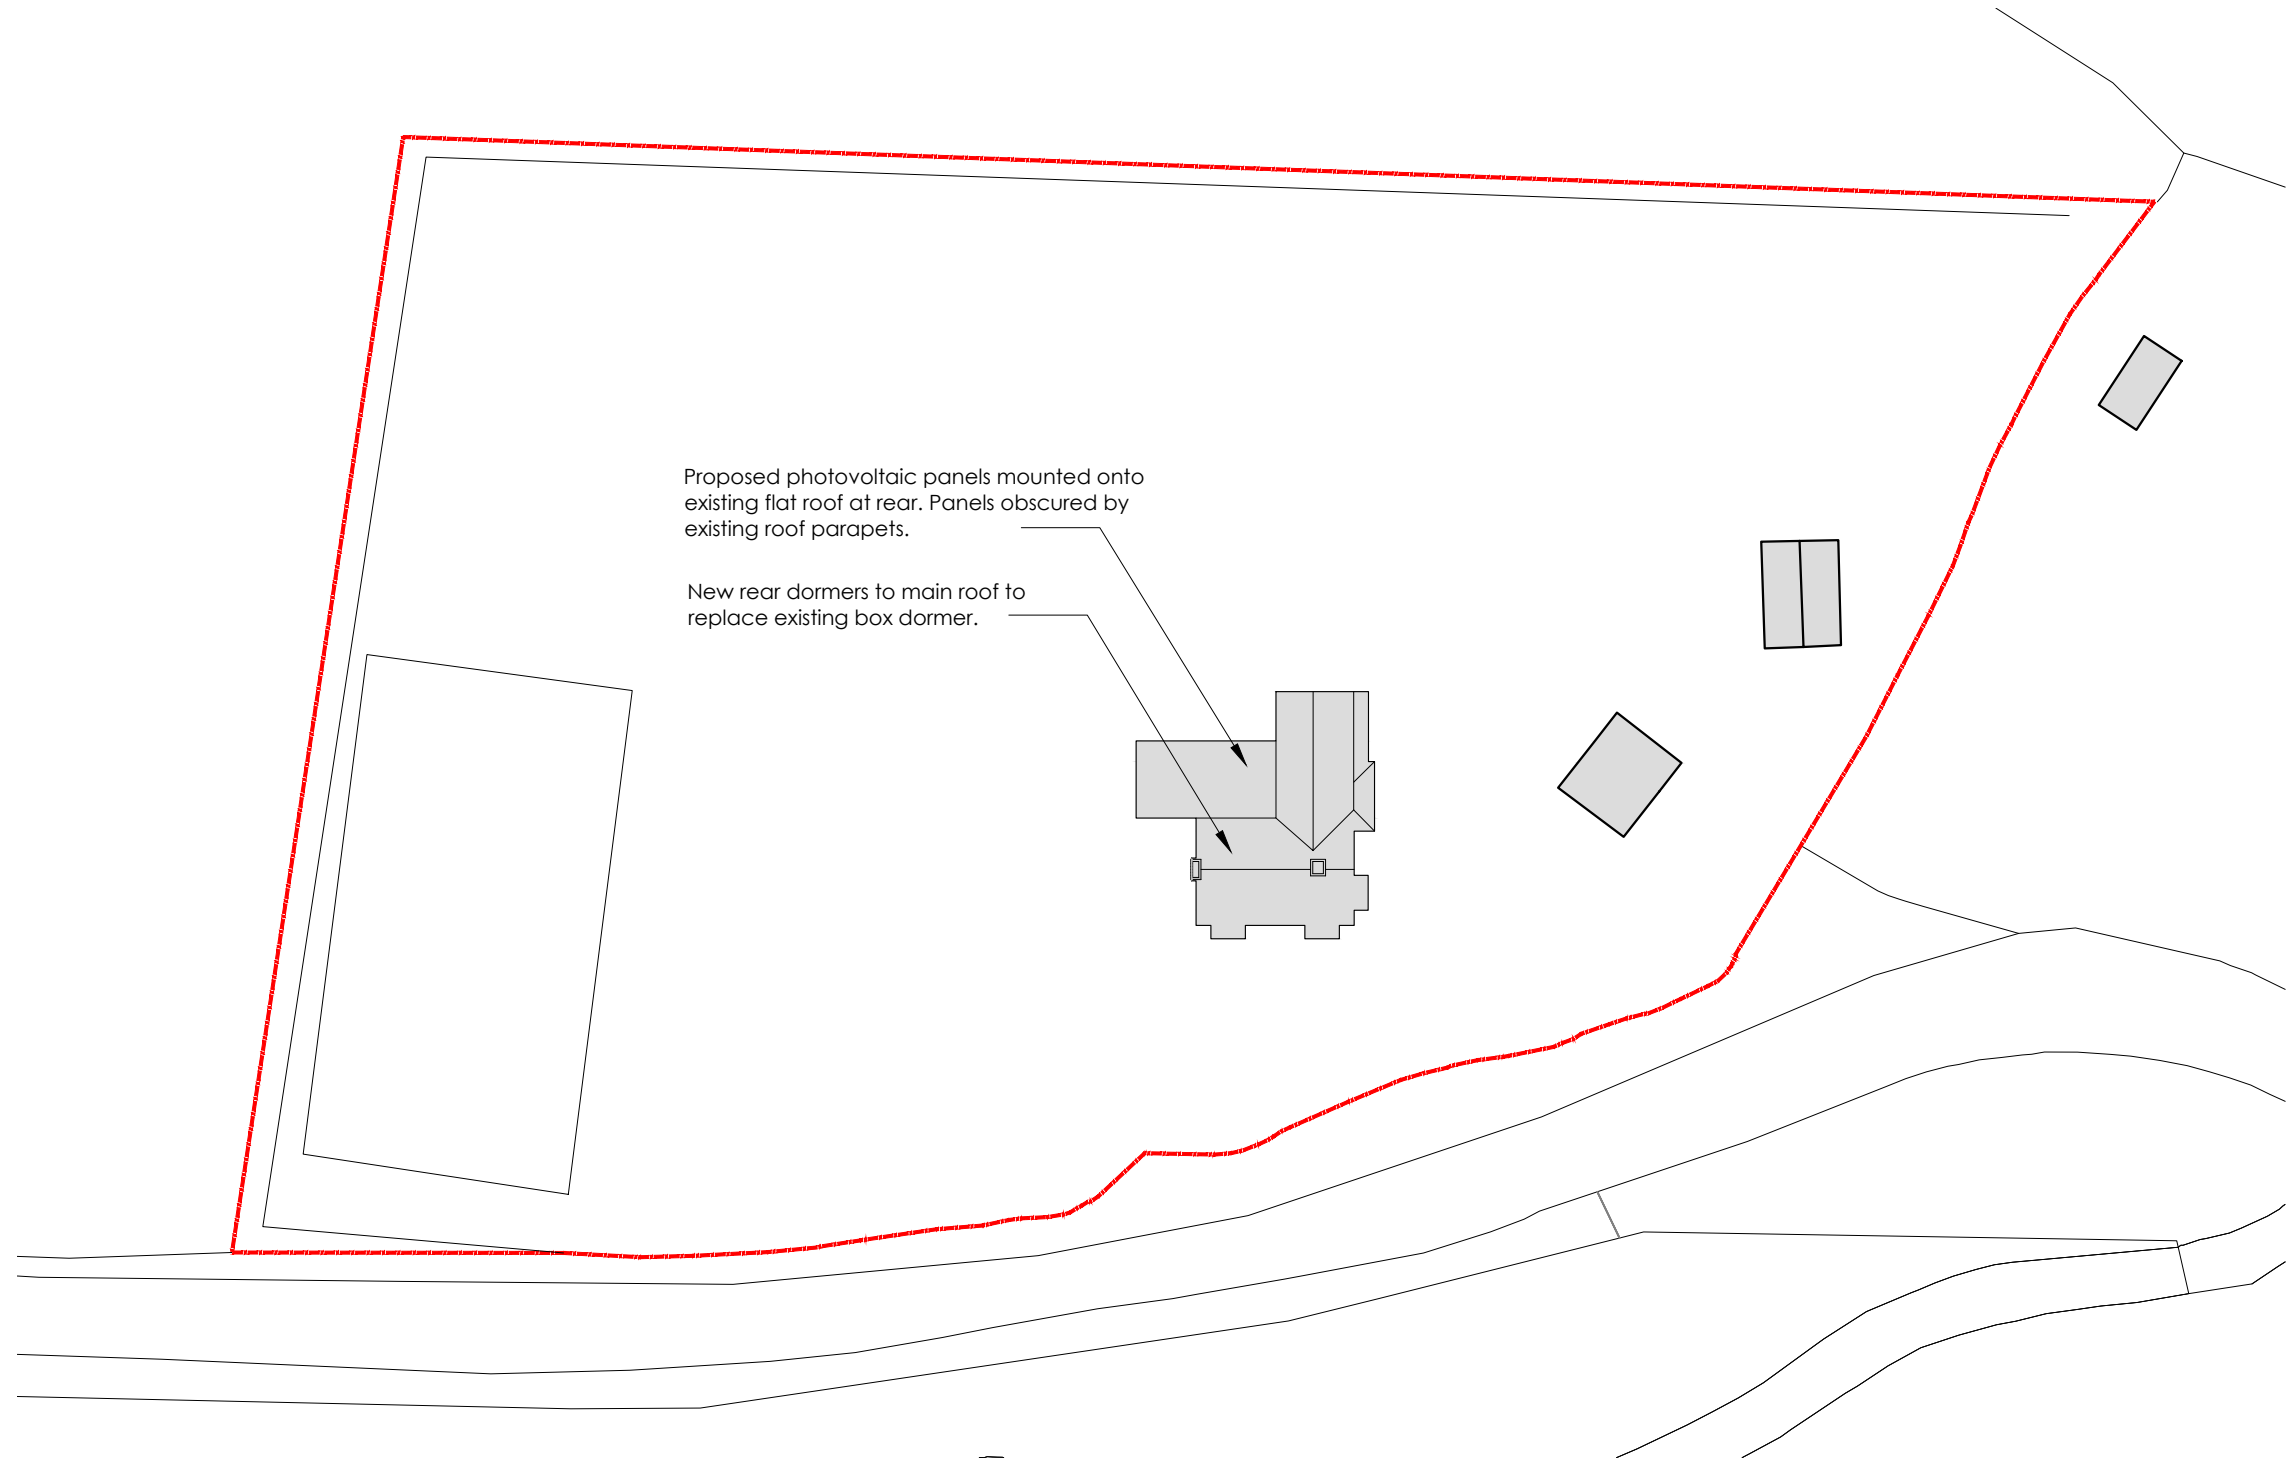

1 PROPOSED SITE BLOCK PLAN
SCALE 1:500

0 10m 20m



EXISTING

REVISIONS

STATUS
PROPOSED

PROJECT
OAK LODGE, VOWELS LANE
TITLE
PROPOSED SITE BLOCK PLAN

SCALE
1:500
DATE
2025.10.01

DRAWING NUMBER
200
REV
*

VICTORIA MUSTARD ARCHITECT

135 Crawley Down Road, Felbridge, East Grinstead RH19 2PS
Mob 07779 245 093 vicki@victoriarmustardarchitects.com