





1 PROPOSED FRONT SE ELEVATION
SCALE 1:100

Proposed photovoltaic panels hidden behind existing parapet upstand to flat roof. Roof mounted system, comprising of 8 x 580w panels, mounted to flat roof on 10° angled frames facing South-West

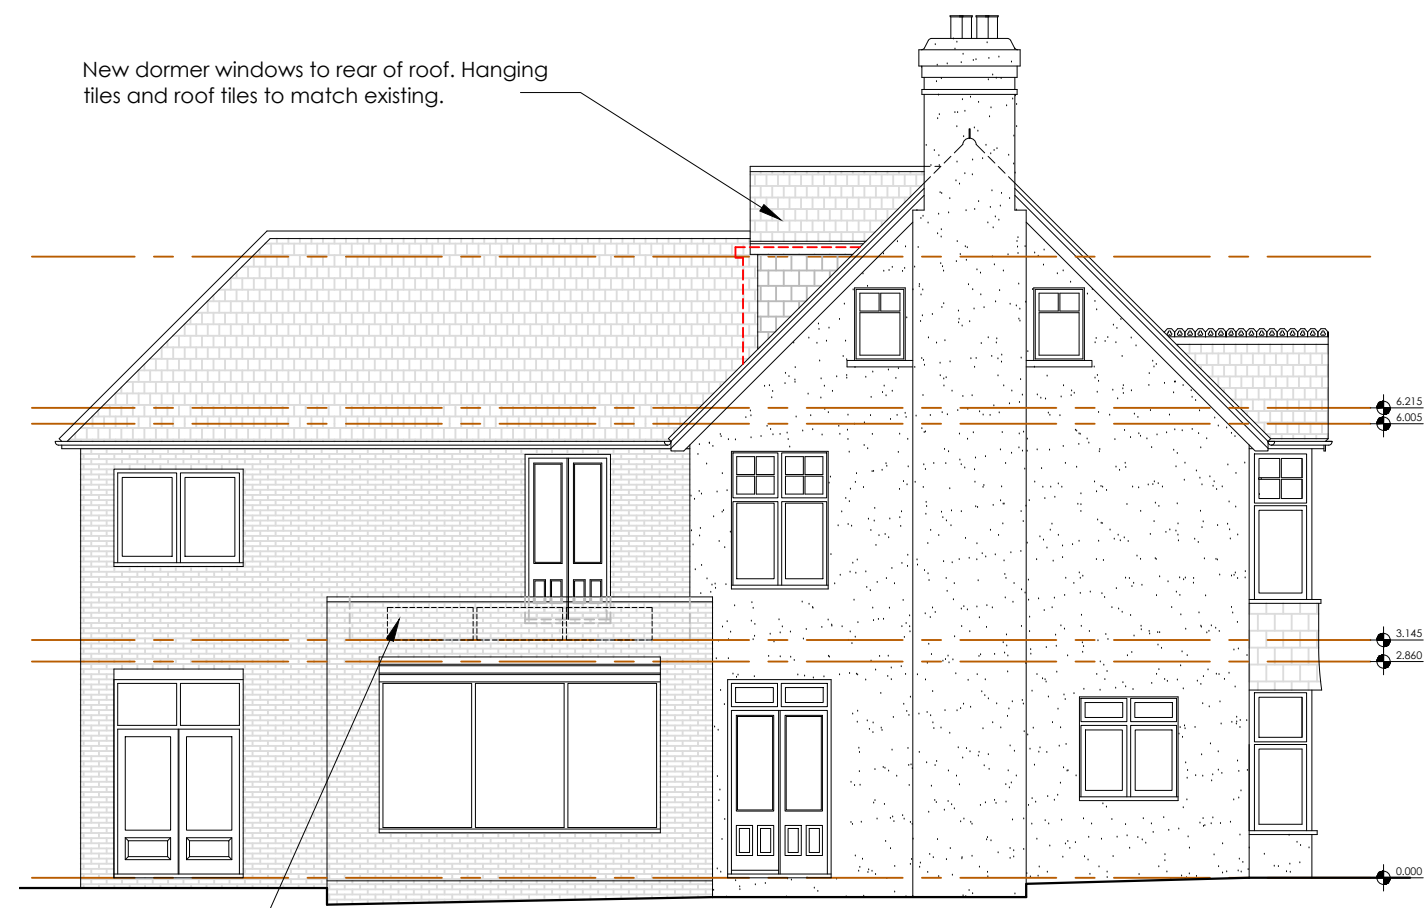

New dormer windows to rear of roof. Hanging tiles and roof tiles to match existing.

2 PROPOSED SIDE SW ELEVATION
SCALE 1:100

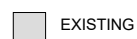

REVISIONS

STATUS		PROJECT	
PROPOSED		OAK LODGE, VOWELS LANE	
TITLE			
PROPOSED FRONT & SIDE ELEVATIONS			
SCALE	DATE	DRAWING NUMBER	REV
1:100	2025.10.01	203	*

VICTORIA MUSTARD ARCHITECT
135 Crawley Down Road, Felbridge, East Grinstead RH19 2PS
Mob 07779 245 093 vicki@victoriarmustardarchitects.com