
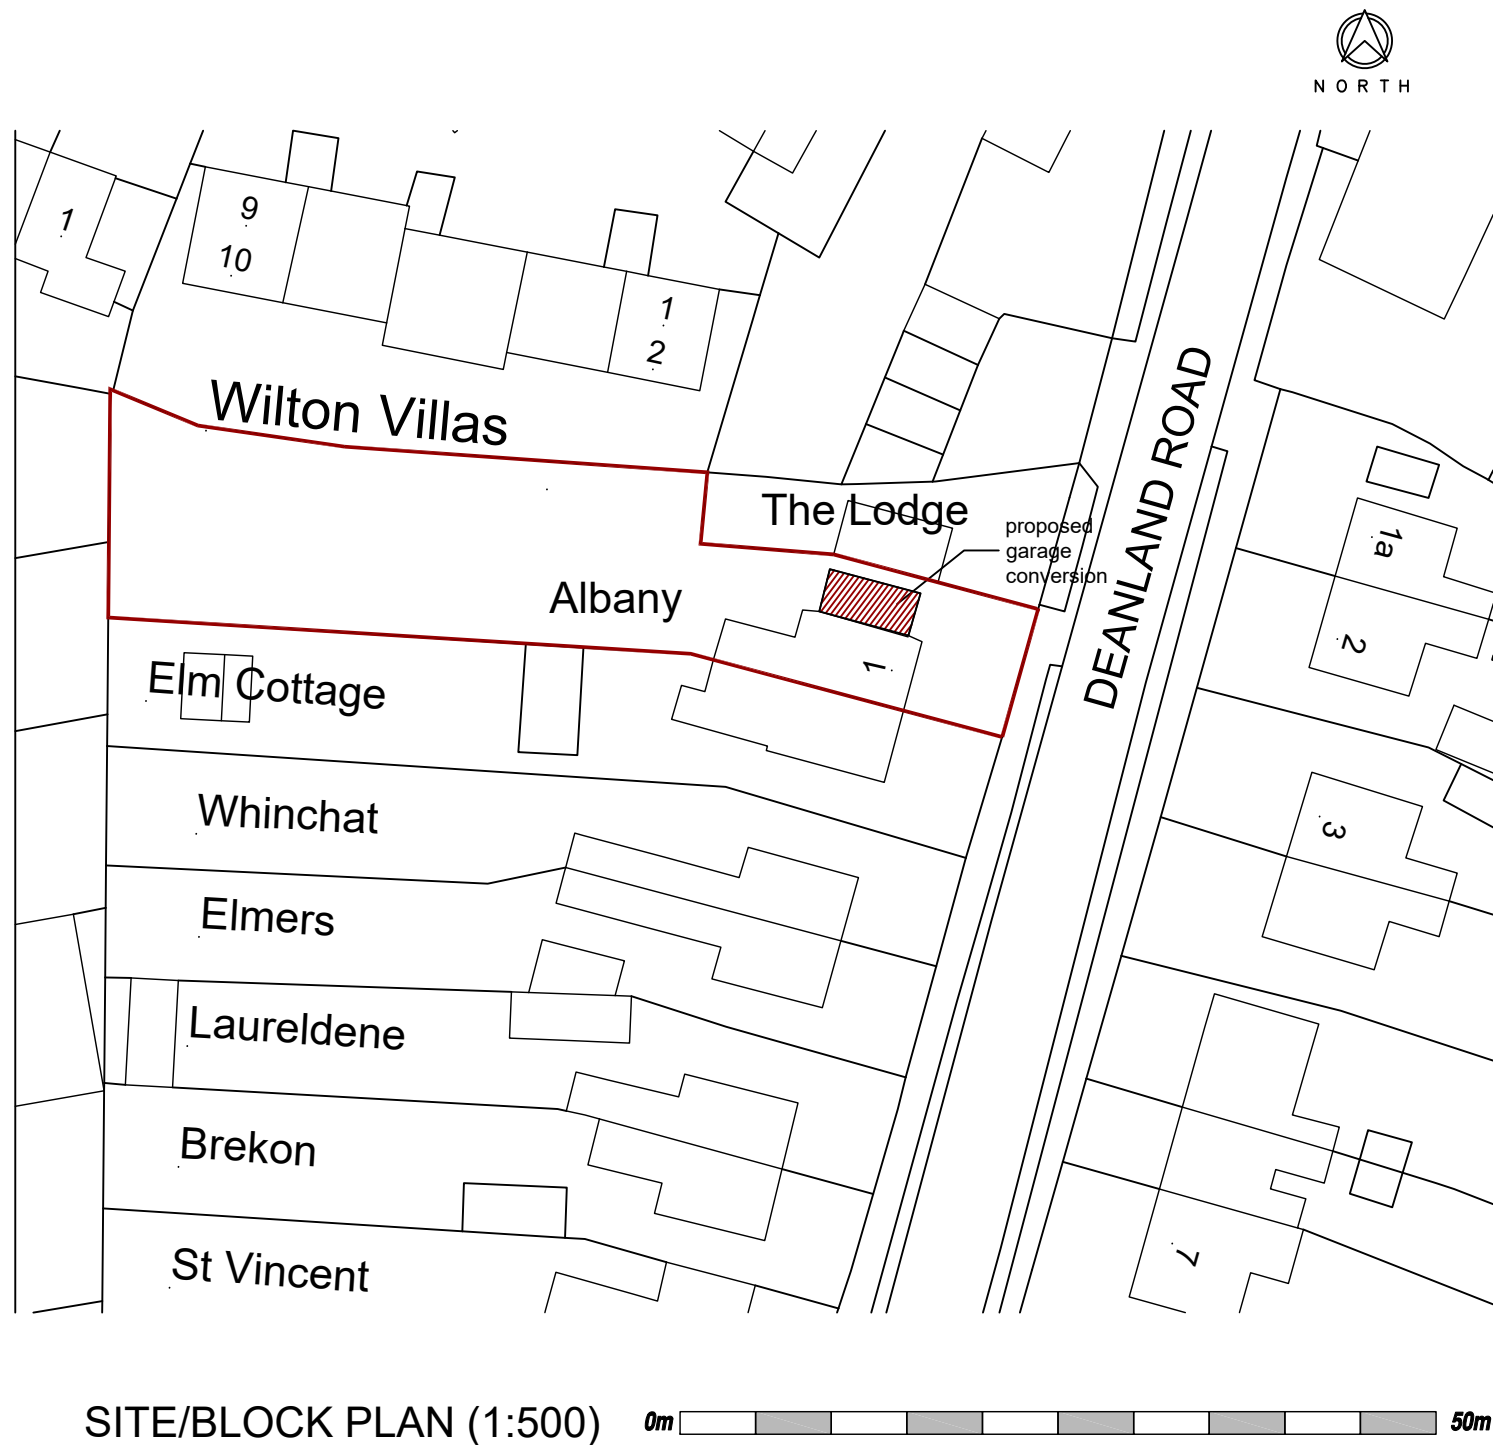


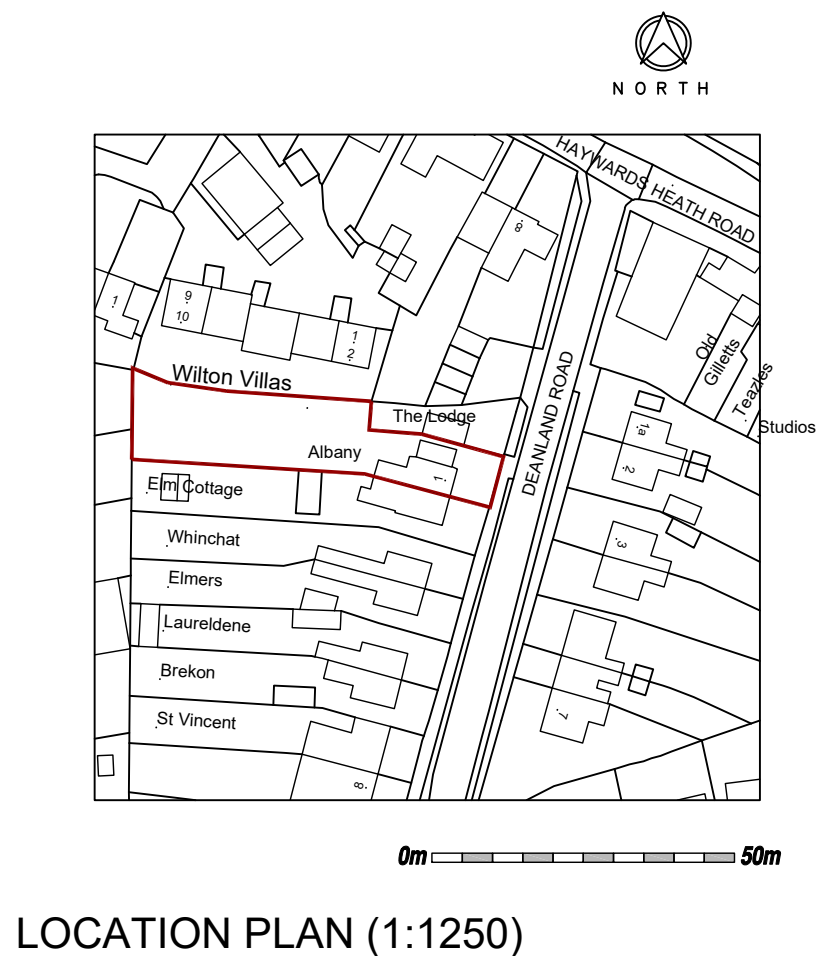

?Crown Copyright and database rights 2025 OS Licence no. 100019980

Copyright reserved. This drawing may only be used for the client and location specified in the title block. It may not be copied or disclosed to any other third party without prior written consent from WPDC. Prior to any works commencing on site, WPDC is to be contacted regarding the current status, revision or regulatory approval of this drawing.		3. No works to commence without either full plans building control approval or a building notice served with the local authority. 4. The dimensions indicated are approximate and subject to site checks by the contractor prior to commencement. 5. WPDC accept no responsibility for any unknown factors which either preclude the works from construction or add additional costs, ie location of public sewers and underground services, abnormal foundation designs, due to trees, ground conditions or any underground structure or obstruction. condition of the existing building.	 ARCHITECTURAL SERVICES 15 RIDGESIDE, THREE BRIDGES, CRAWLEY, WEST SUSSEX, RH10 1PB. Tel No 01293 407297 Mobile 07792239973 email info@wpdconsultants.co.uk	<table><tr><td colspan="2">CLIENT</td><td>A</td><td>PLANNING APPLICATION (HOUSEHOLDER).</td><td>20.10.25</td></tr><tr><td colspan="2">MISS HELEN CAUDREY & MR JON BELL</td><td>REV</td><td>DESCRIPTION</td><td>DATE</td></tr><tr><td colspan="2">PROJECT</td><td colspan="3">DRAWING</td></tr><tr><td colspan="2">CONVERSION OF GARAGE INTO HABITABLE SPACE AT ALBANY, DEANLAND ROAD, BALCOMBE, WEST SUSSEX, RH17 6PH.</td><td colspan="3">LOCATION PLAN & SITE/BLOCK PLAN</td></tr><tr><td>SCALE @ A3</td><td>DATE</td><td>DRG No</td><td colspan="2">REVISION</td></tr><tr><td>1:1250, 1:500</td><td>OCT 2025</td><td>WPD7025/A/01</td><td colspan="2">A</td></tr></table>	CLIENT		A	PLANNING APPLICATION (HOUSEHOLDER).	20.10.25	MISS HELEN CAUDREY & MR JON BELL		REV	DESCRIPTION	DATE	PROJECT		DRAWING			CONVERSION OF GARAGE INTO HABITABLE SPACE AT ALBANY, DEANLAND ROAD, BALCOMBE, WEST SUSSEX, RH17 6PH.		LOCATION PLAN & SITE/BLOCK PLAN			SCALE @ A3	DATE	DRG No	REVISION		1:1250, 1:500	OCT 2025	WPD7025/A/01	A	
CLIENT		A	PLANNING APPLICATION (HOUSEHOLDER).	20.10.25																														
MISS HELEN CAUDREY & MR JON BELL		REV	DESCRIPTION	DATE																														
PROJECT		DRAWING																																
CONVERSION OF GARAGE INTO HABITABLE SPACE AT ALBANY, DEANLAND ROAD, BALCOMBE, WEST SUSSEX, RH17 6PH.		LOCATION PLAN & SITE/BLOCK PLAN																																
SCALE @ A3	DATE	DRG No	REVISION																															
1:1250, 1:500	OCT 2025	WPD7025/A/01	A																															