



# Existing Elevations

1:50 at A3

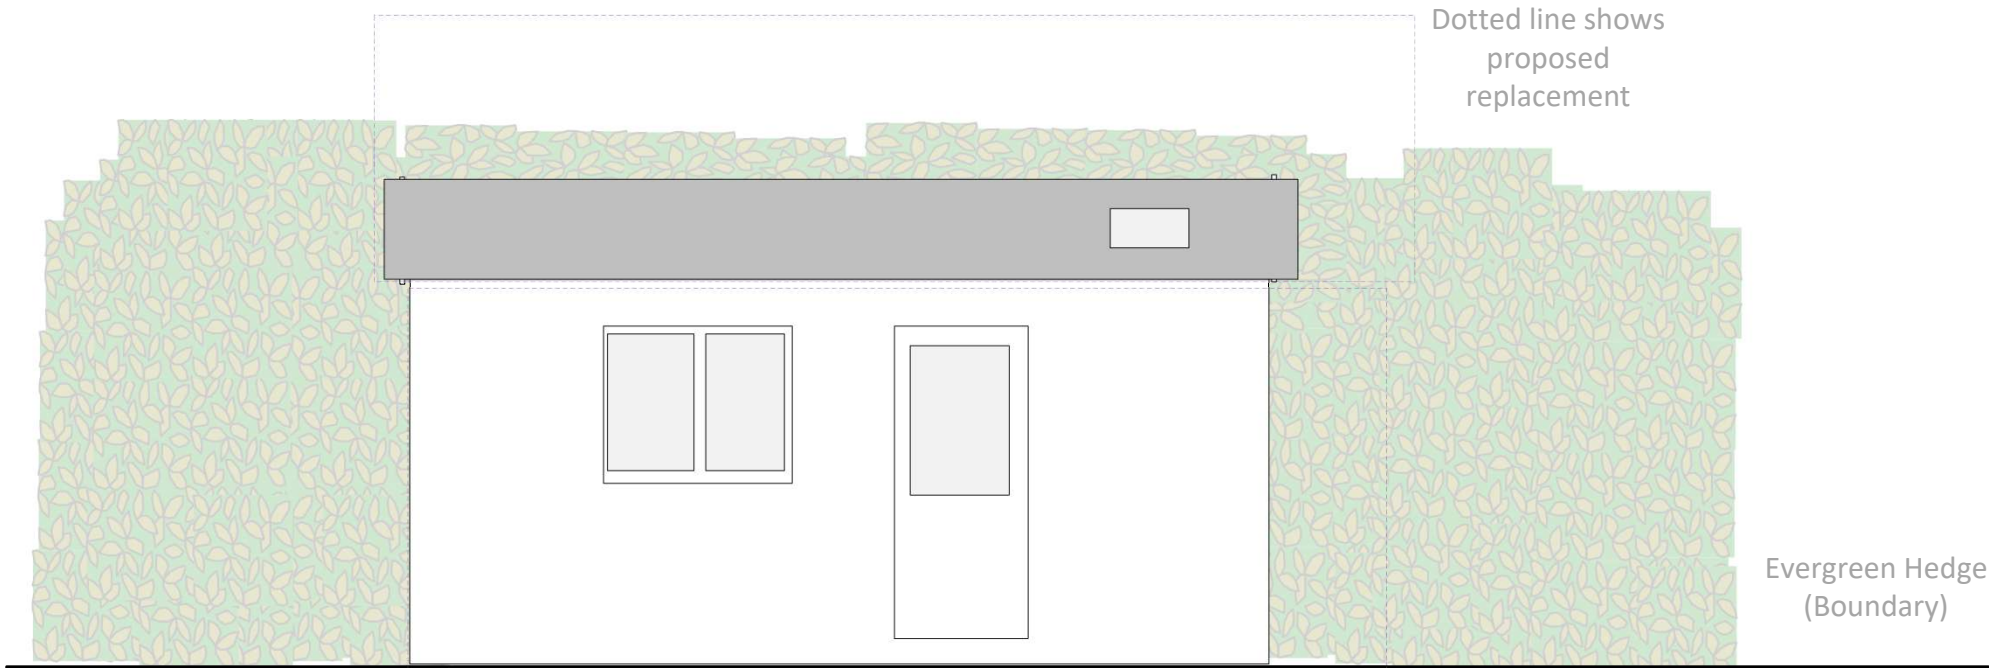


West Elevation (Existing)

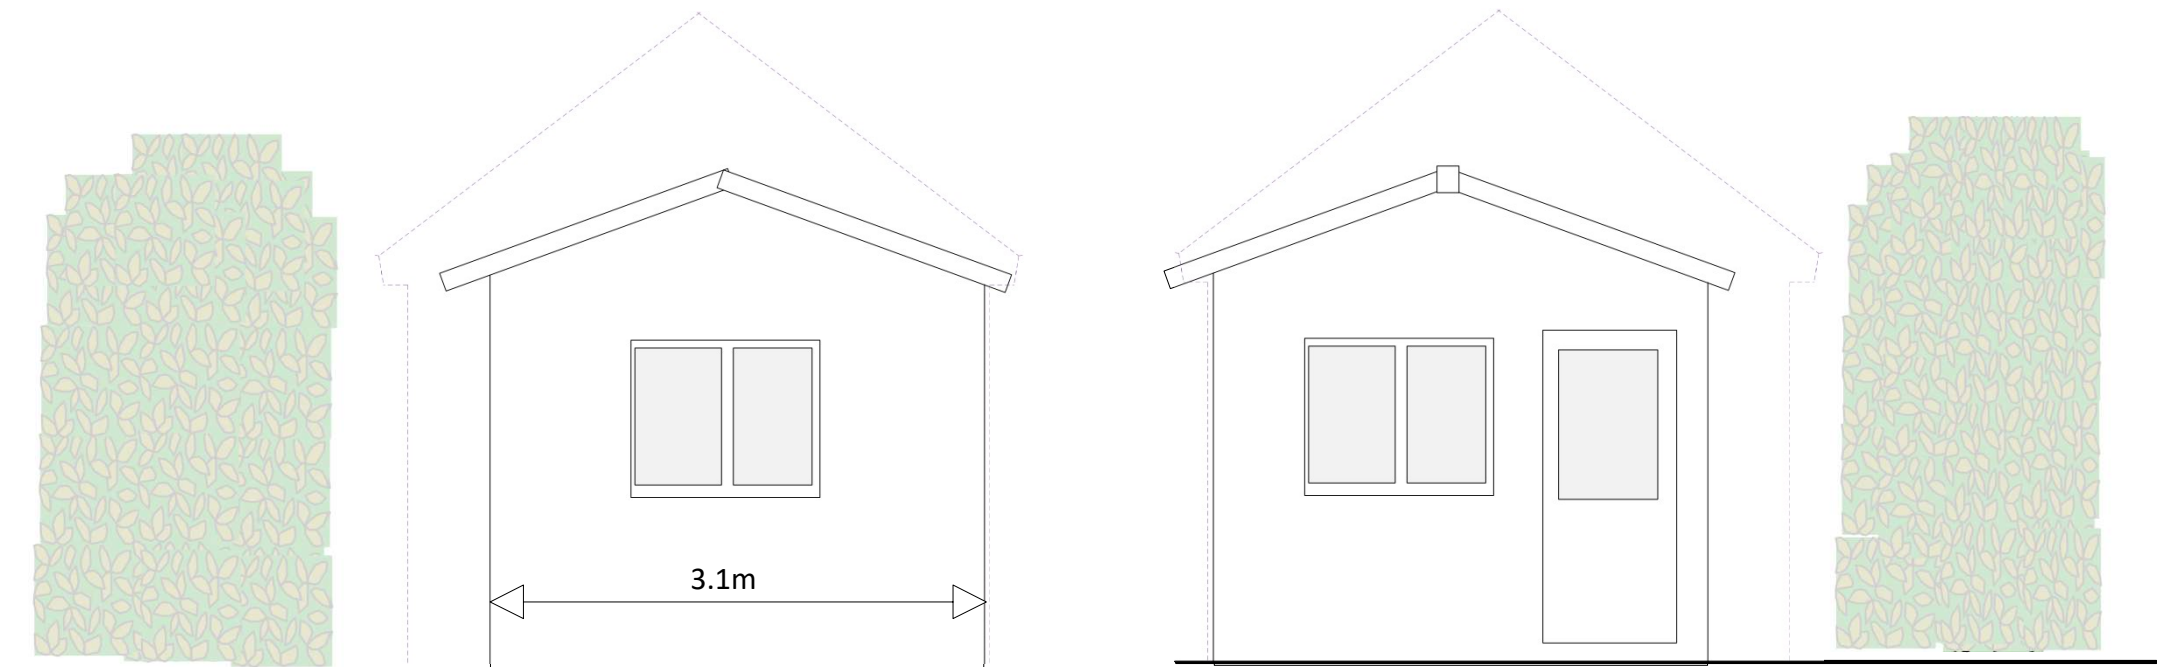

North Elevation (Existing)

South Elevation (Existing)

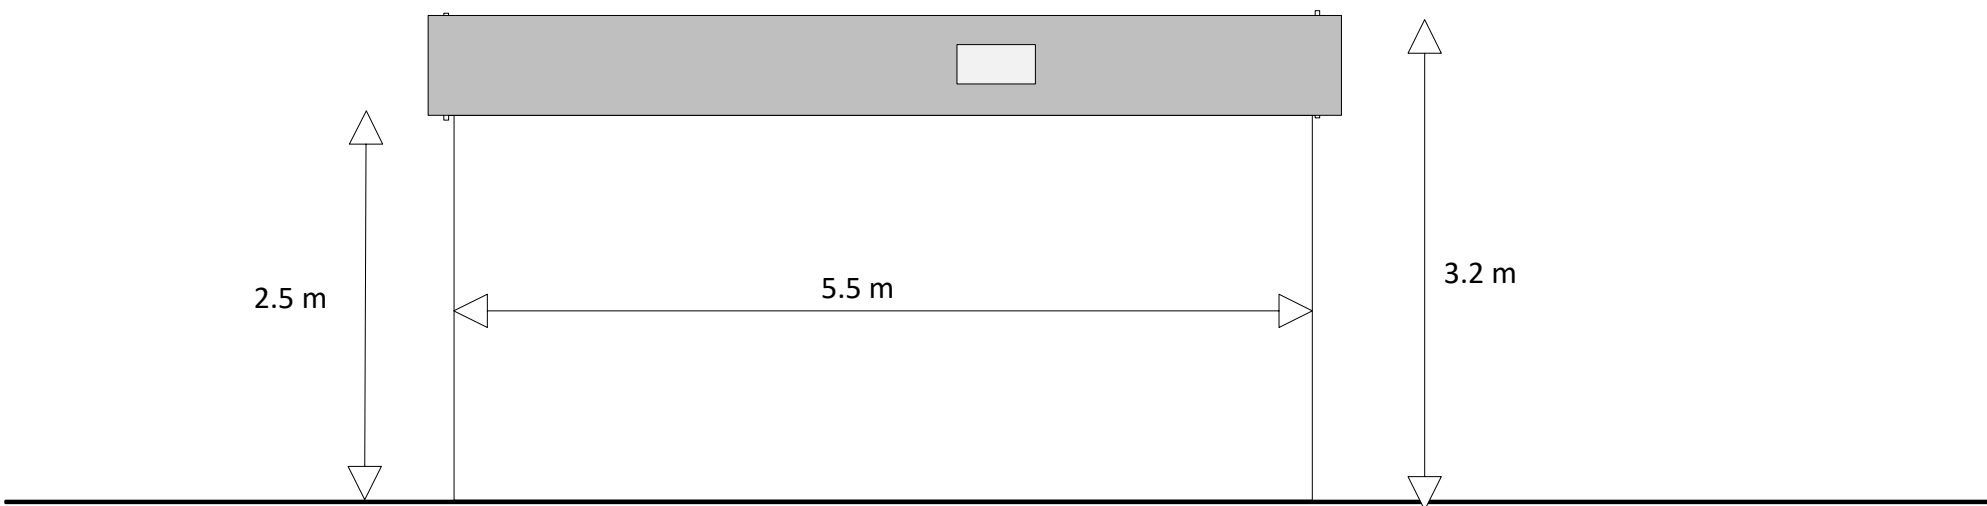

East Elevation (Existing)

