



Proposed Elevations
1:50 at A3

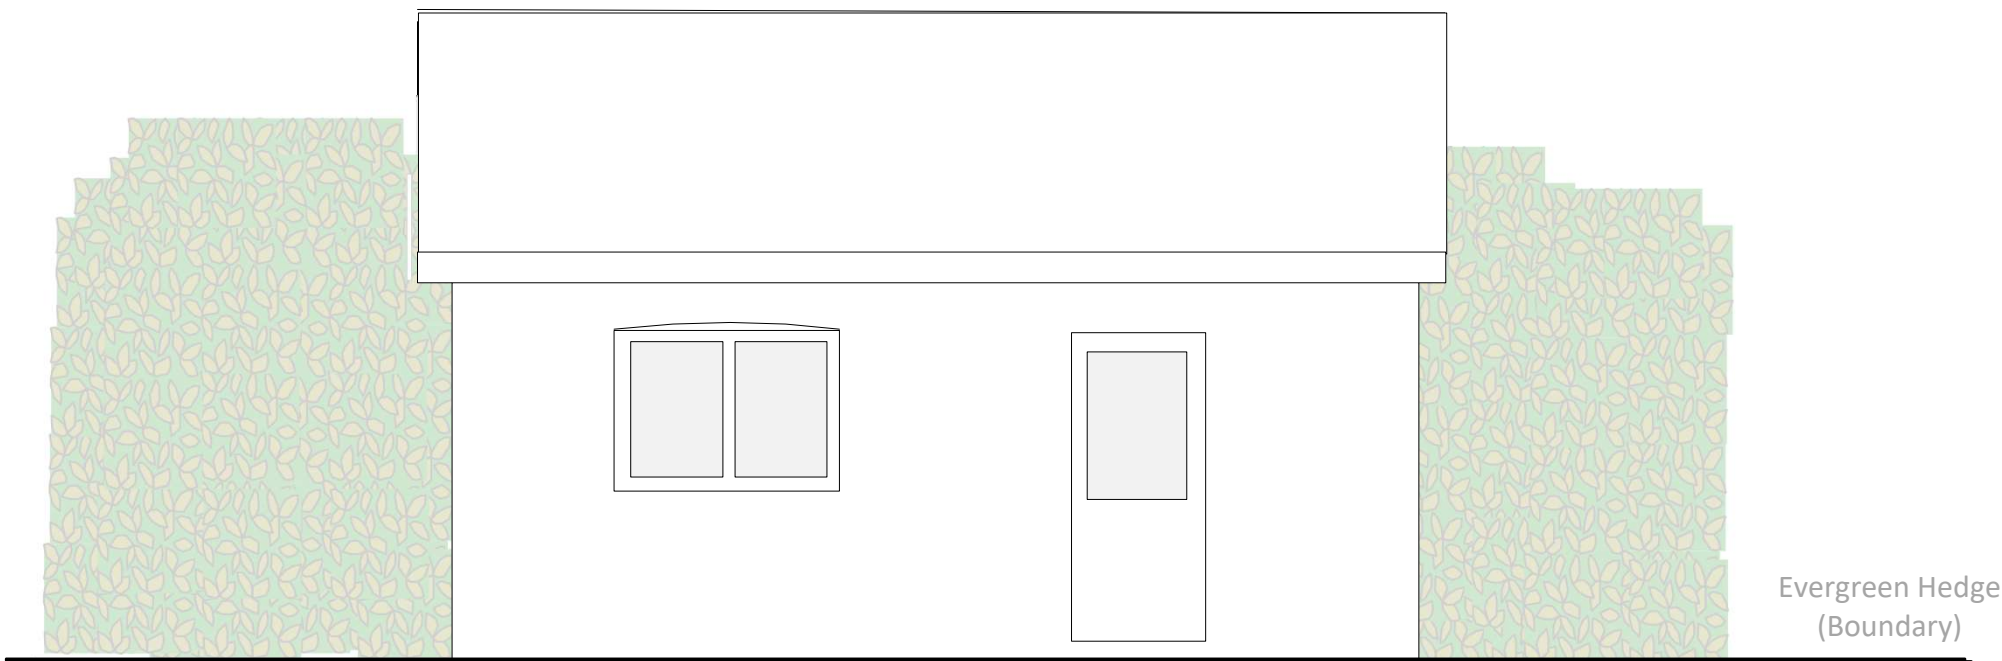


West Elevation (Proposed)

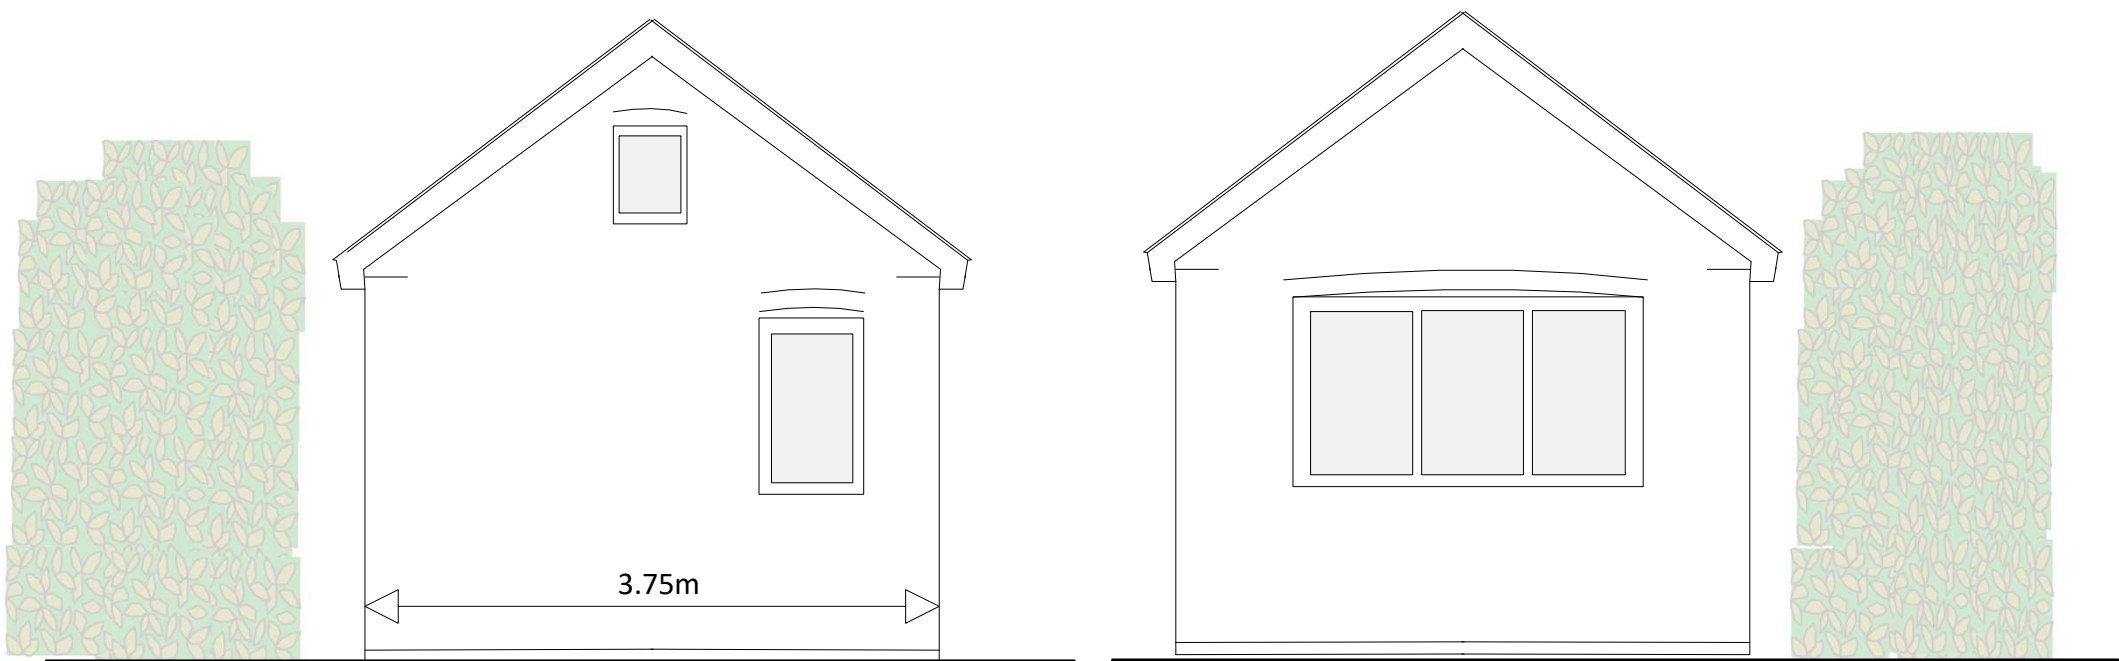

North Elevation (Proposed)

South Elevation (Proposed)

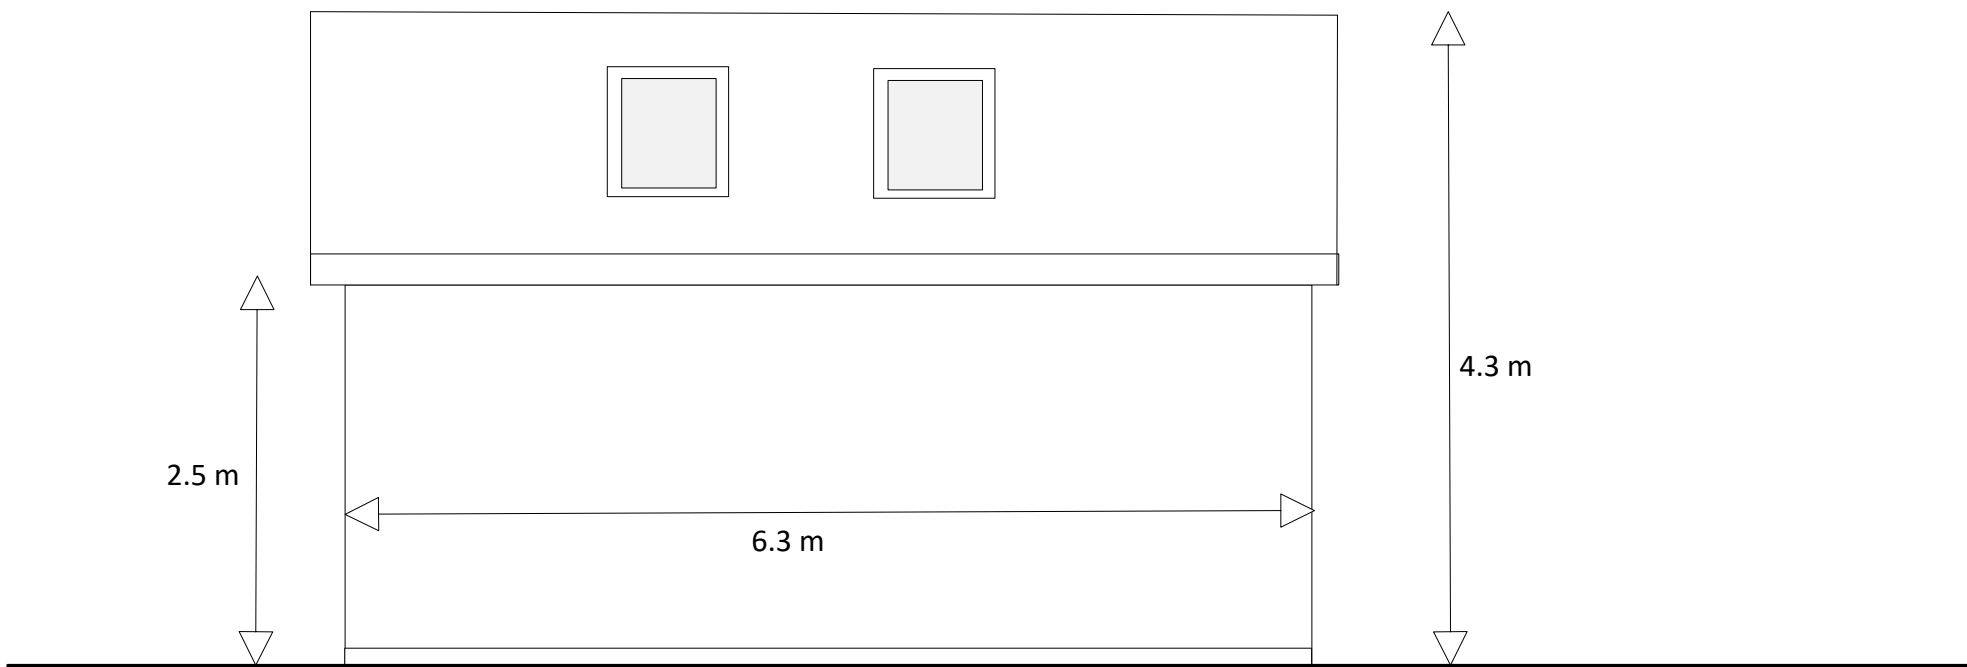

East Elevation (Proposed)

