




Proposed Entrance Gates Elevation
1:20 @A1

For location refer to drawing 25041-P-204



Precedent Image
Charles & Ivy Ascot Aluminium high middle driveway gate
Gates to be black

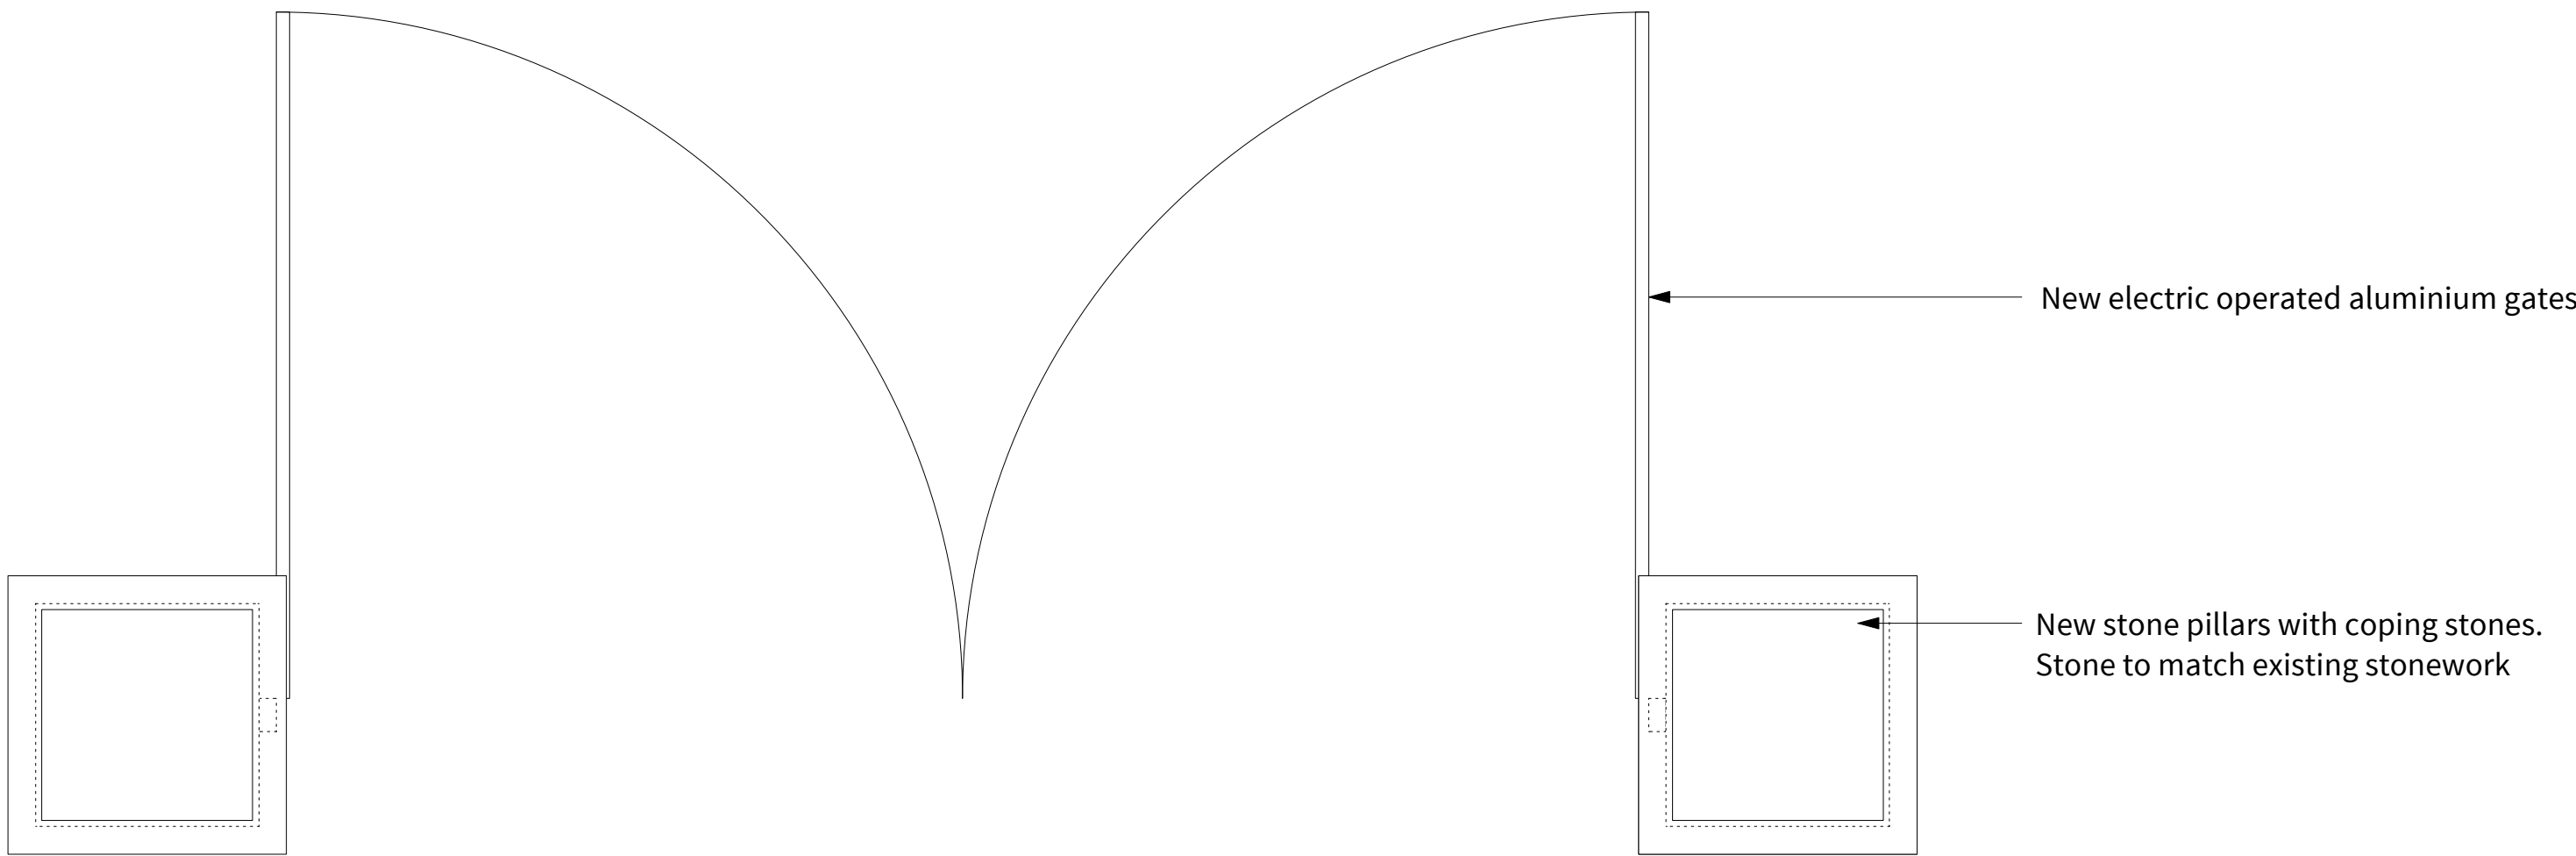


Proposed Entrance Gates Plan
1:20 @A1

For location refer to drawing 25041-P-204

Revisions:

B	16/10/2025	Issued for planning
C	10/12/2025	Updated and issued for planning
D	20/02/2026	Updated - screen removed following conservation officers comments
E	27/03/2026	For information
F	31/03/2026	Draft for planners

Checked

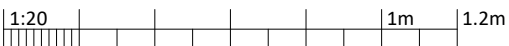

Dwg No.	25041C-P-207 F
---------	----------------

Drawing Title	Proposed Gate Details
Address	Wykehurst House
Client	M Blencowe
Scale	1:20 @A3
Stage	Planning
Drawn by	nc
Checked by	ns