



red dashed line indicates demolition or removal


SCALE BAR 1 : 100

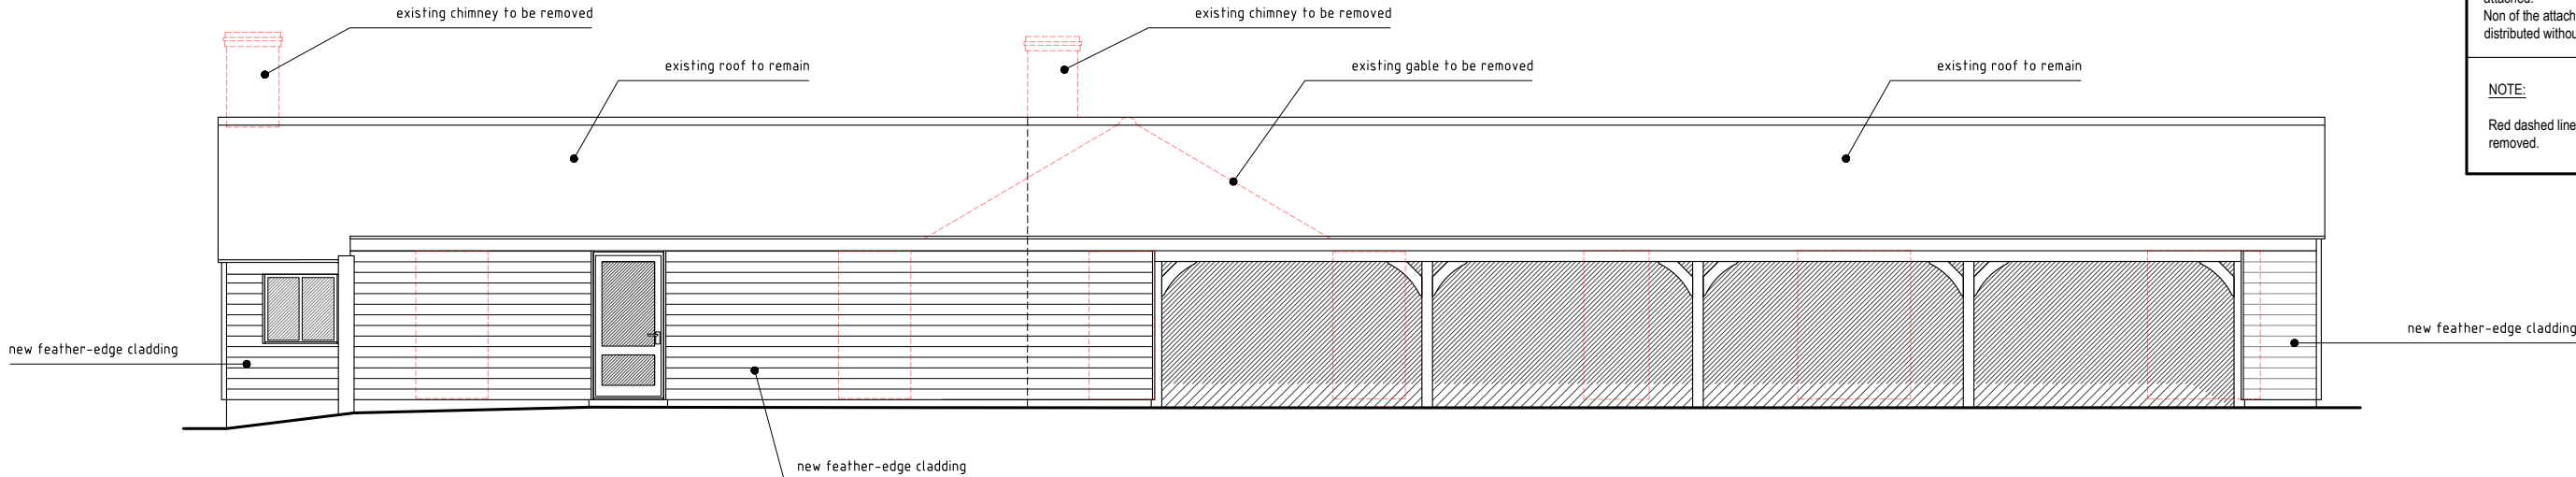


PROPOSED ELEVATION A
SCALE 1:100

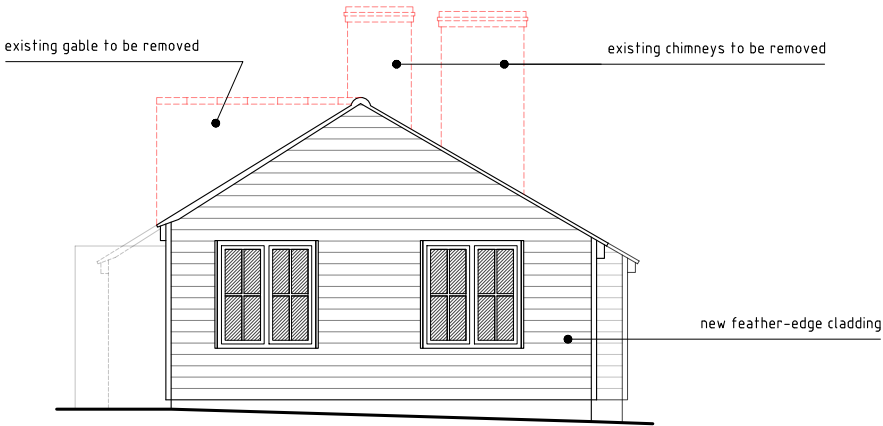

PROPOSED ELEVATION B
SCALE 1:100

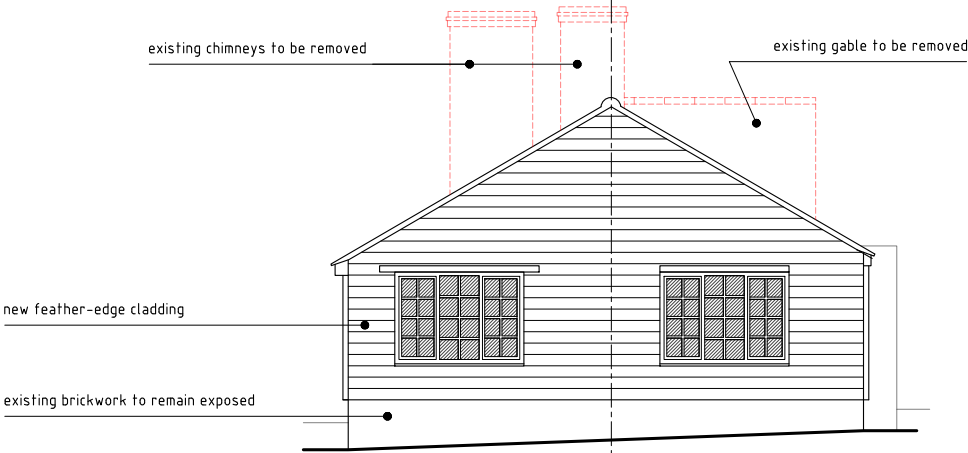

PROPOSED ELEVATION D
SCALE 1:100

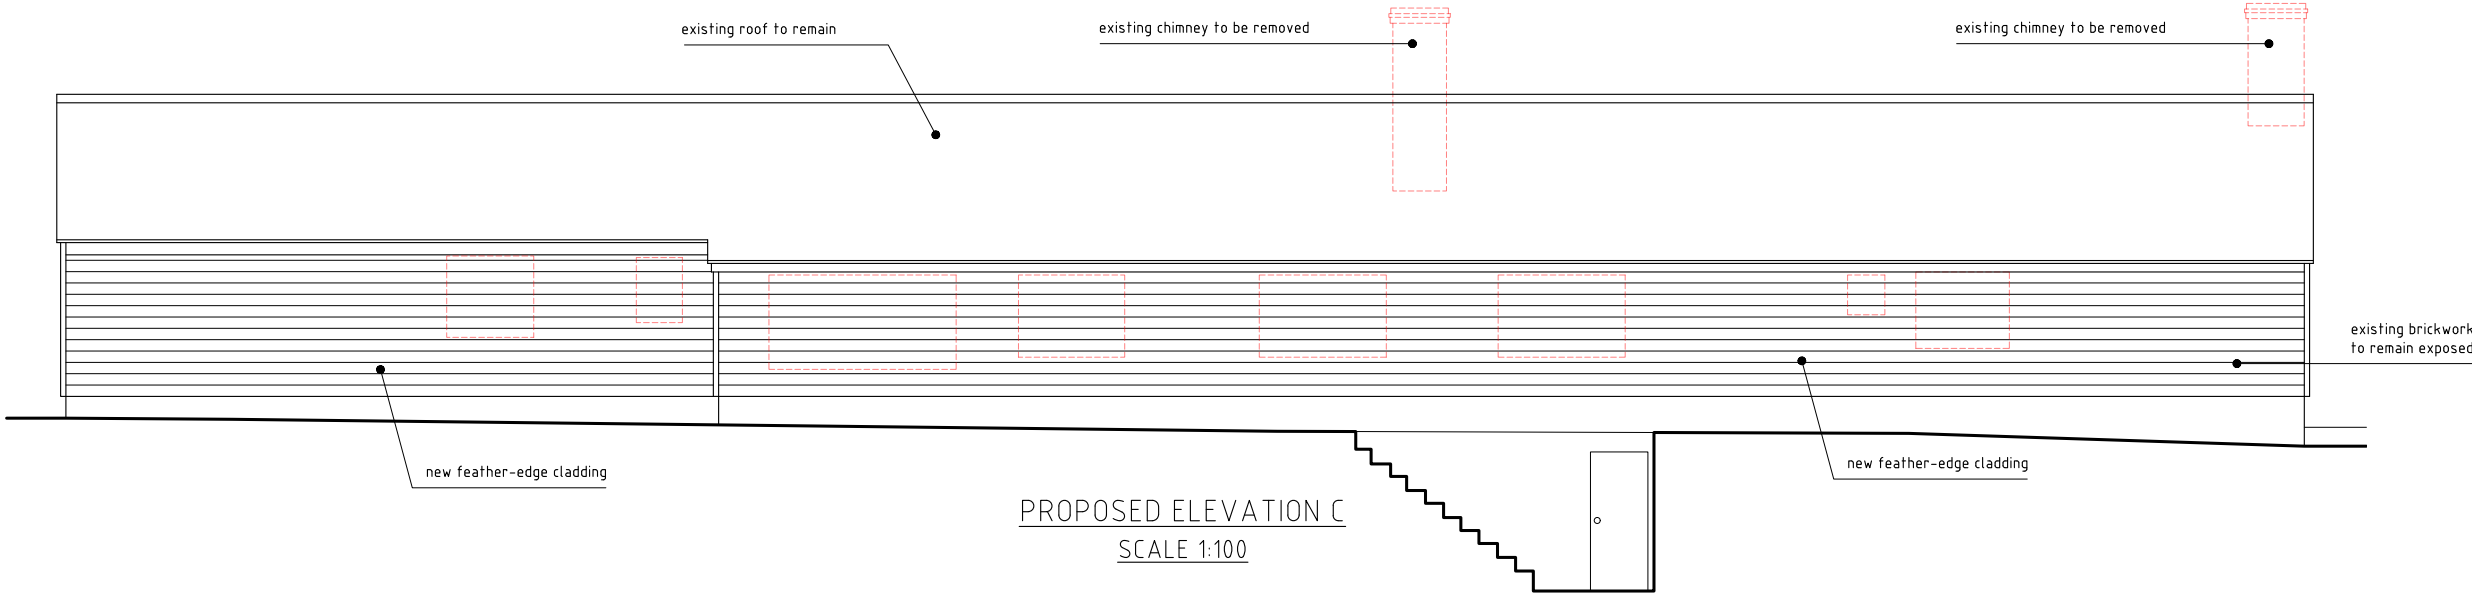

PROPOSED ELEVATION C
SCALE 1:100

DISCLAIMER NOTES:

Do not scale from these drawings except for planning purposes.
Please report any discrepancies to M-Design immediately.
All dimensions are to be checked on site before work commences.

M-Design owns the copyright to all drawings and illustrations contained within this document, including engineers calculations and any photographs attached.
Non of the attached media is to be copied or distributed without the permission of M-Design.

NOTE:

Red dashed line indicates existing features to be removed.

Rev. Date Revisions
A 11/06/25 Labels added following comments. Chimneys marked to be removed. Cladding added to gable end. Correction to existing gable lines.

M - Design



40 Blackthorns,
Hurstpierpoint
West Sussex,
BN6 9TF

Telephone: 01273 835512
Mobile: 07779 859172

Project

THE CONSERVATORY
DUCKYLS
EAST GRINSTEAD
RH19 4LP

Job Title

PROPOSED CARPORT
AND ALTERATION TO
EXISTING OUTBUILDING

Drawing Title

PROPOSED ELEVATIONS

Nett Floor Area

Scale 1:100 @ A3

Date 21/02/25

Drawn by MEM

Drg. Ref.
MD/179/05

Rev.
A