



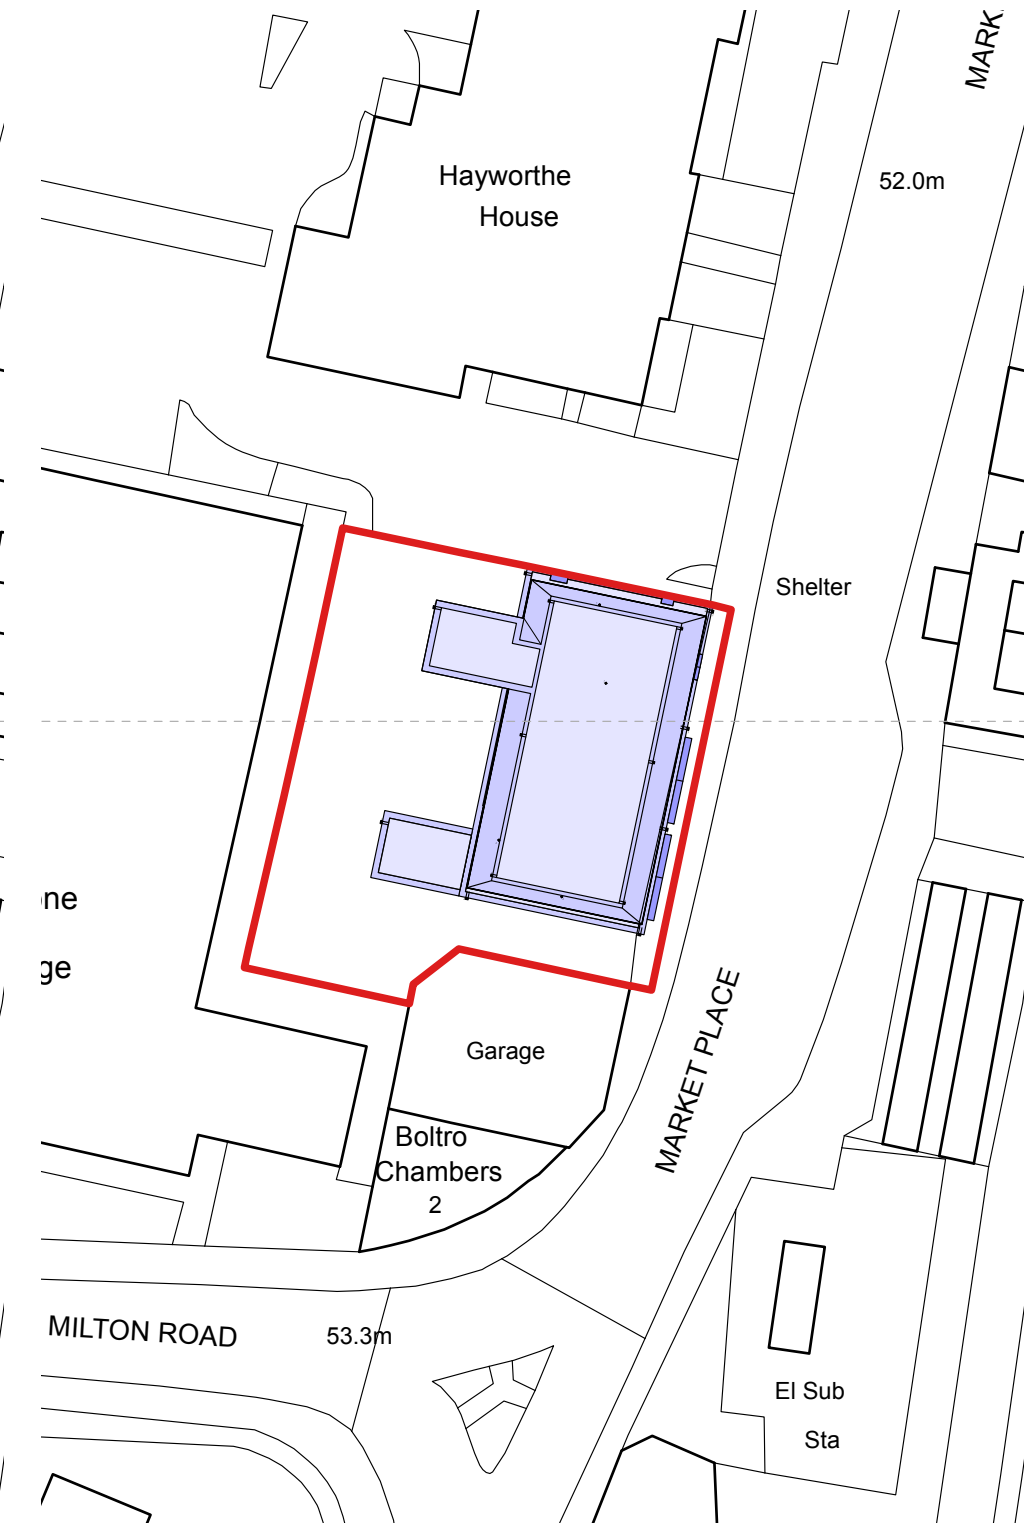

1:500 Existing Block Plan

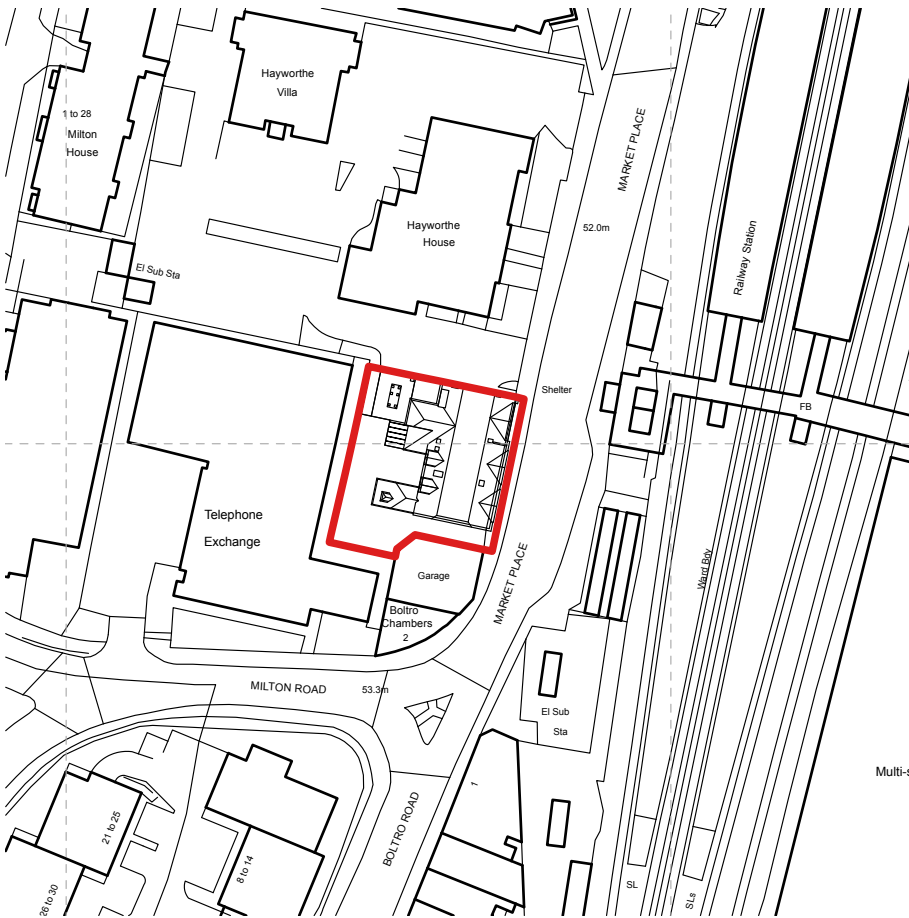

1:500 Proposed Block Plan



1:500 Site Location Plan



Revisions  
- 22/04/2025 First issue



CKA Architectural Ltd  
36 Church Street, Eastbourne, BN21 1HS  
01323 729516 cka.co.uk

Client  
PR Homes Direct

Project address  
1-3 Barclay Court  
Market Place, Haywards Heath,  
West Sussex RH16 1DB

Project description  
Conversion & extension to form  
10N° flats

Drawing title  
Site Location and Block Plan

Scale 1:500 & 1250 @ A3

Job N° 3428 Drawing N° 01 Revision

# Site Location and Block Plan

