


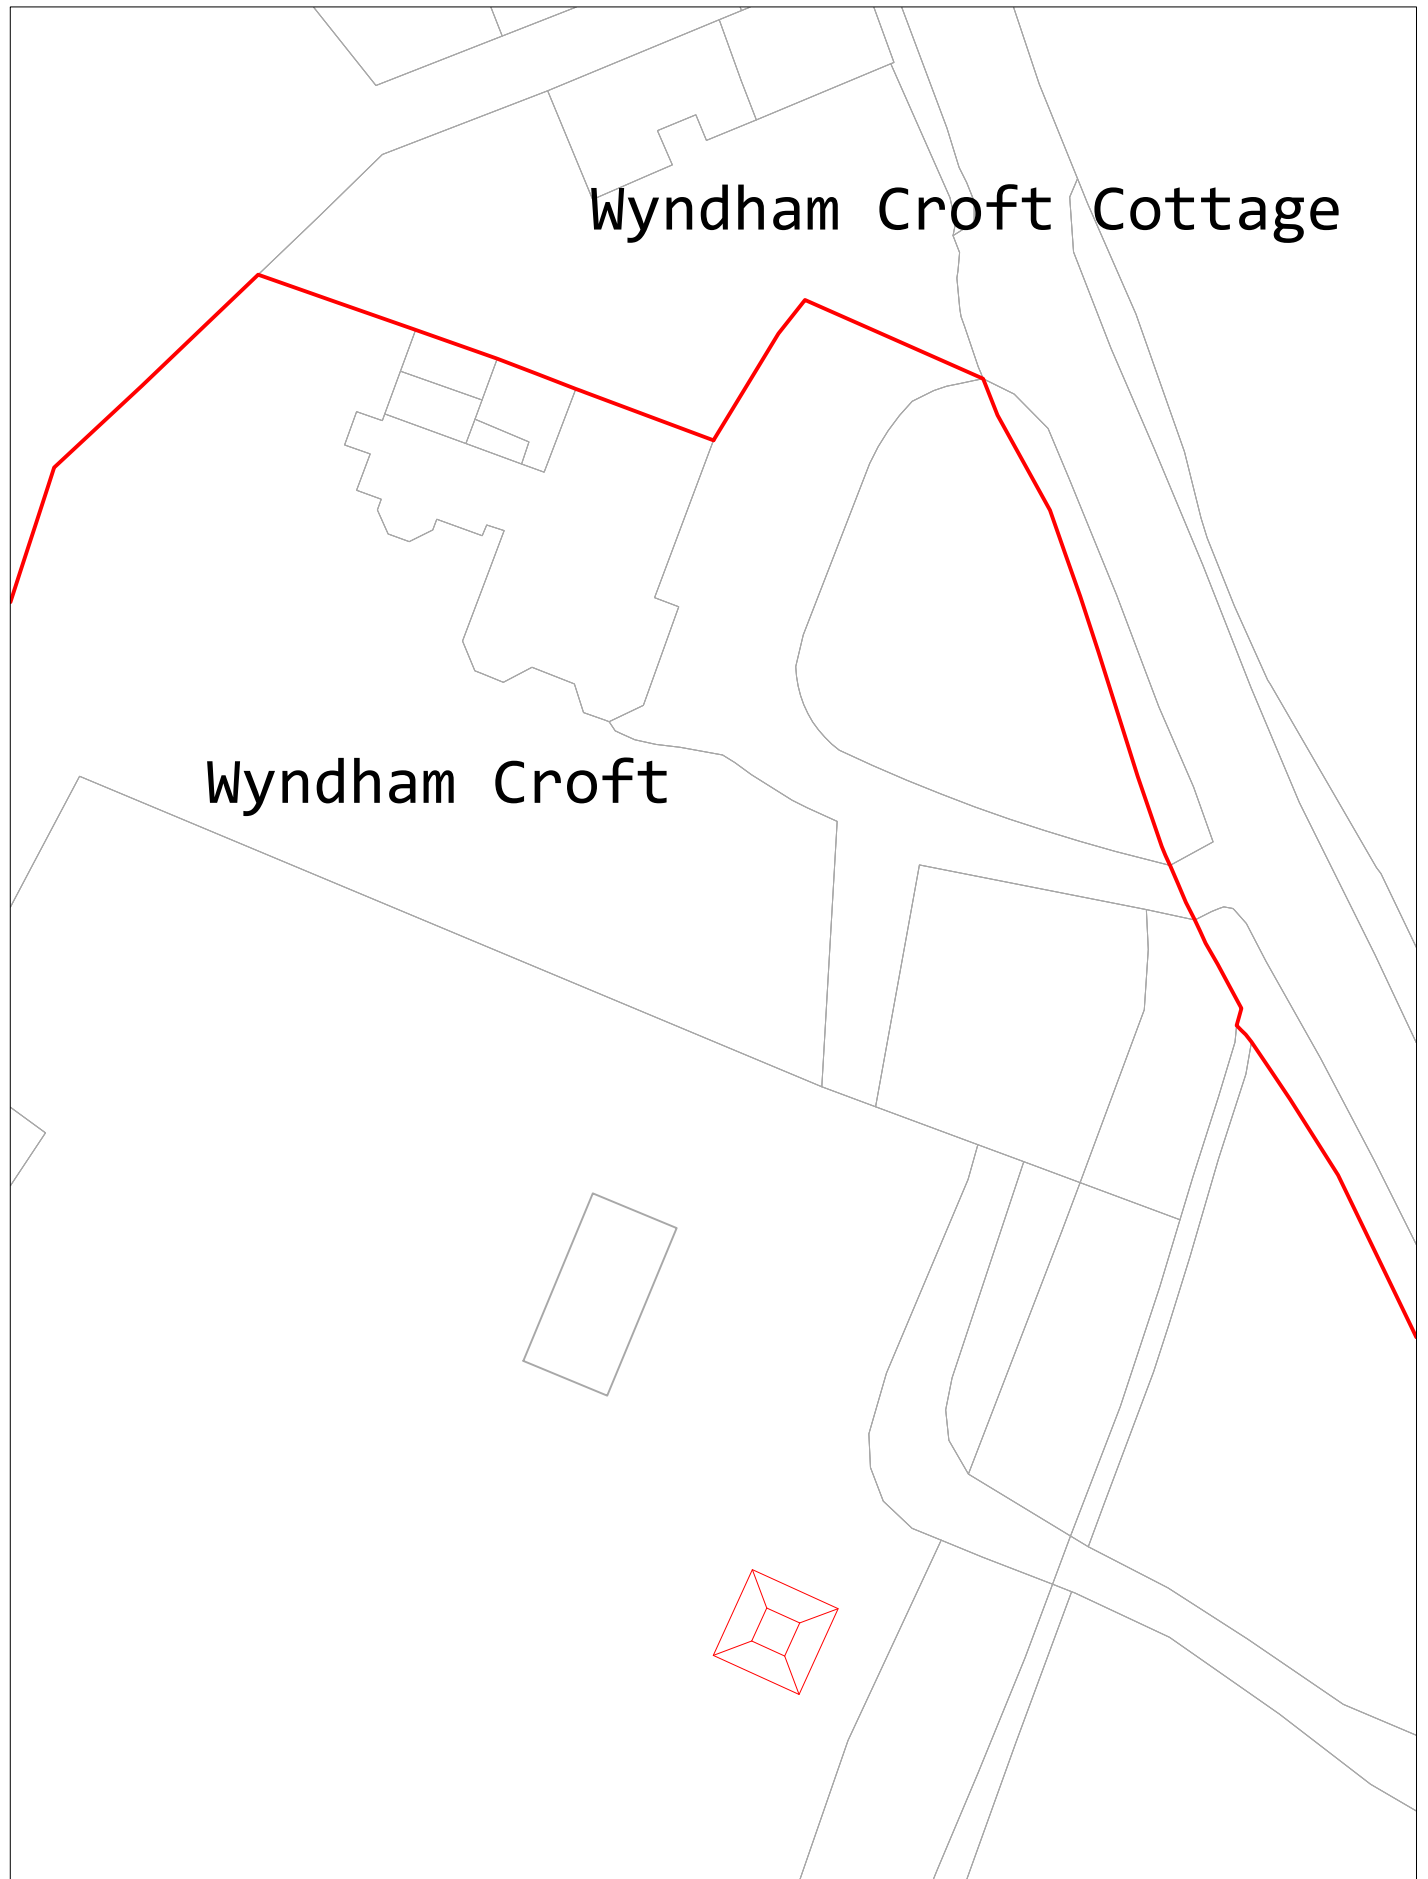


Wyndham Croft, Selsfield Road, Turners Hill, Crawley, Sussex, RH10 4PS

© HSP Garden Buildings Ltd

Block plan of the site

ReQuestAPlan
Map number: TQRQM22160151003950
Title: Wyndham Croft, Turners Hill, RH10 4PS
Map Produced for: Jodie Towson
© Crown copyright and database rights 2022 OS 100042766
Project ID: 24561
Date of Purchase: 09-06-2022
1 Years subscription from 09-06-2022 for 1 workstation.

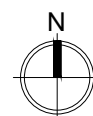

Date	:15/04/25
Scale	:1.500
Dimensions	:mm
Job Ref	:J4888