



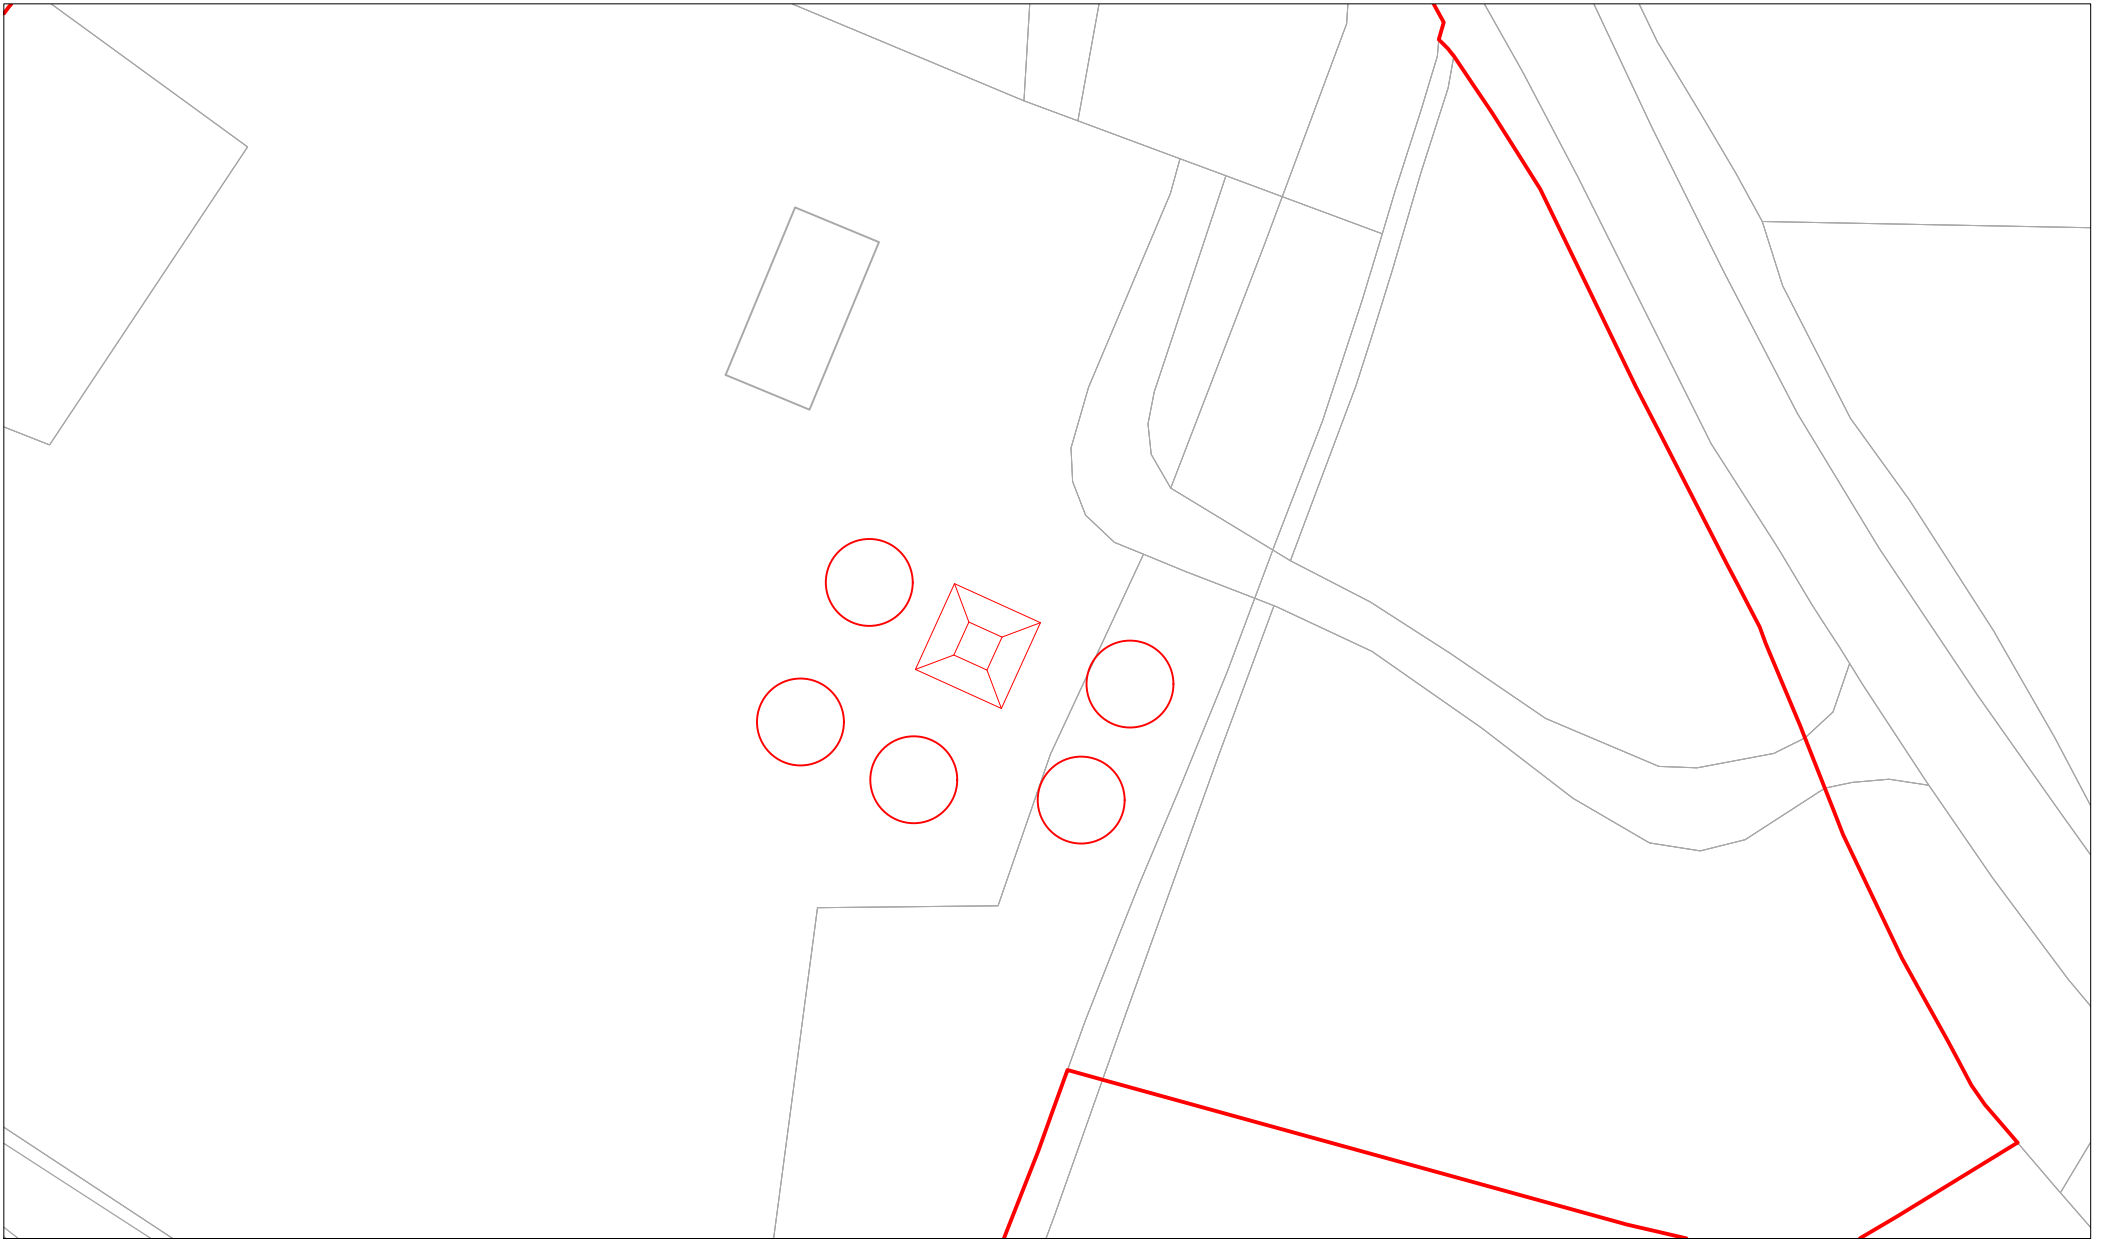

Wyndham Croft, Selsfield Road, Turners Hill, Crawley, Sussex, RH10 4PS

Tree plan

© HSP Garden Buildings Ltd

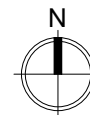

Date	:15/04/25
Scale	:1.500
Dimensions	:mm
Job Ref	:J4888