


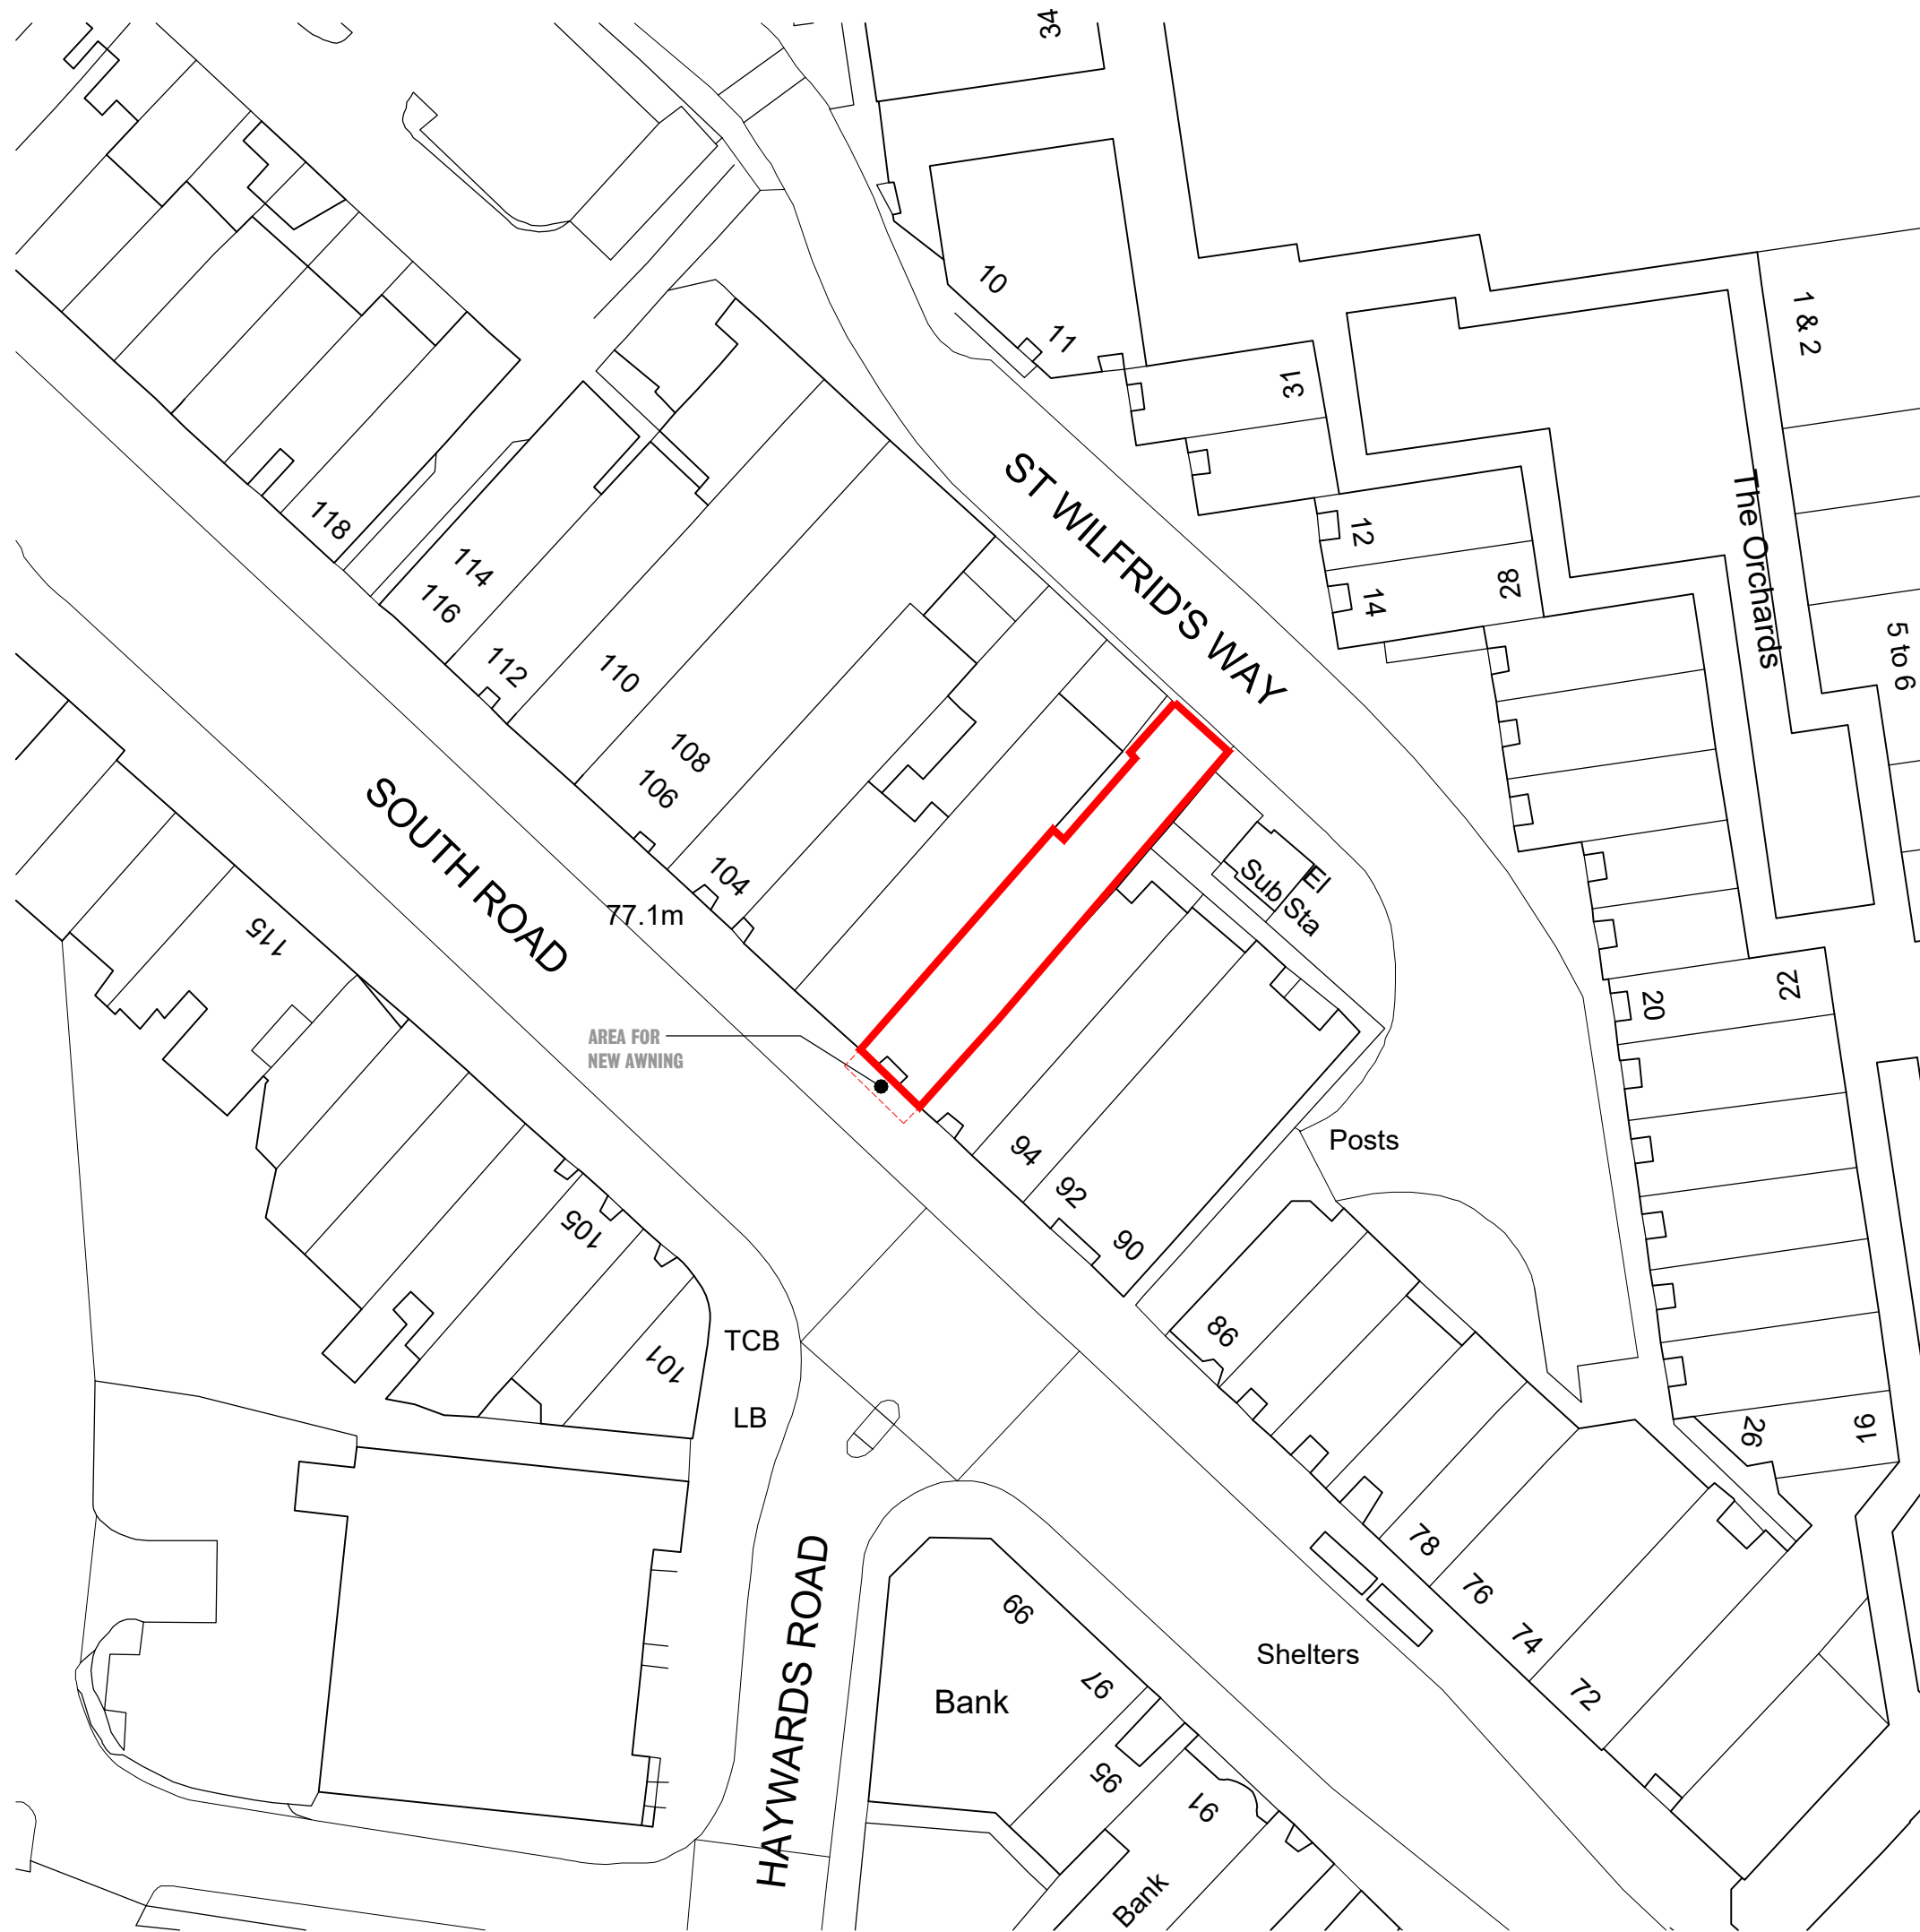

PRODUCED ON 11 SEPTEMBER 2024 FROM THE ORDNANCE SURVEY NATIONAL GEOGRAPHIC DATABASE AND INCORPORATING SURVEYED REVISION AVAILABLE AT THIS DATE. THIS MAP SHOWS THE AREA BOUNDED BY 533140 123653,533282 123653,533282 123795,533140 123795,533140 123653,533140 123653. CROWN COPYRIGHT AND DATABASE RIGHTS 2024 OS 100054135. SUPPLIED BY COPLA LTD TRADING AS UKPLANNINGMAPS.COM A LICENSED ORDNANCE SURVEY PARTNER (OS 100054135).



DMU DESIGNS

ARCHITECTURAL SERVICES LTD

PLANNING APPLICATIONS
BUILDING REGULATIONS
RESOURCES BUILDING SURVEYS
WORKING DRAWINGS
EXHIBITIONS / SKETCH SCENES
SPACE PLANNING

MAIL@DMUDESIGNS.CO.UK
WWW.DMUDESIGNS.CO.UK
+44 (0)191 1572565

CLIENT TRUFFLES BAKERY		
STATUS PLANNING		
DRAWING NUMBER 3266-002	DRAWING TITLE LOCATION AND BLOCK PLANS	
DRAWING REVISION A	DATE JANUARY 2025	
SCALE AS SHOWN	PAPER SIZE A1	DRAWN BY PTM

PROPERTY
98 SOUTH ROAD
HAYWARDS HEATH
RH16 4LJ

DO NOT SCALE FROM THIS DRAWING. ANY DISCREPANCIES TO BE REPORTED IMMEDIATELY.
DMU DESIGNS IS A LIMITED COMPANY REGISTERED IN ENGLAND AND WALES. REGISTERED NUMBER: 710897