


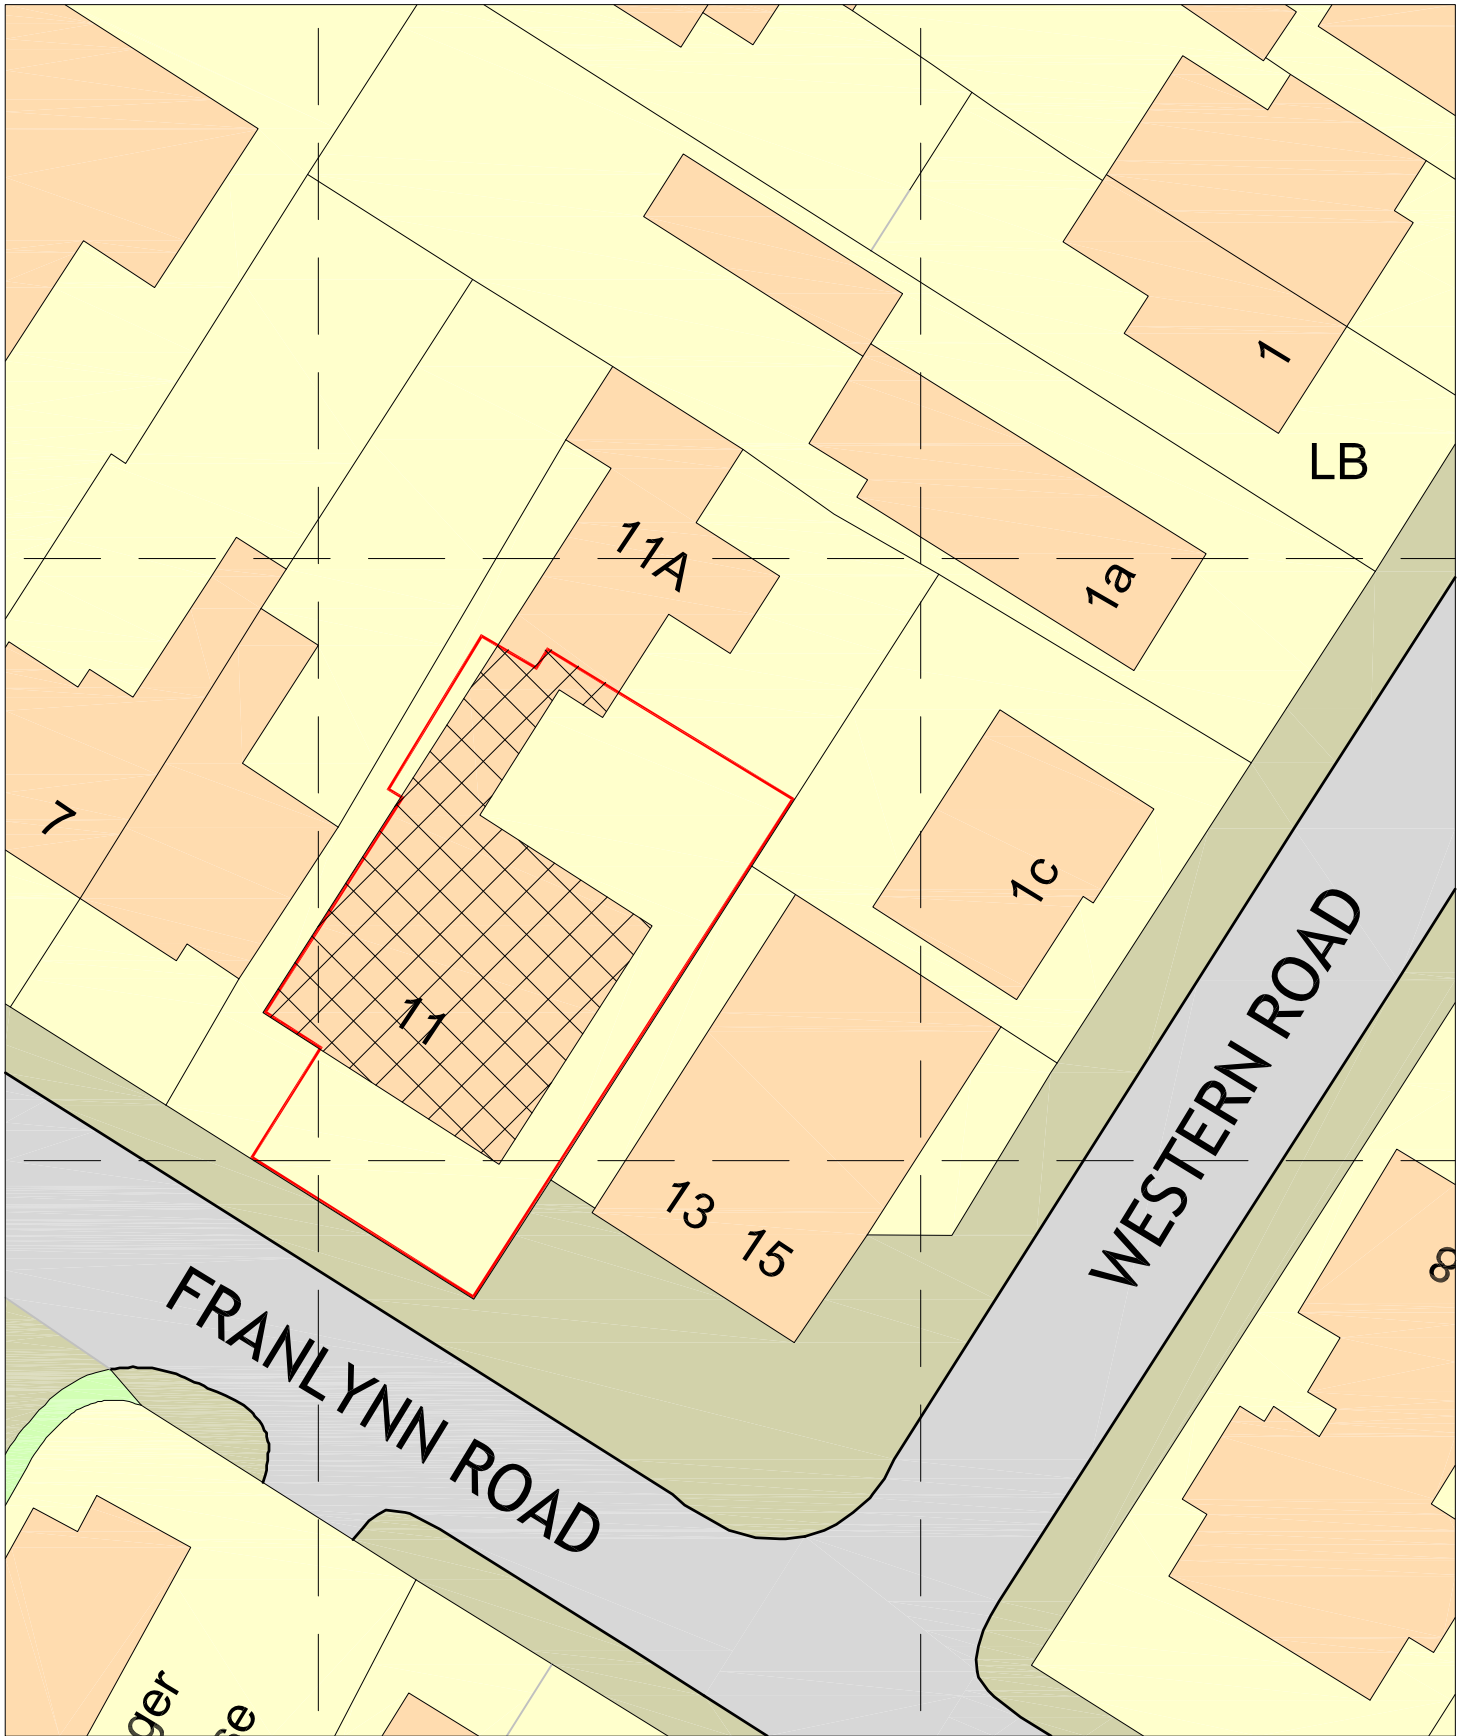

+BP Block Plan 1:500

Scale in Metres 1:500



Area of application

Site Area 328.7m²

Printing Notes - This document is A4 Size
To print this document accurately to the intended scale, ensure that print settings are set to 'Actual Size' or 'No scaling'. Do not print 'Fit to page' Drawings not for construction.

A4
page

PLATFORM 3
SURVEY - DESIGN - VISUALISE

www.platform3.design studio@platform3.design

address 11 Franklynn Rd
Haywards Heath
RH16 4DG

client
Patterson Properties

project
HMO Change of use

drawing title
Block Plan

date
Dec 2024

drg. no
24-P18-01

scale
as shown@A4

revision