
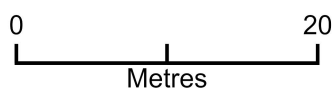


Five Oaks Lodge BN6 9LJ - block plan

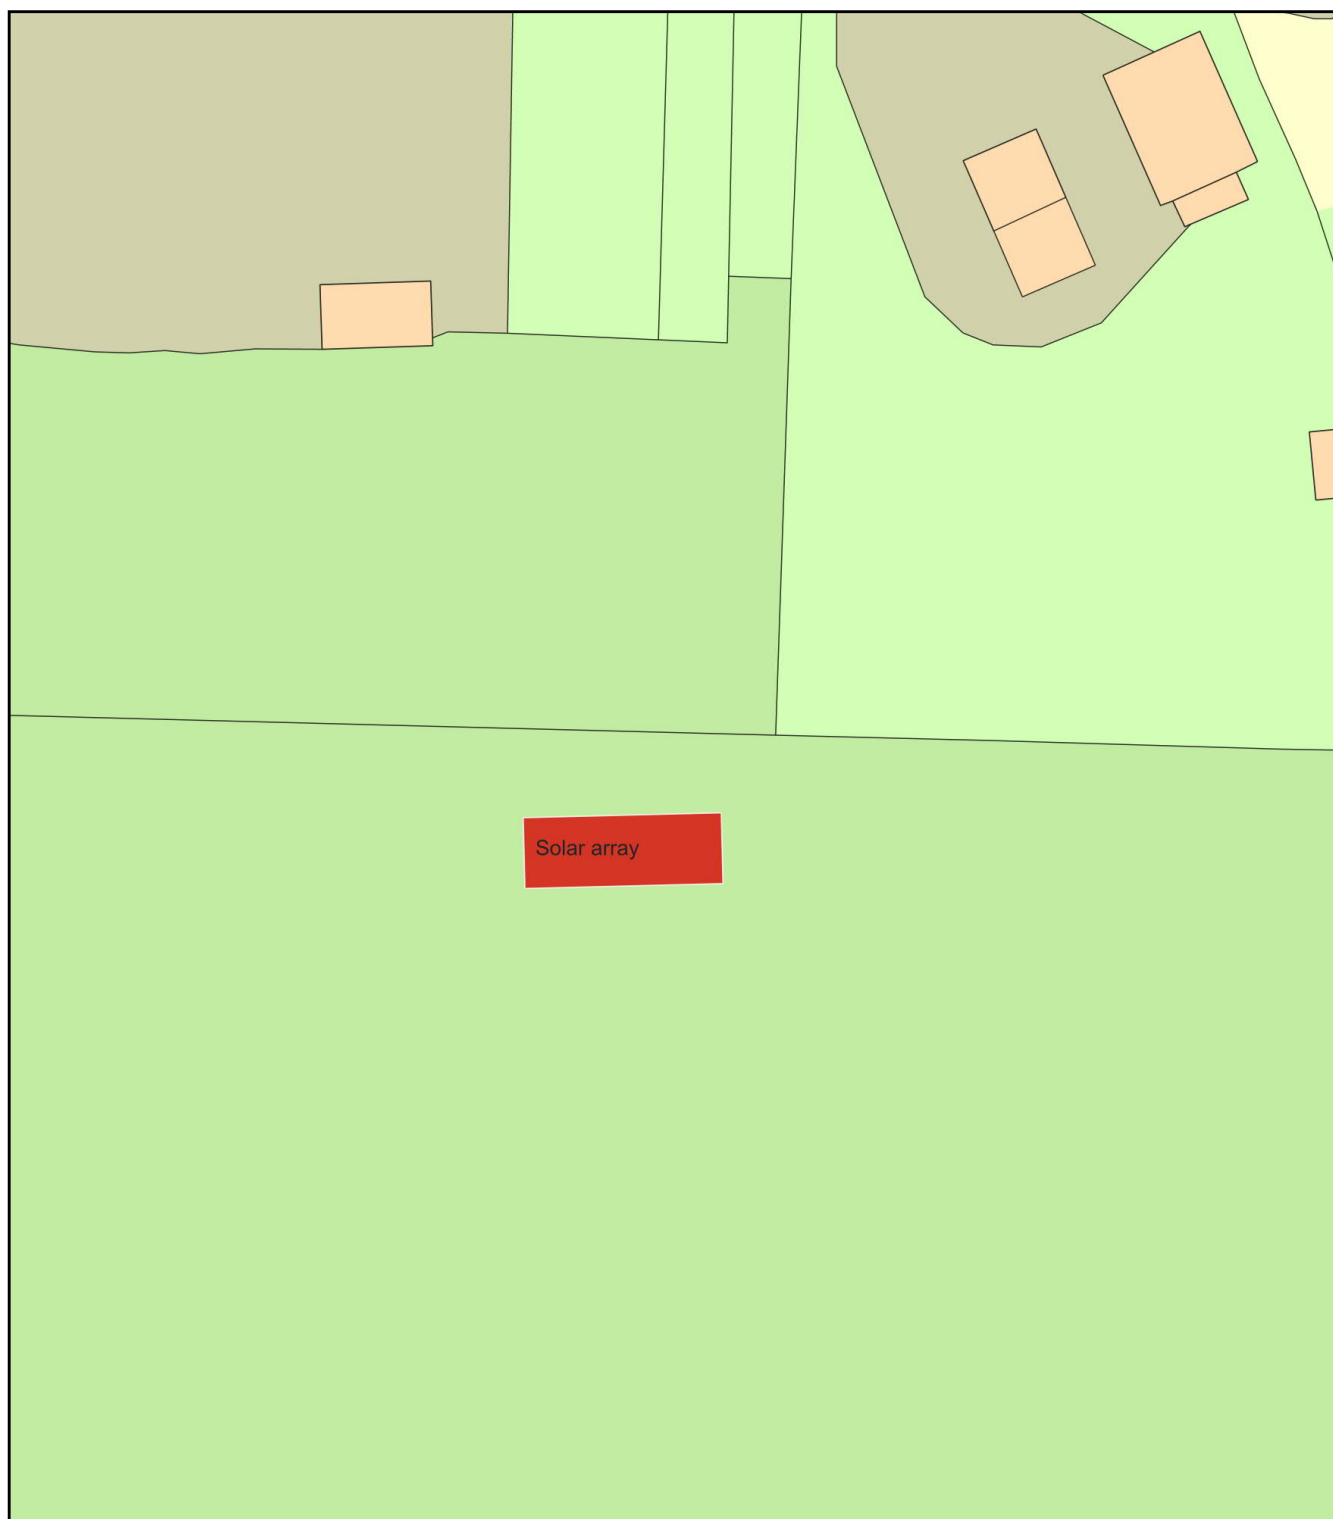

Plan Produced for: Retrospective application

Date Produced: 18 Feb 2026

Plan Reference Number: TQRQM26049221405798

Scale: 1:500 @ A4