



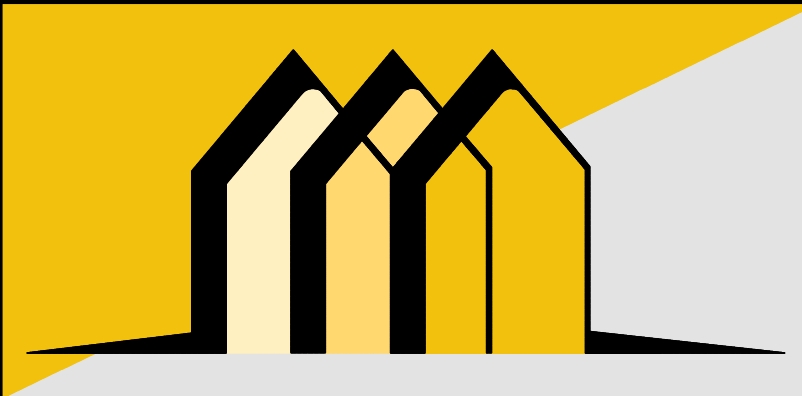

CONTACT INFO

E: Scott@EllisdonArchitecturalAssociates.co.uk
W: WWW.EllisdonArchitecturalAssociates.co.uk
M: 07828 189525

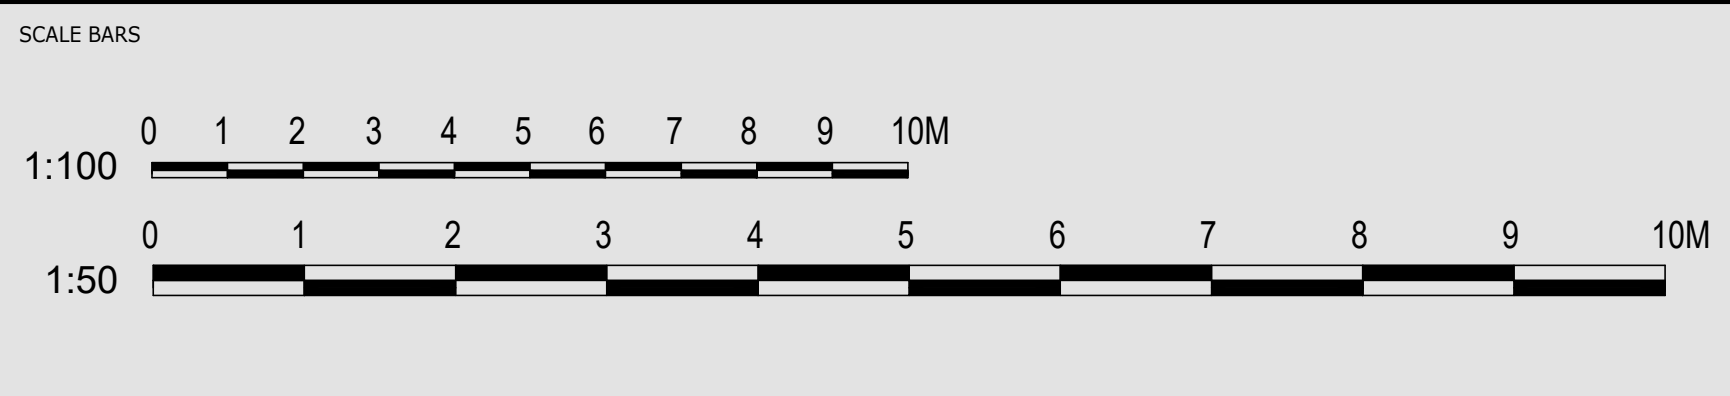

REVISION	DESCRIPTION	STATUS:
0	FIRST ISSUE	PLANNING

CLIENT:	MR & MRS WILLIAMS	SITE ADDRESS: CHERRY HAY TURNERS HILL ROAD EAST GRINSTEAD RH19 4LX
JOB REF:	666	
DRG. NO:	01	
DRG. TITLE:	EXISTING PLANS	
DATE:	SEPTEMBER 2025	
SCALE:	1:50/100@A1	