



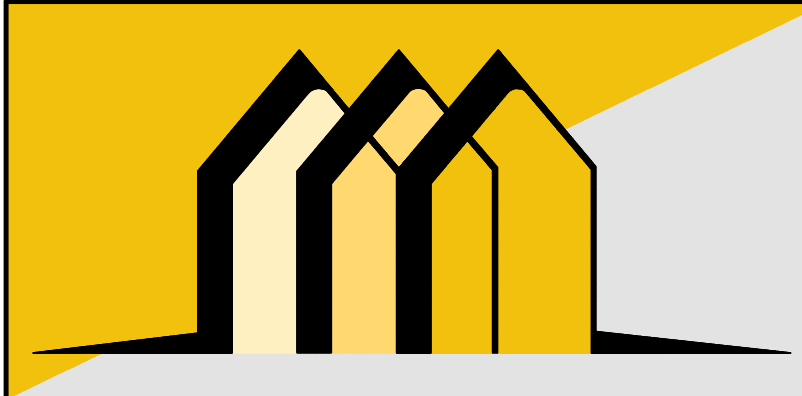

CONTACT INFO

E: Scott@EllisdonArchitecturalAssociates.co.uk
W: WWW.EllisdonArchitecturalAssociates.co.uk
M: 07828 189525

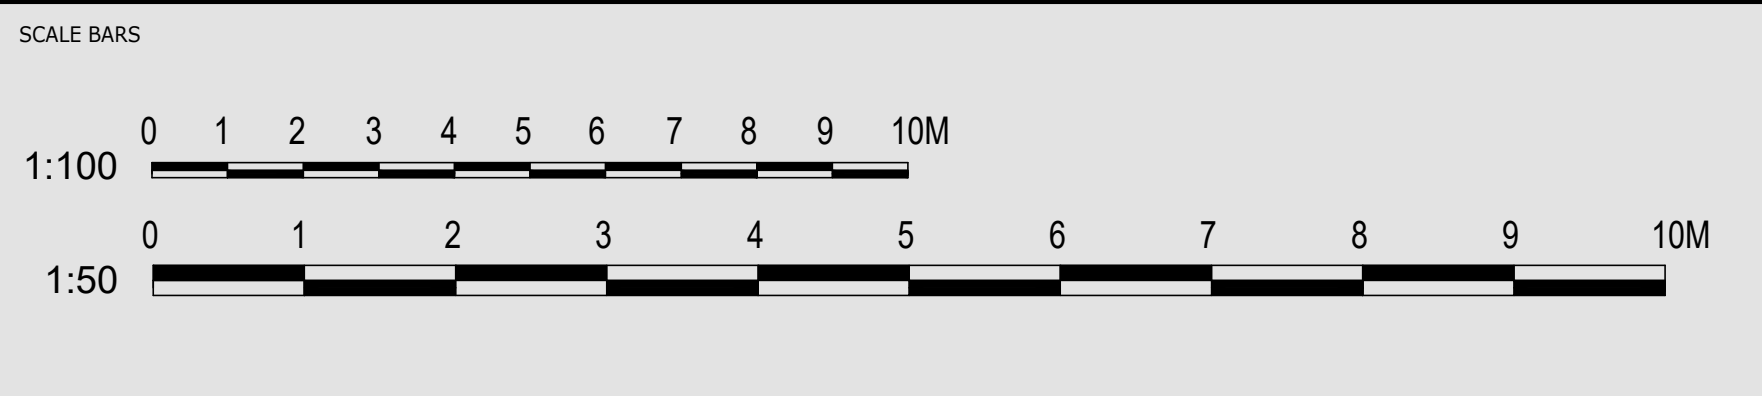

REVISION	DESCRIPTION	STATUS:
0	FIRST ISSUE	PLANNING
A		
B	FEBRUARY 2026	

CLIENT:	MR & MRS WILLIAMS	SITE ADDRESS:
JOB REF:	666	CHERRY HAY TURNERS HILL ROAD EAST GRINSTEAD RH19 4LX
DRG. NO:	03	
DRG. TITLE:	PROPOSED PLANS	
DATE:	SEPTEMBER 2025	
SCALE:	1:50/100@A1	