


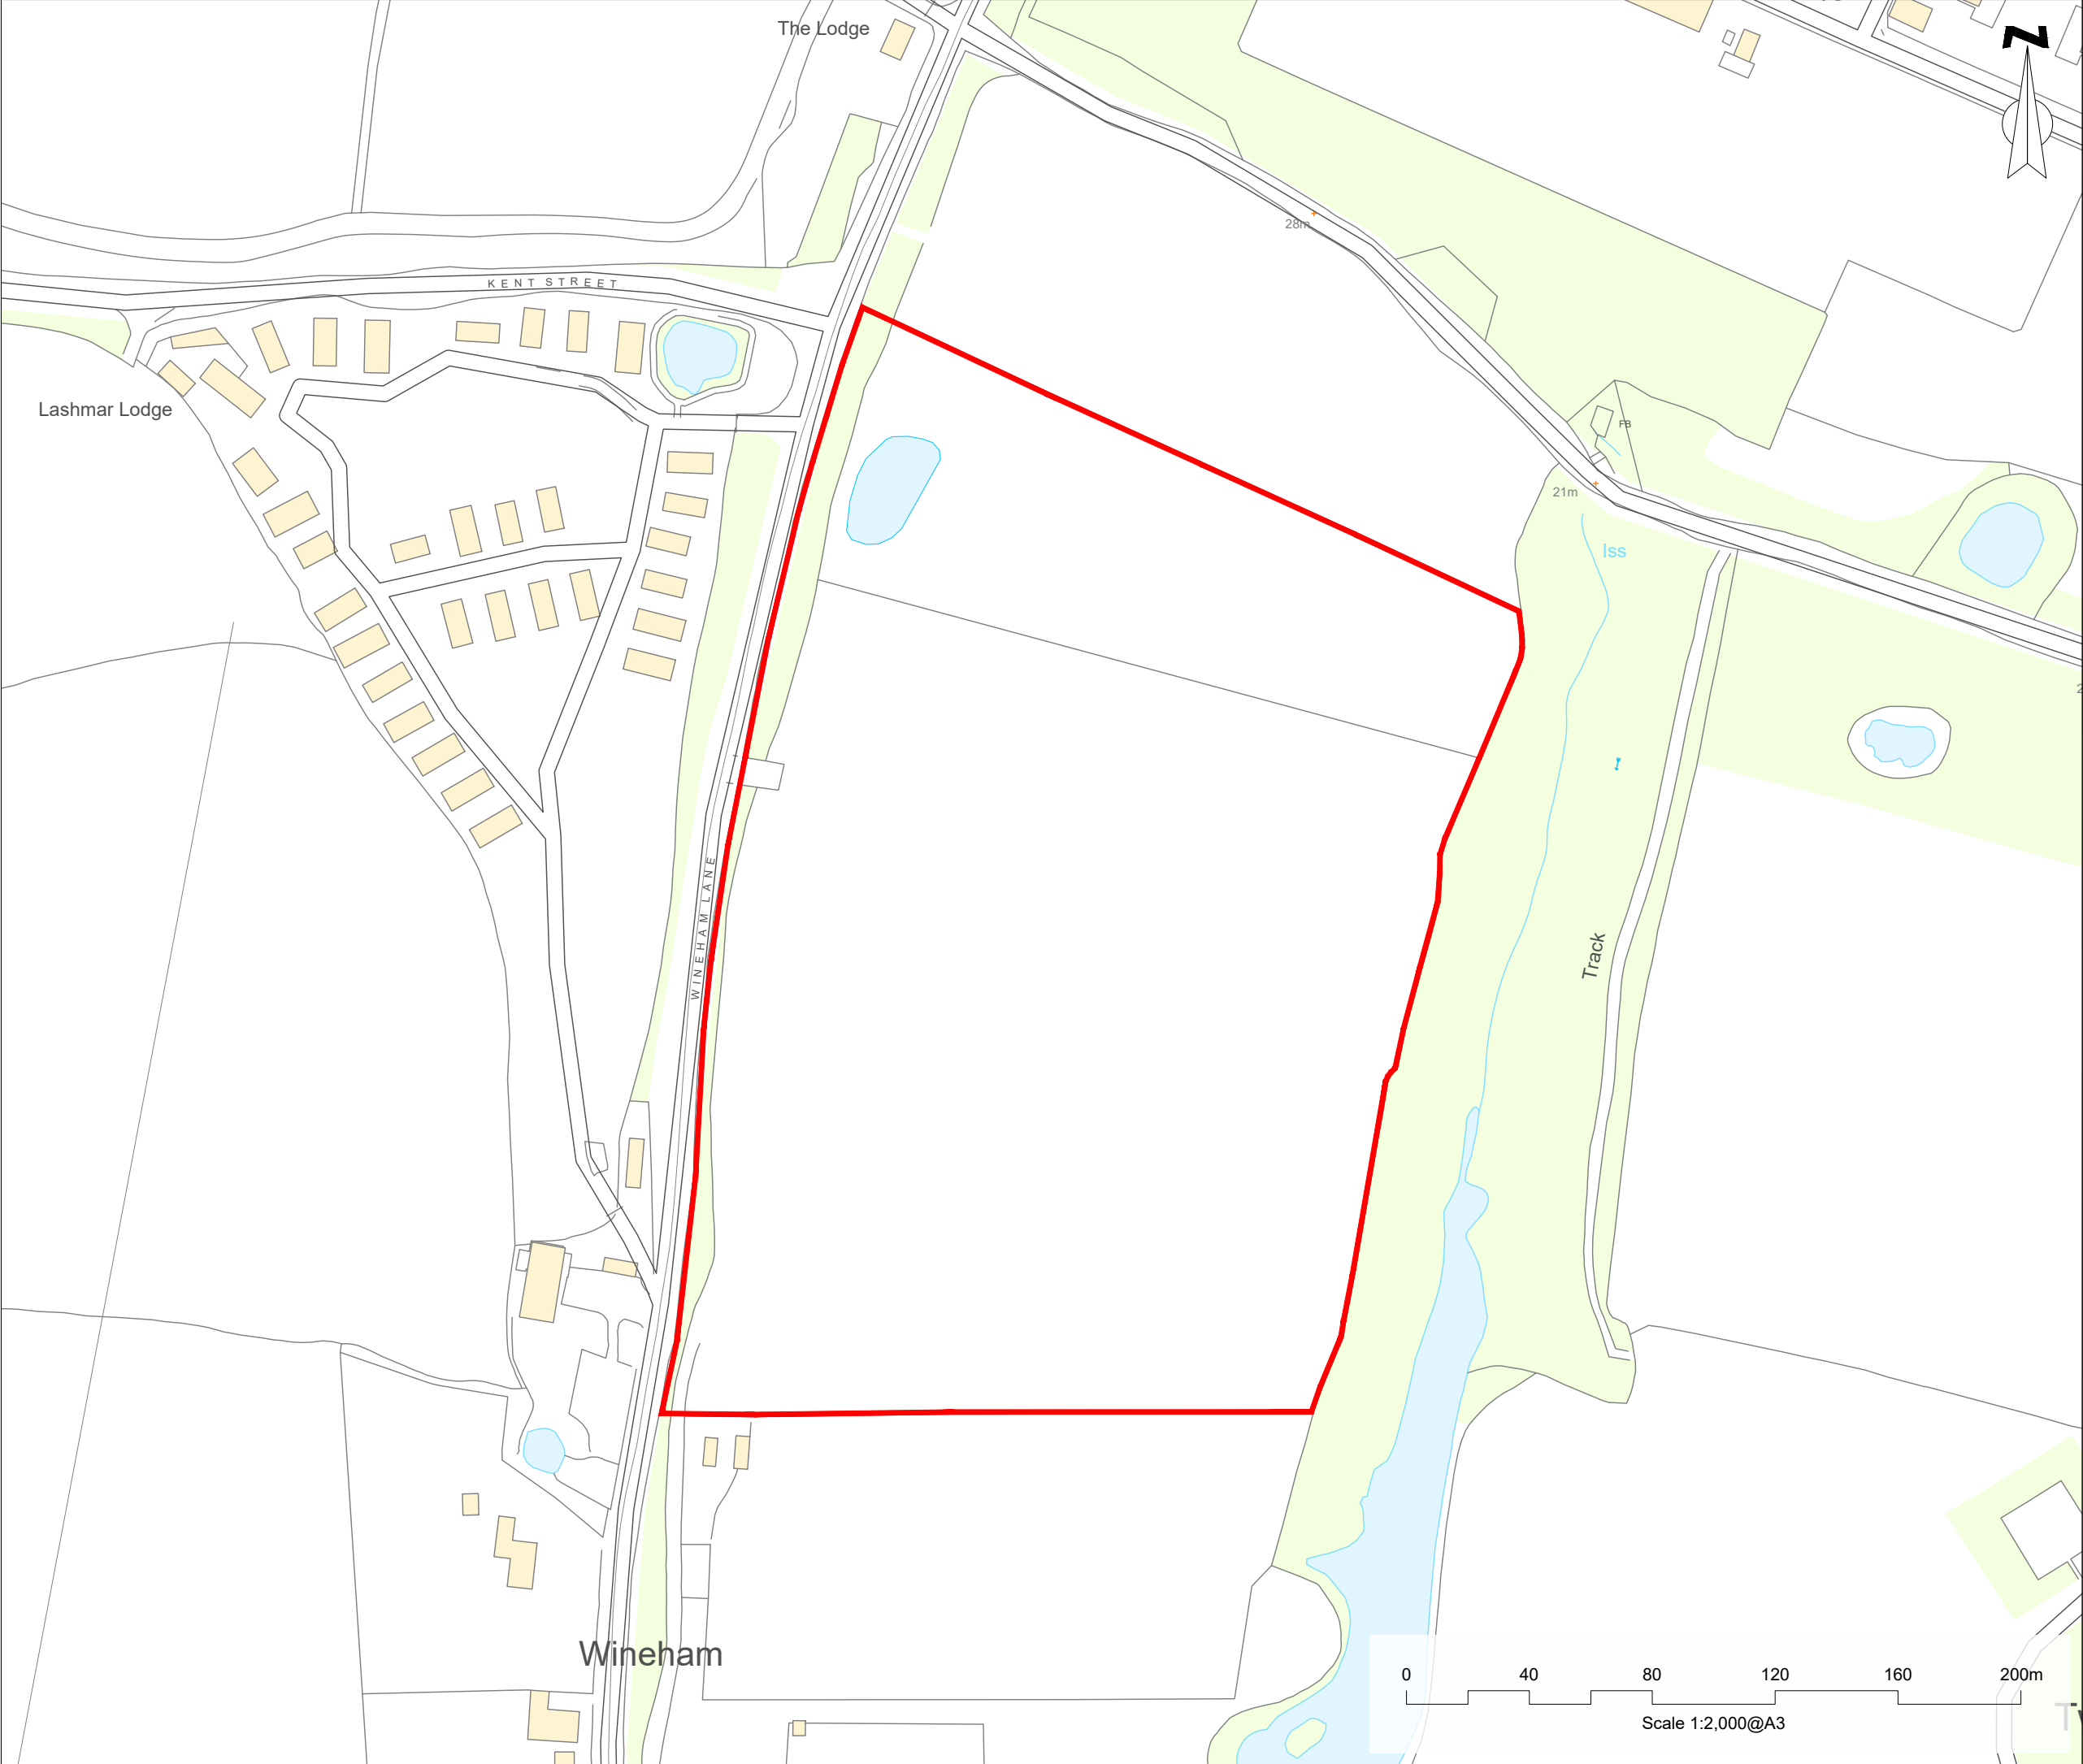

Key

Site Boundary

I

enzygo

environmental consultants

Samuel House, 5 Fox Valley Way, Stocksbridge, Sheffield, S36 2AA

CLIENT:

Envirotech Energy Solutions Ltd

SCALE:

1:2,000@A3

PROJECT REF:

CRM.347.006

DRAWN:

KR

CHECKED:

JW

DATE:

Nov 2020

PROJECT:

Wineham Lane, West Sussex

TITLE:

Site Boundary Plan

DRAWING NO:

CRM.347.006.PL.D.002

