


## Location Plan

Site Address: Fledglings Day Nursery And Pre School, North End School, North End, London Road, East Grinstead, RH19 1QQ

Date Produced: 20-Feb-2026

Scale: 1:1250 @A4

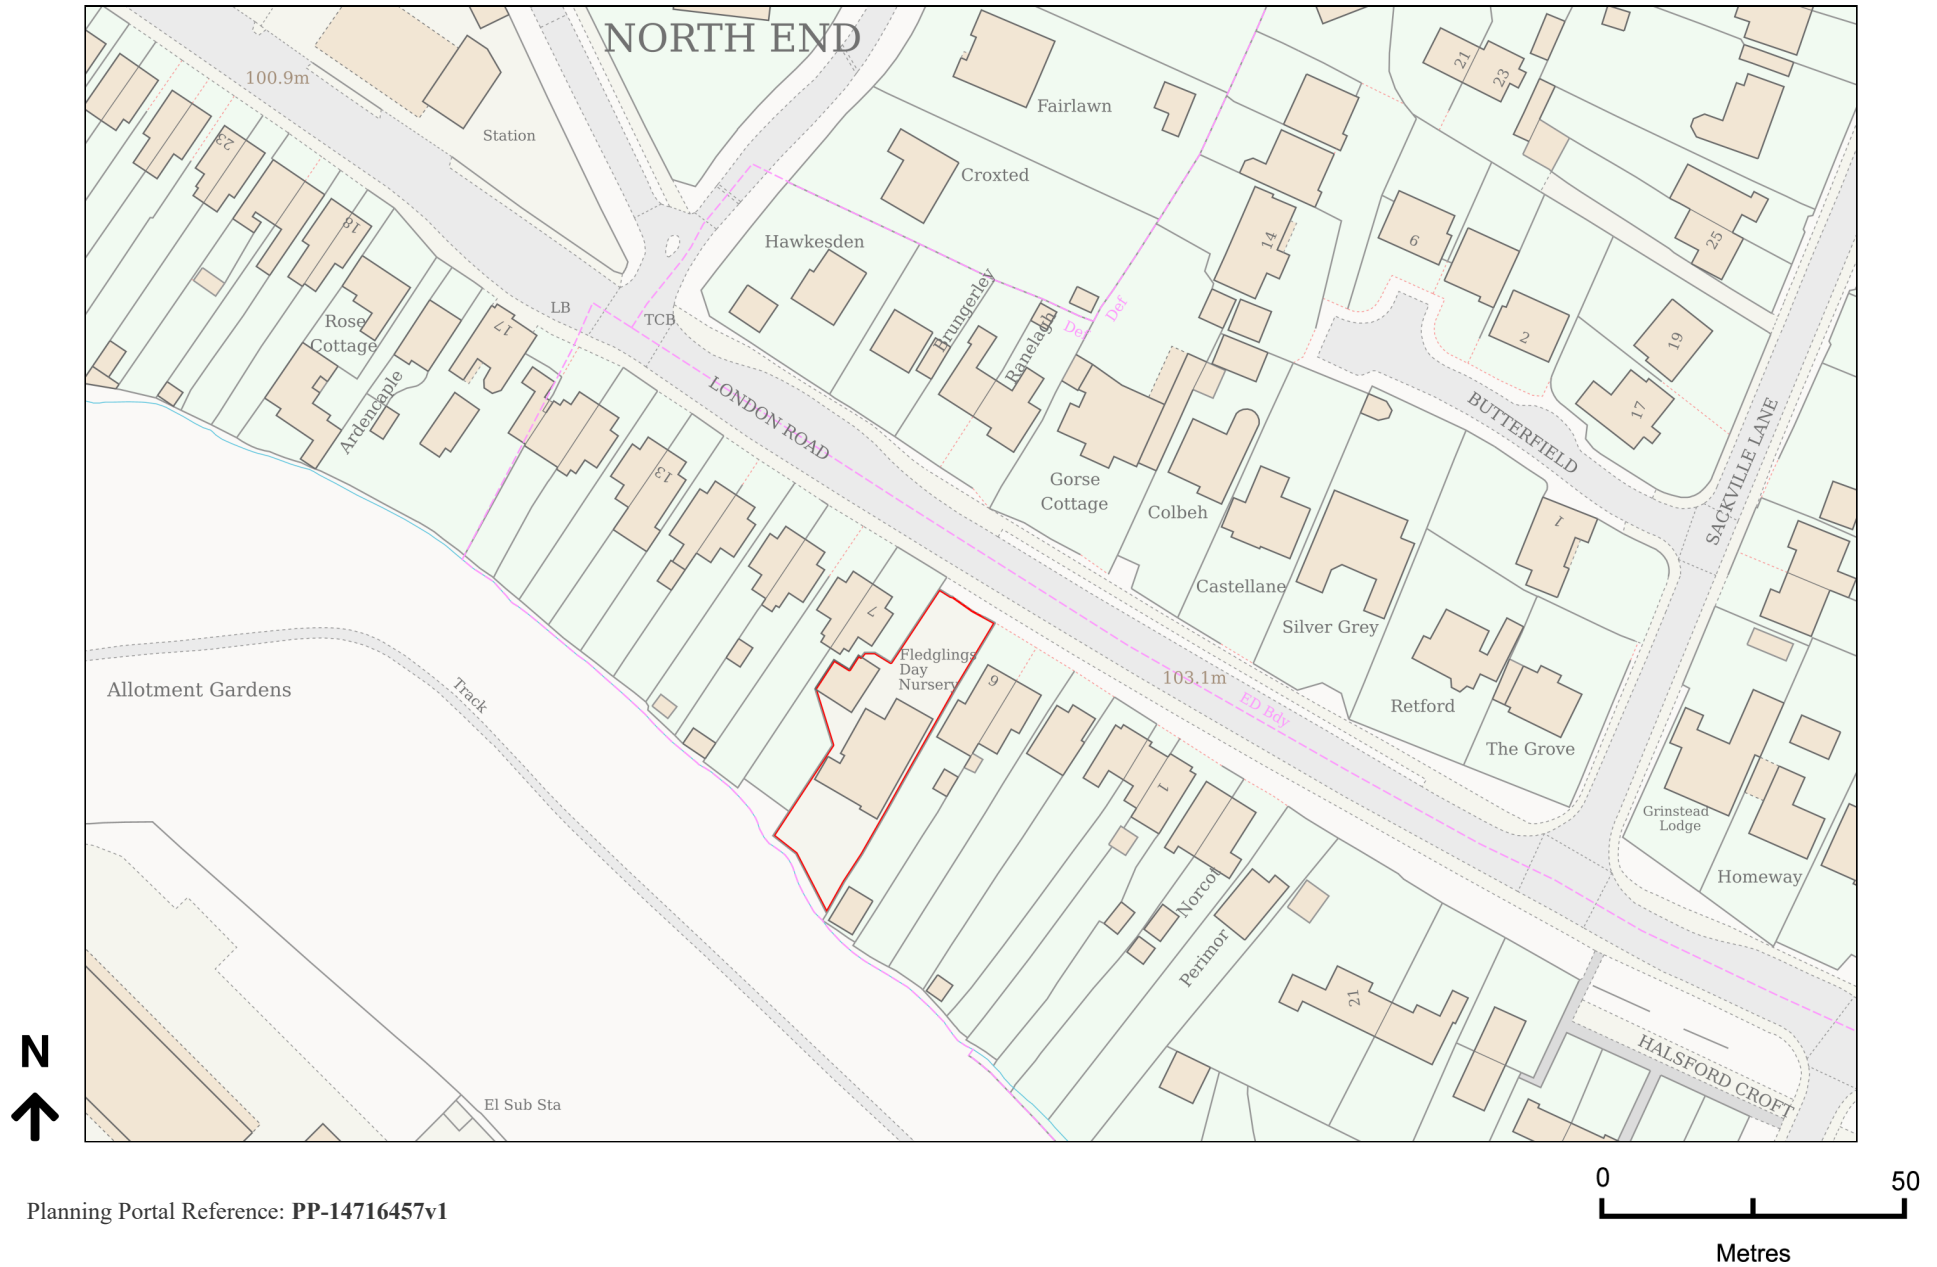

Planning Portal Reference: PP-14716457v1