




scale bar 1:100

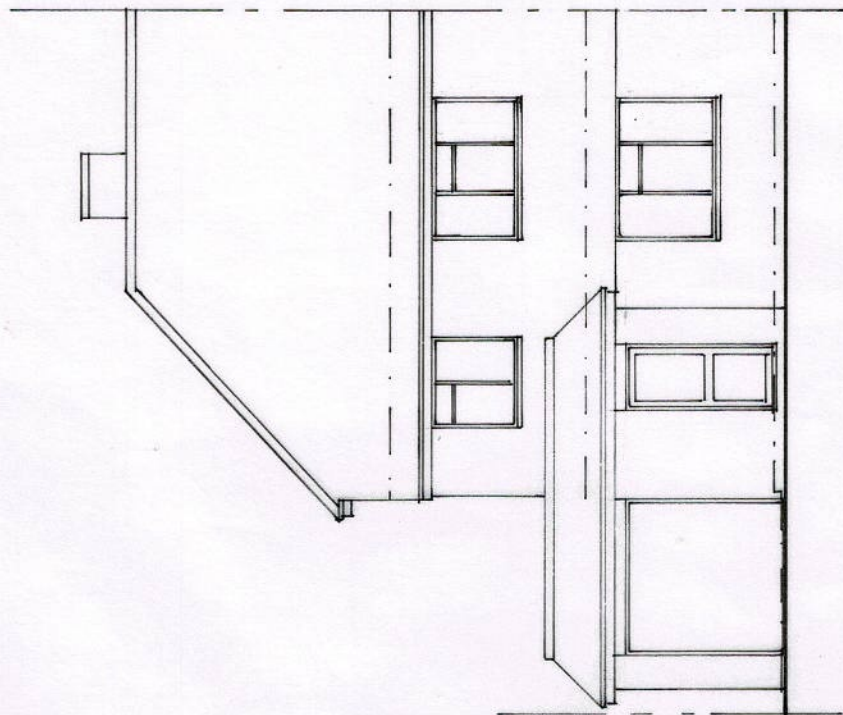


FRONT . EAST

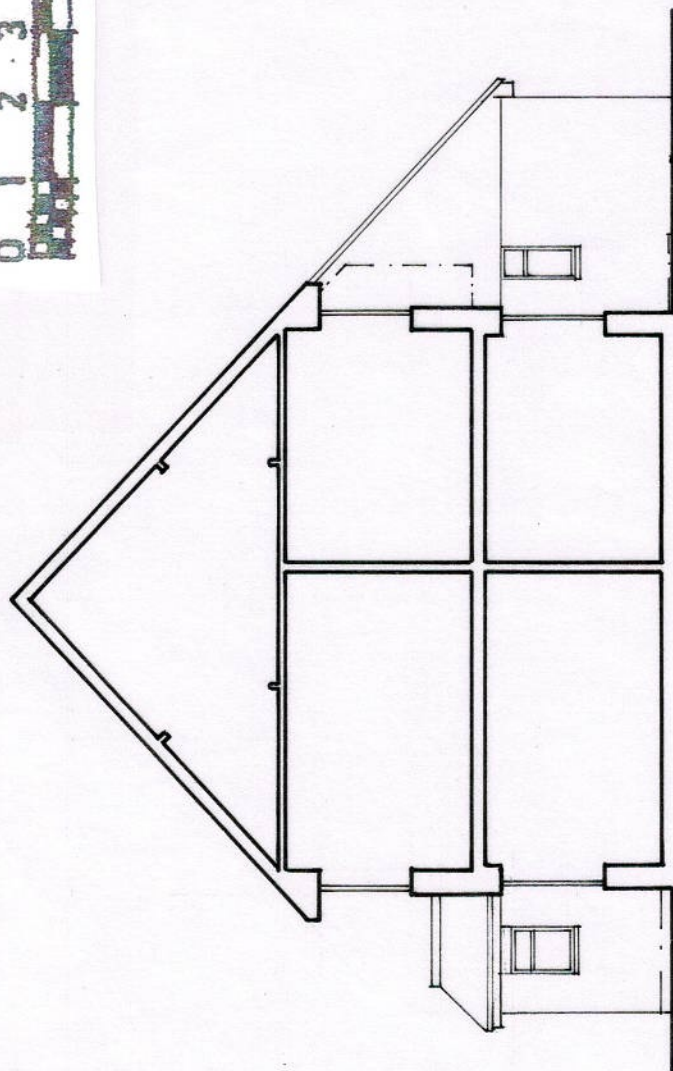

SIDE . NORTH

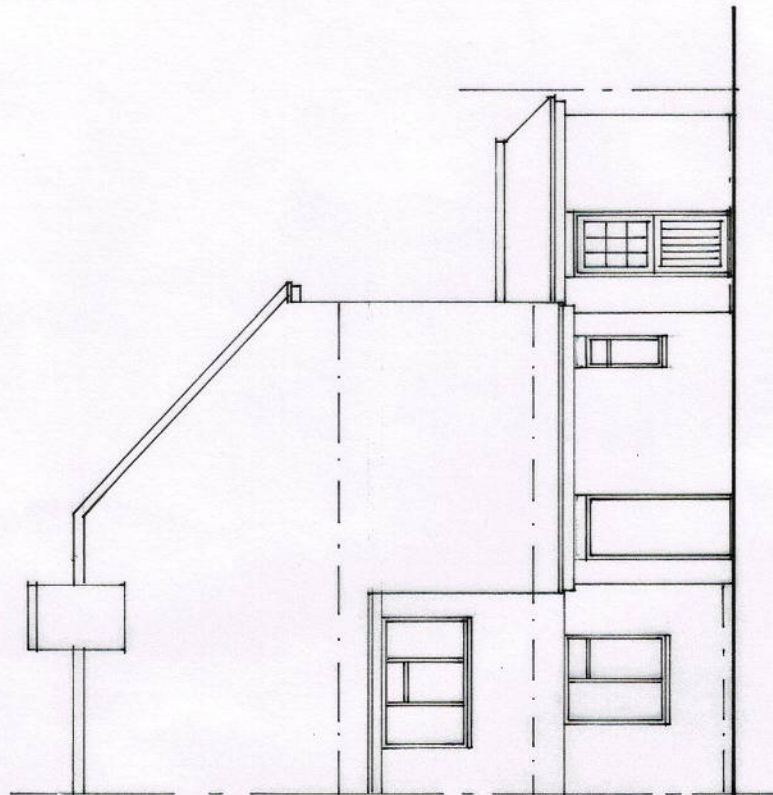

REAR . WEST

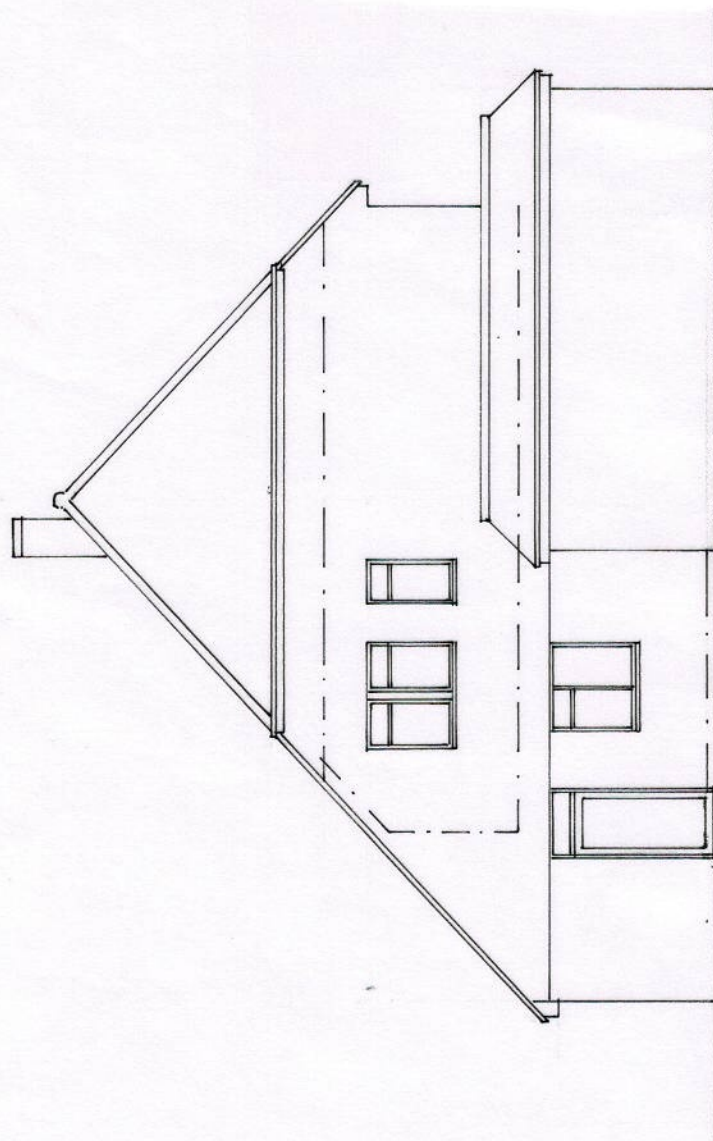

SIDE . SOUTH

**Belmont Designs Practice  
Limited**

37 Ashenground Road  
Haywards Heath  
West Sussex  
RH16 4PS

email:james@belmont-designs.co.uk

**Architectural Practice**

Client  
Mr J Lawrence &  
Ms S Deverell

Date July 2026  
Scale 1:100 @ A3  
Drawn JTM  
Drawing No

Site  
15 Stonepound Road  
Hassocks  
BN6 8PN

**B.044.26.05**

copyright and all  
dimensions to be  
checked prior to  
commencement

Project  
Proposed rear extension  
and rooms in the roof

Existing Elevations